This drawing was produced using CAD and on no account should be amended by hand.
This drawing should not be scaled from.
All dimensions shown are for reference and should be checked on site prior to commencement of work.

01 EXISTING FRONT ELEVATION
1:100@A3

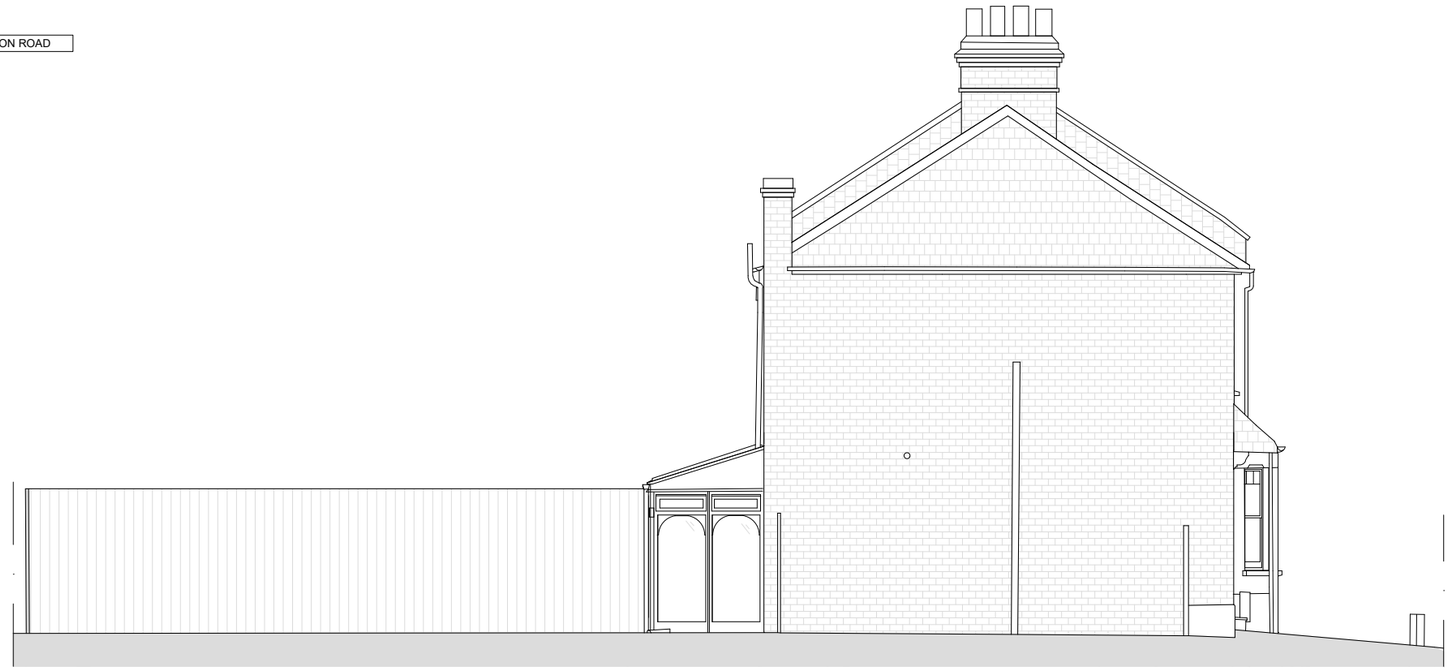

02 EXISTING SIDE ELEVATION
1:100@A3

03 EXISTING REAR ELEVATION
1:100@A3

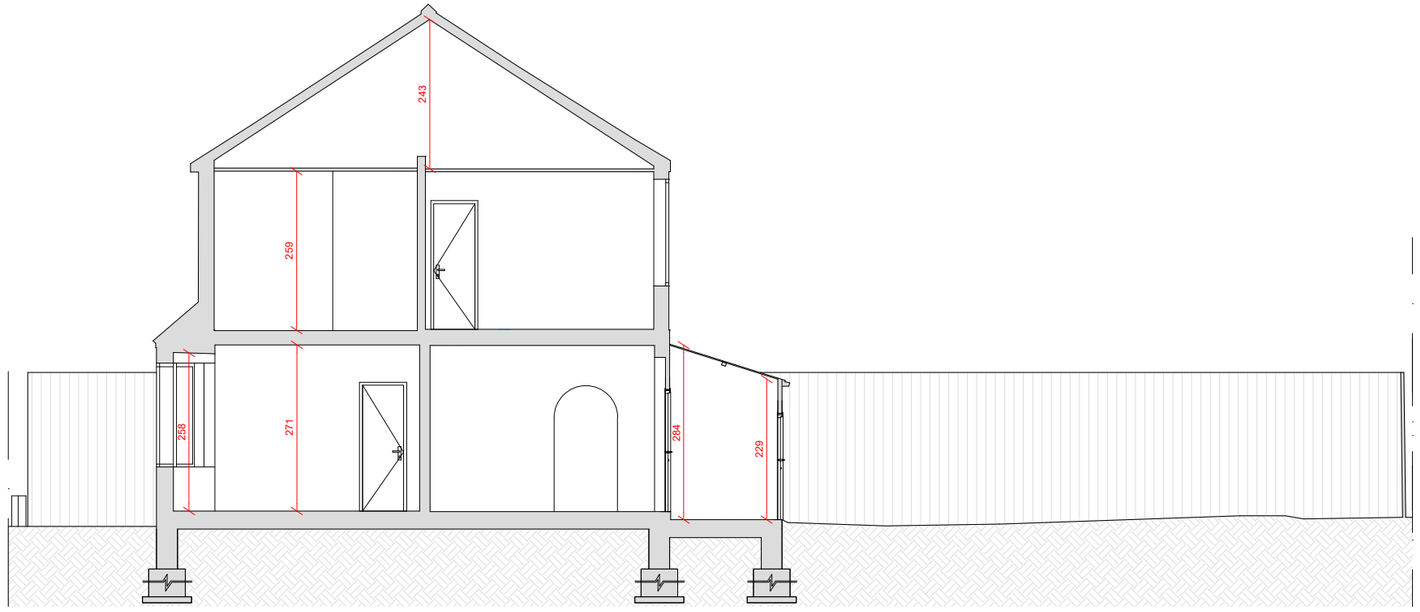

04 EXISTING LONGITUDINAL SECTION
1:100@A3

Boundary line - indicative only

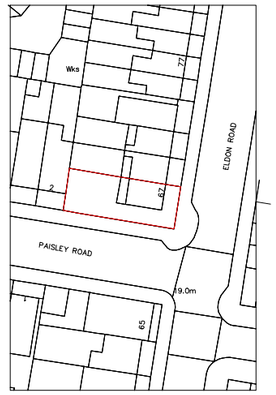

0 1 2 3 4
SCALE 1:100 METER

REV	DATE		DRAWN	CHK'D	APPR'D

Planners & Architects
Professional Planning & Architectural Services

plannersandarchitects@gmail.com

PROJECT:
67 ELDON ROAD, LONDON, N22 5ED

CLIENT:
–

DRAWING TITLE:
EXISTING ELEVATIONS & SECTION

Status	Scale & Paper Size	Issue date
Planning	1:100onA3	08/07/23

Drawing Number	Revision
ER/03	–