



65 Florence Road block plan

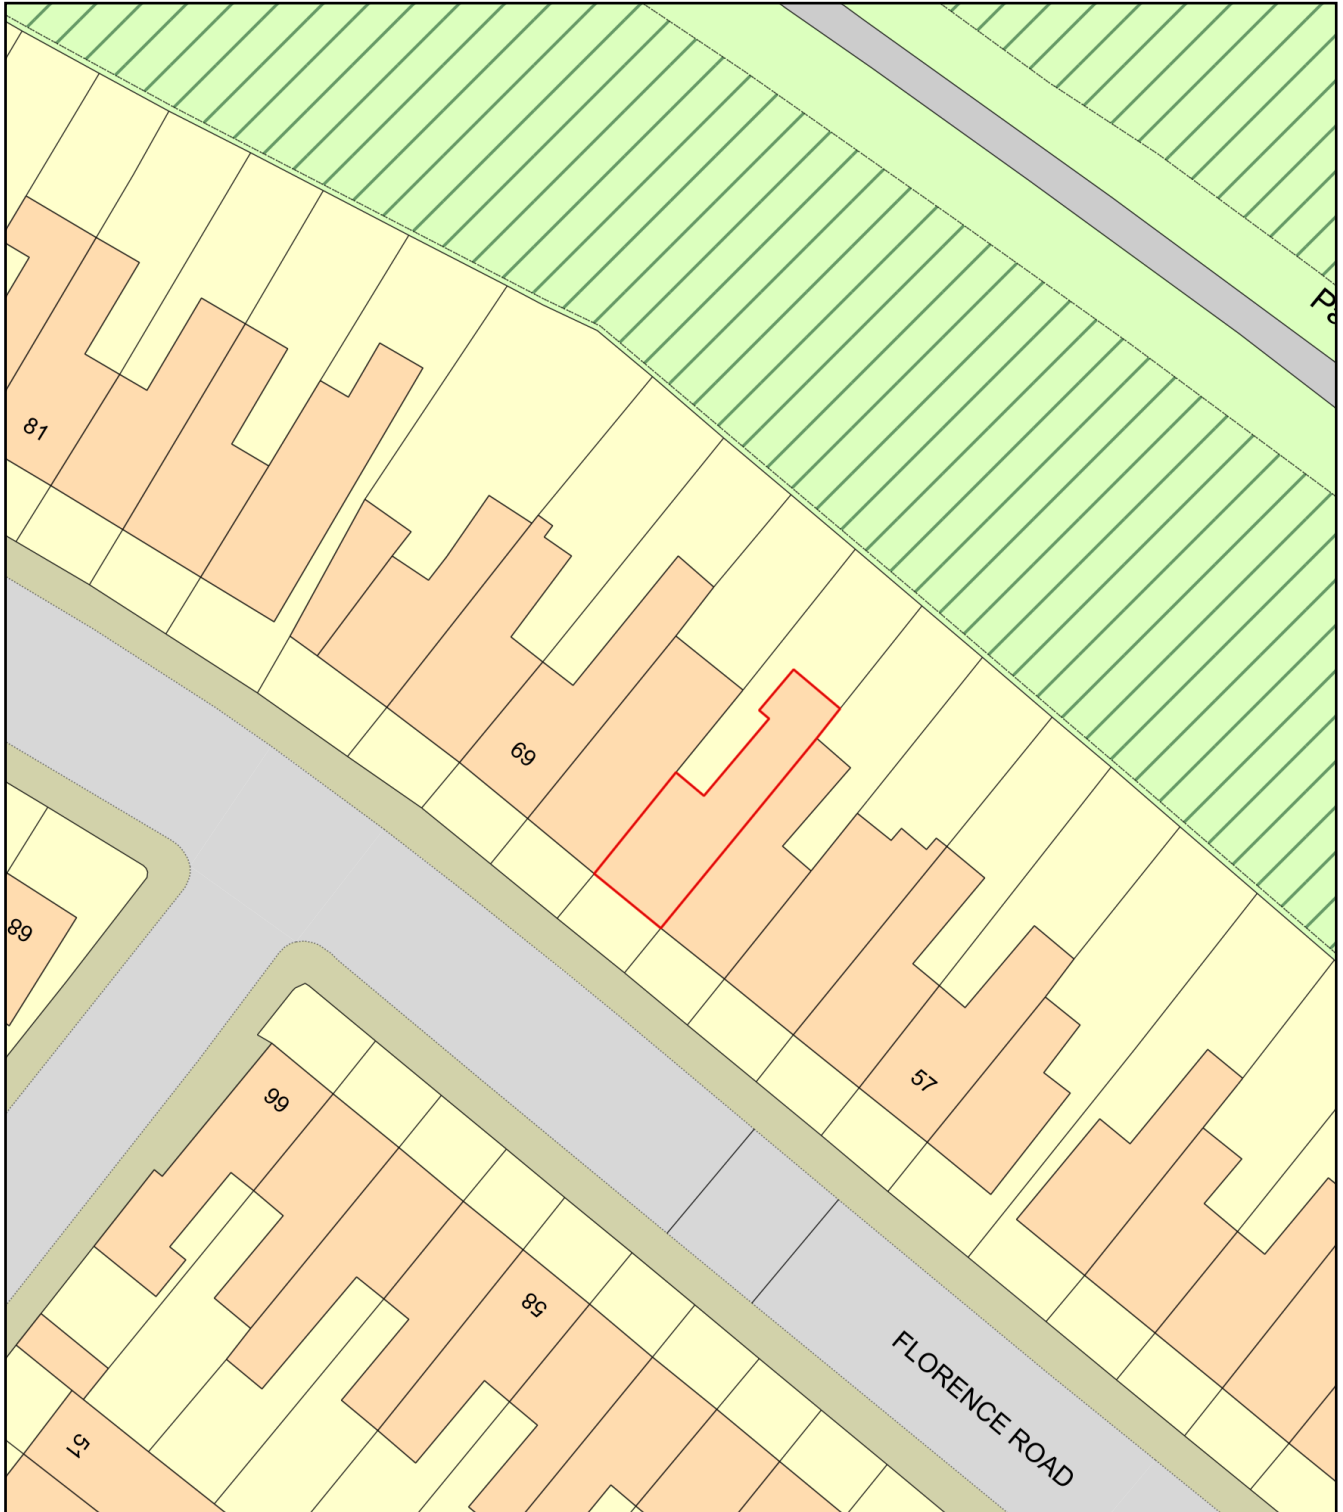

0 20
Metres

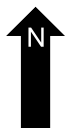

Plan Produced for: Lizzie Bekhradnia

Date Produced: 08 Apr 2024

Plan Reference Number: TQRQM24099165920839

Scale: 1:500 @ A4