


Garden Outbuilding Proposal for 36 Elder Avenue, N8 8PS

Proposal for a 5.0m x 3.0m garden outbuilding




Scale = 1:100

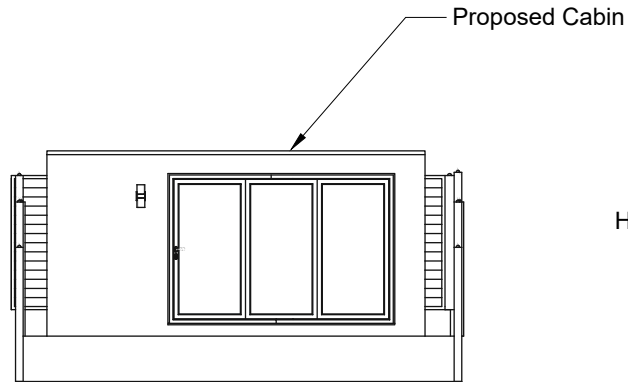


E1 North Elevation Proposed
A4 Scale: 1mm : 100mm


Height of Rear Carpark
Behind property

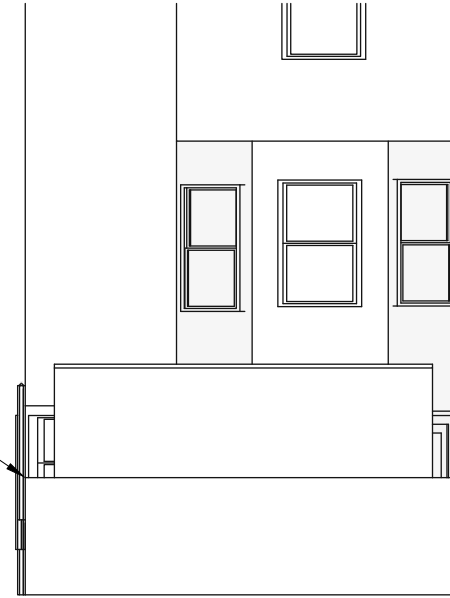

E2 South Elevation Proposed
A4 Scale: 1mm : 100mm

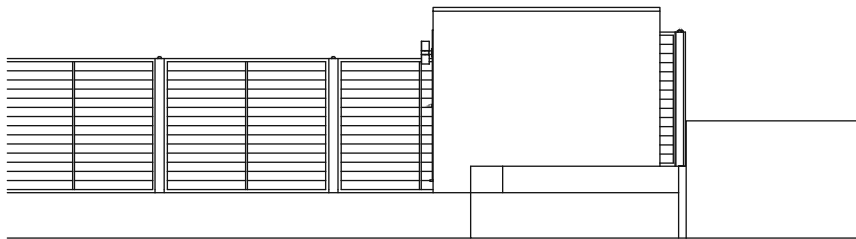


E3 West Elevation Proposed
A4 Scale: 1mm : 100mm

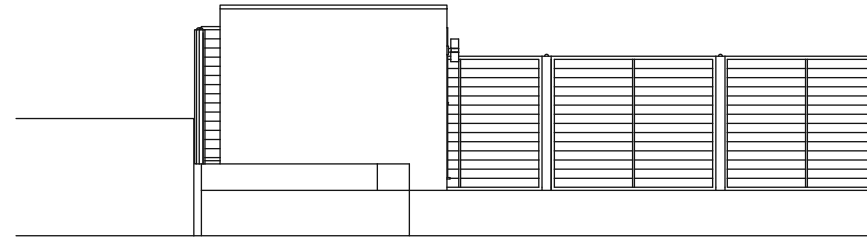

E4 East Elevation Proposed
A4 Scale: 1mm : 100mm




Scale = 1:100

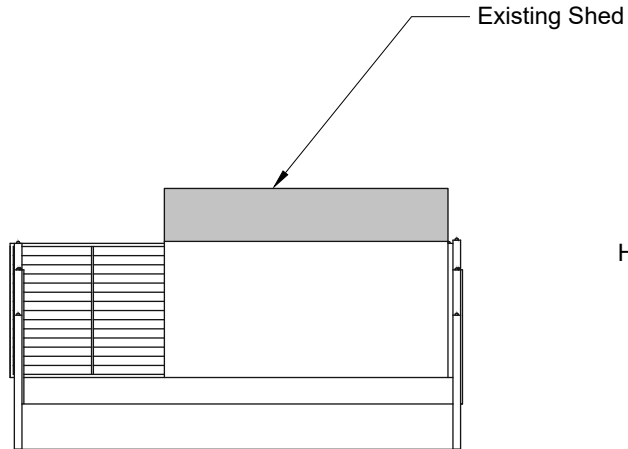


E5 North Elevation Existing

A4 Scale: 1mm : 100mm

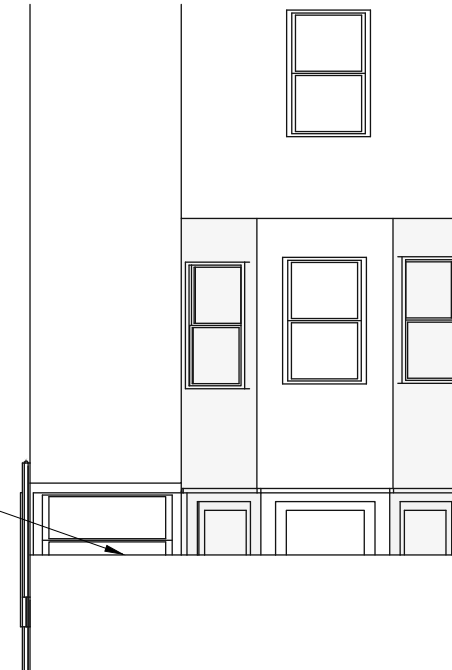

E6 South Elevation Existing

A4 Scale: 1mm : 100mm

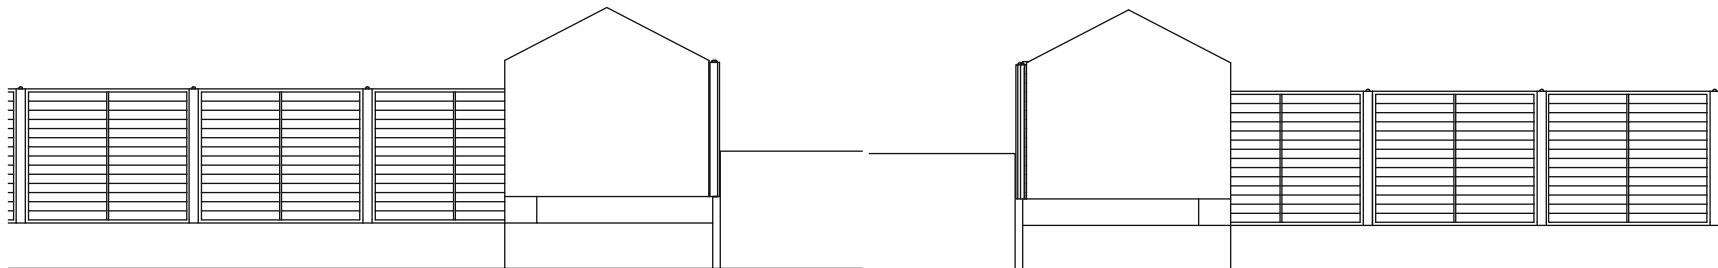

E7 West Elevation Existing


A4 Scale: 1mm : 100mm

E8 East Elevation Existing

A4 Scale: 1mm : 100mm



Scale = 1:100

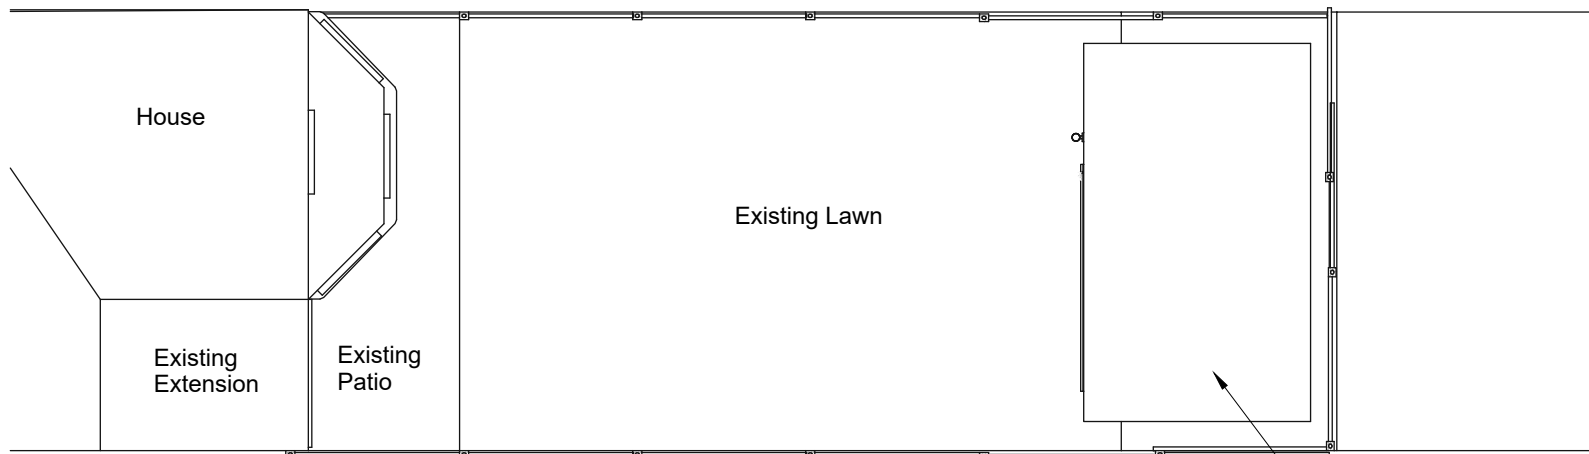


P1 Plan Proposed
A4 Scale: 1mm : 100mm





Scale = 1:100

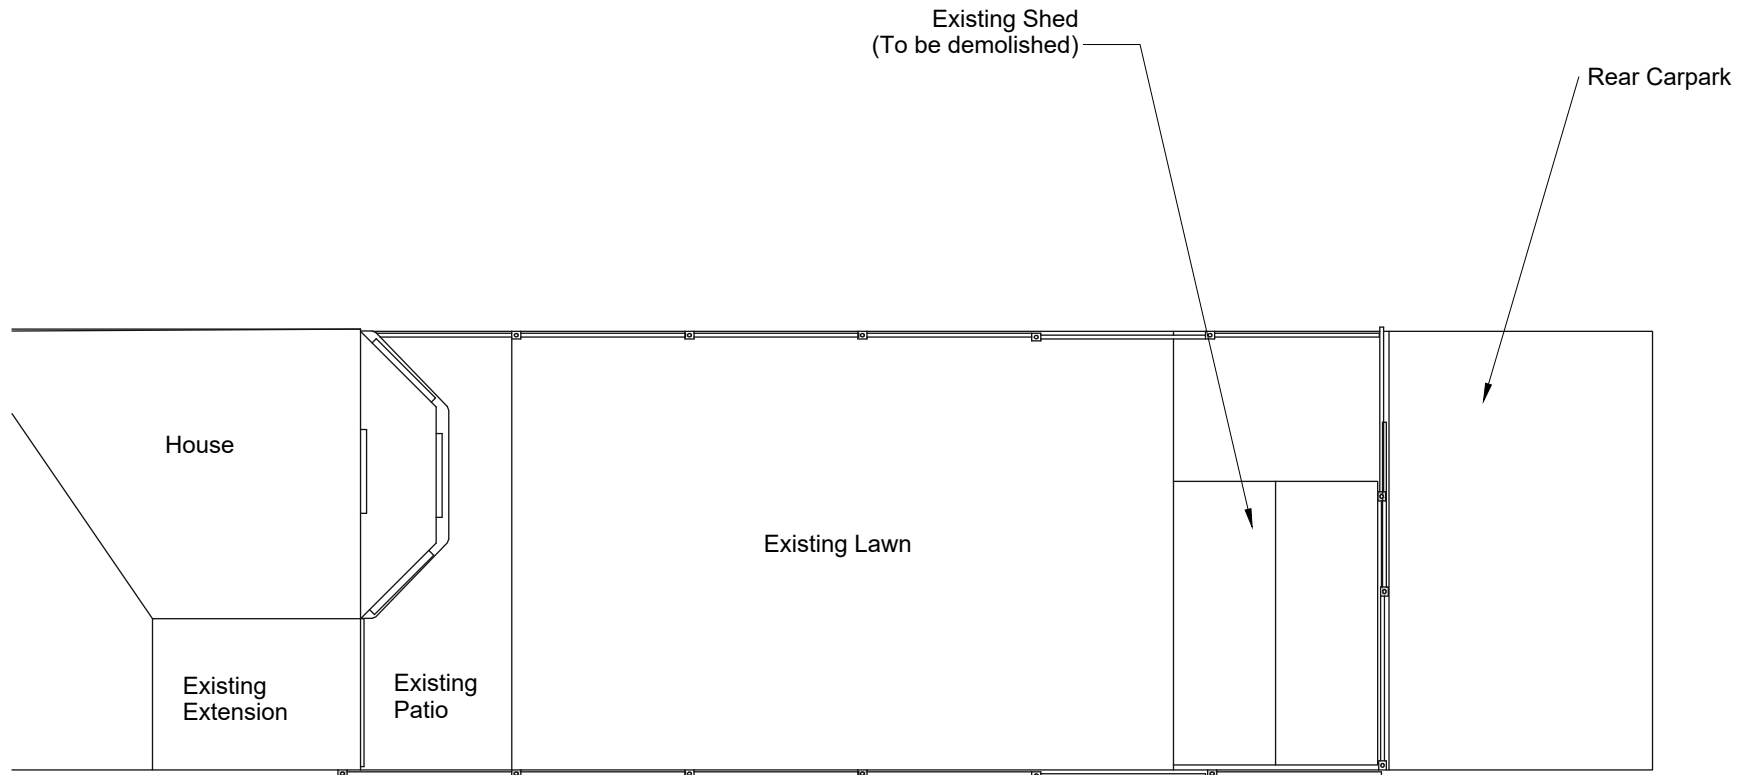


P2 Plan Existing
A4 Scale: 1mm : 100mm





Scale = 1:100

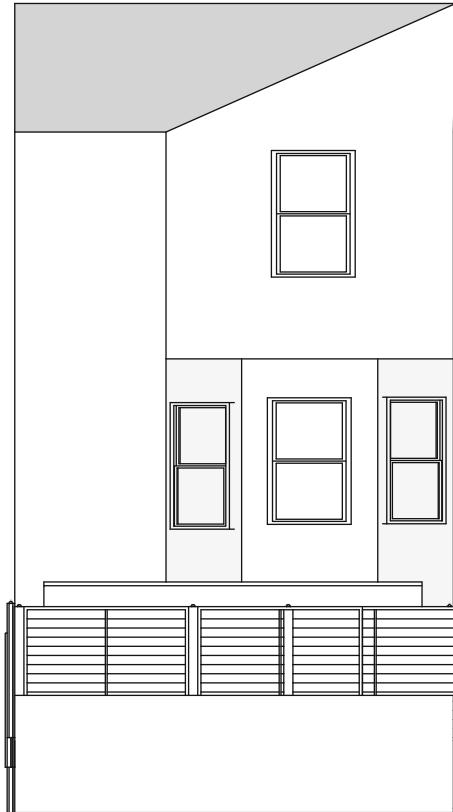


E9

South Elevation Proposed

A4

Scale: 1mm : 100mm

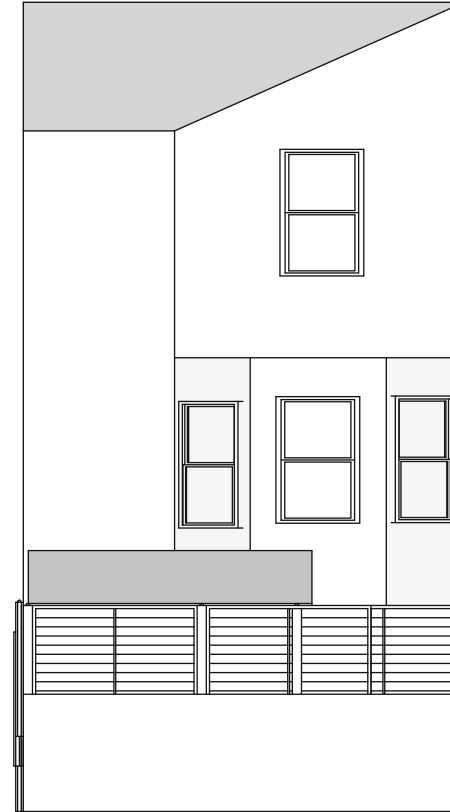

E10

South Elevation Existing


A4

Scale: 1mm : 100mm




Scale = 1:100

E11 Full East
Elevation Proposed
A4 Scale: 1mm : 100mm

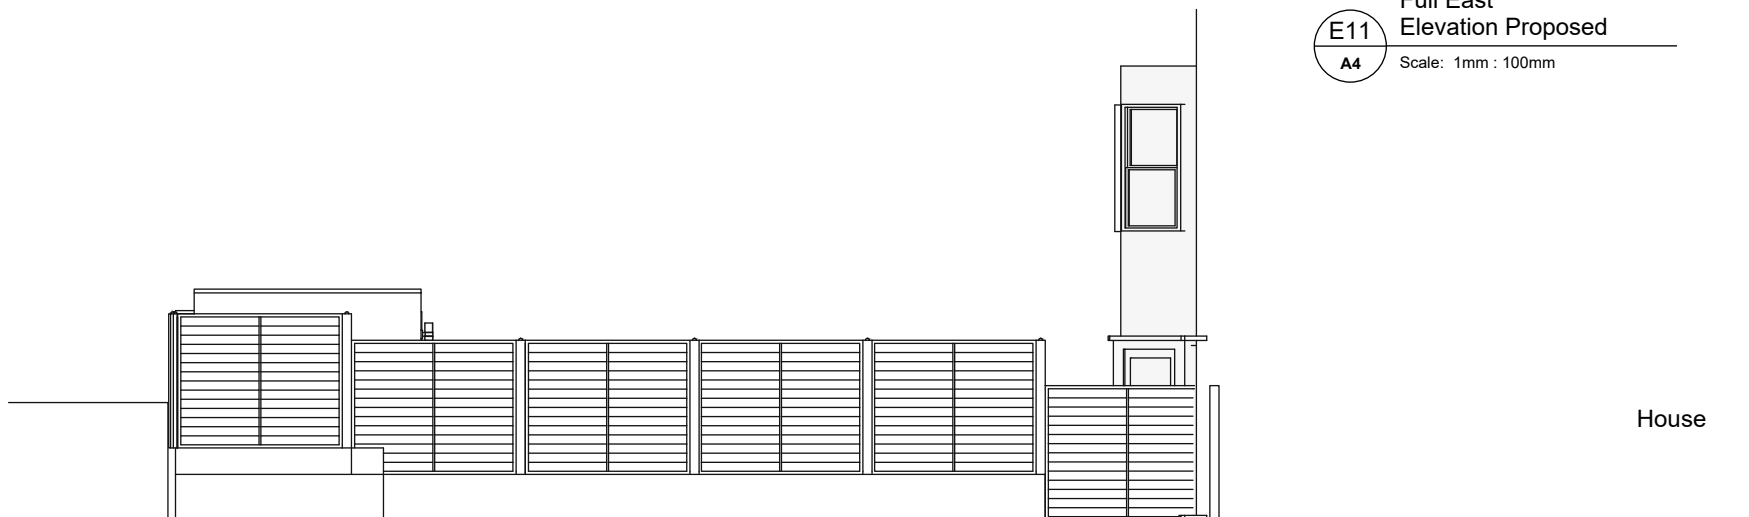

E12 Full East
Elevation Existing
A4 Scale: 1mm : 100mm

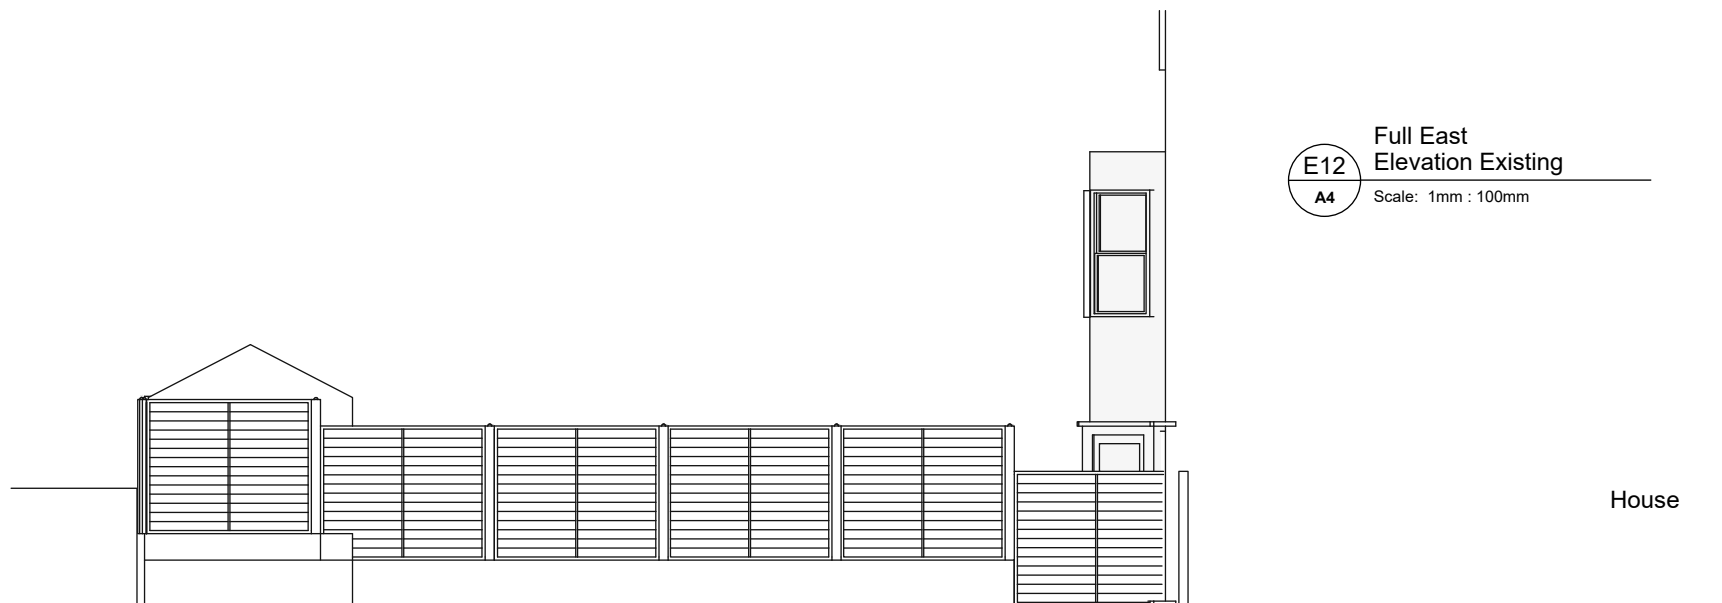



Scale = 1:100

House

E13
A4

Full West
Elevation Proposed

Scale: 1mm : 100mm

House


E14
A4

Full West
Elevation Existing

Scale: 1mm : 100mm



Scale = 1:50

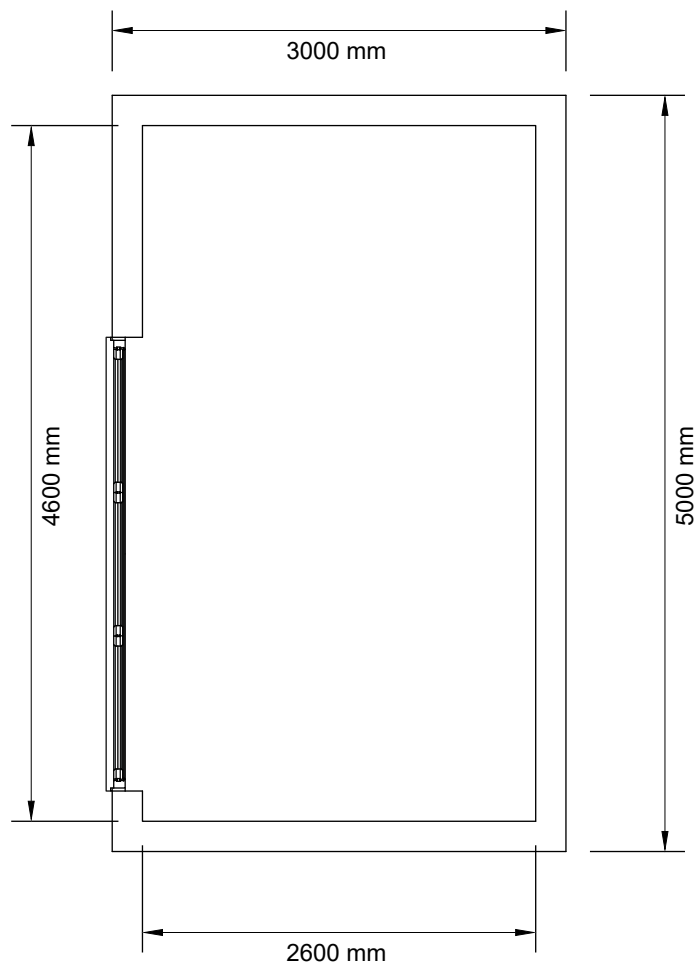


P3 Cabin Plan Proposed
A4 Scale: 1mm : 50mm







Scale = 1:50

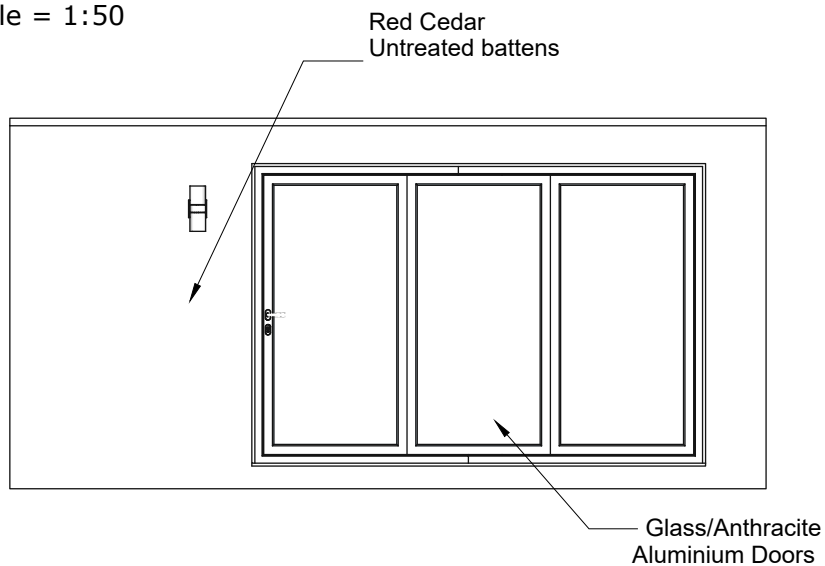


C1 Cabin North Elevation
A4 Scale: 1mm : 50mm

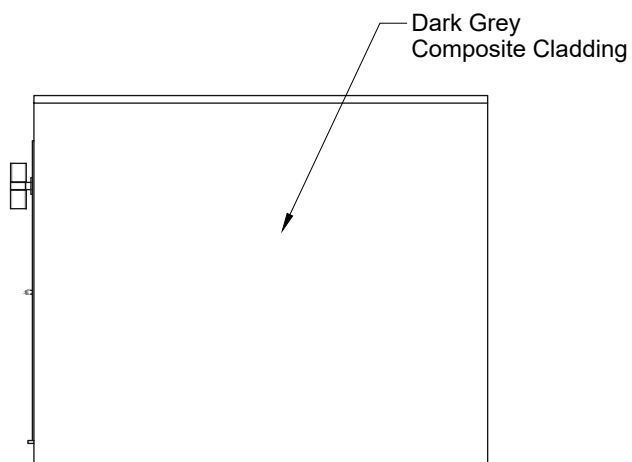

C3 Cabin West Elevation
A4 Scale: 1mm : 50mm

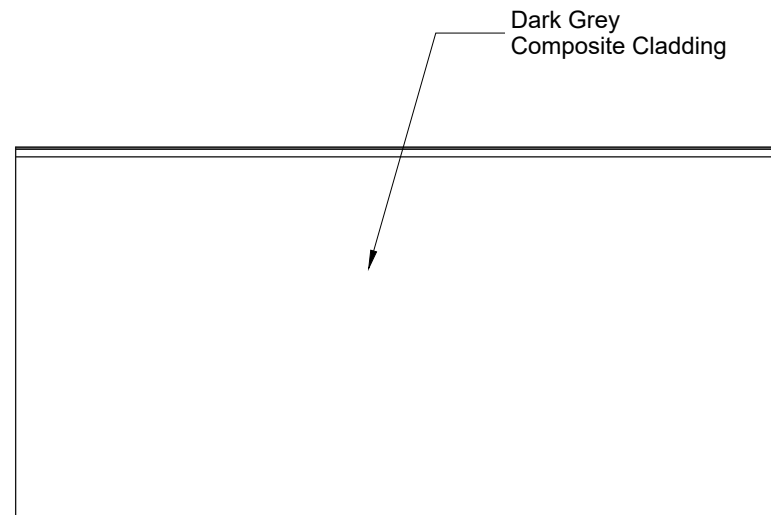

C2 Cabin South Elevation
A4 Scale: 1mm : 50mm

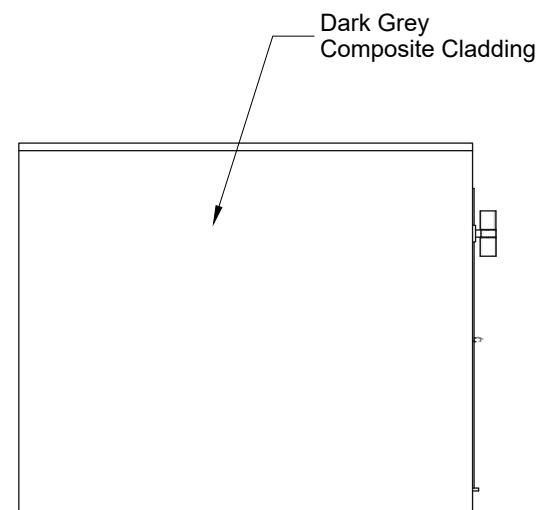

C4 Cabin East Elevation
A4 Scale: 1mm : 50mm