
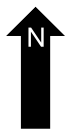
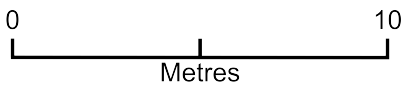


36 Elder Avenue N8 8PS

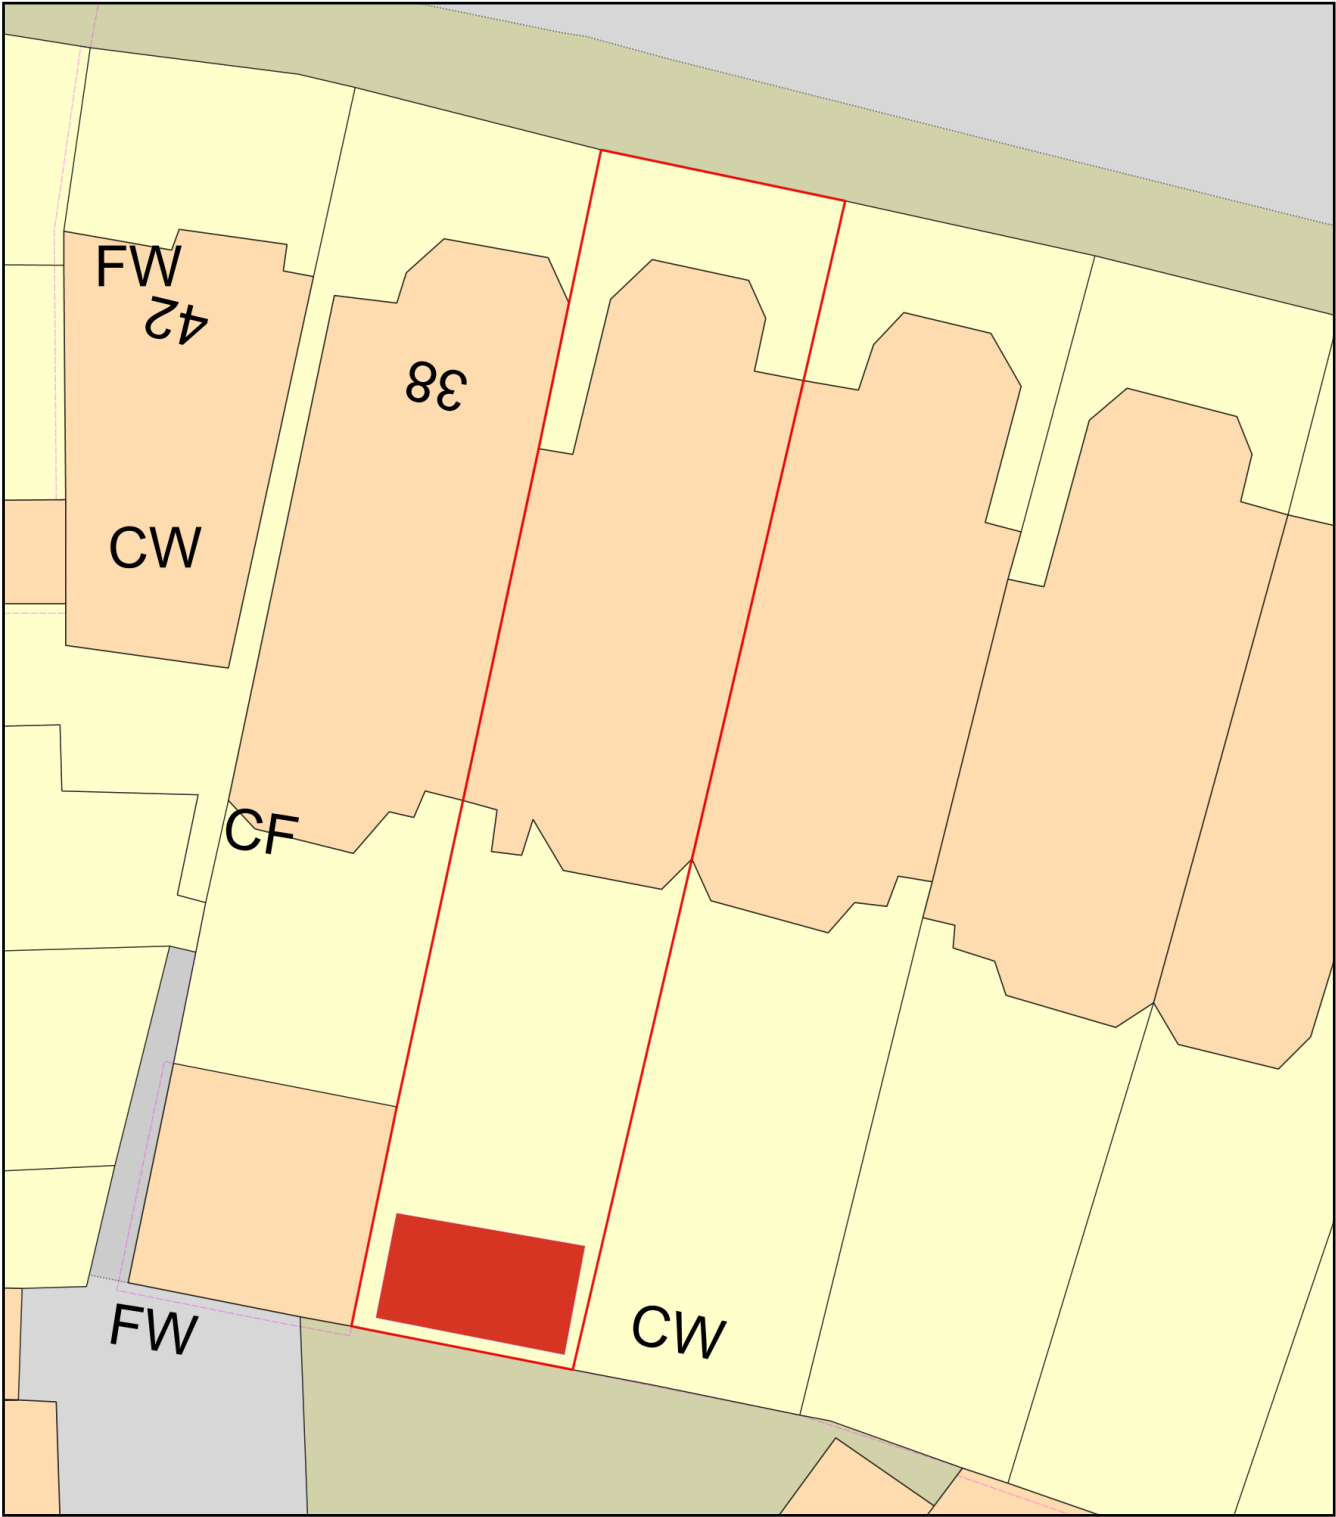

Plan Produced for: Lee Knott

Date Produced: 12 Apr 2024

Plan Reference Number: TQRQM24103160203341

Scale: 1:200 @ A4