


## Location Plan

Site Address: Mayfield House, St Anns General Hospital, St Anns Road, Tottenham, London, N15 3TH

Date Produced: 15-Apr-2024

Scale: 1:1250 @A4

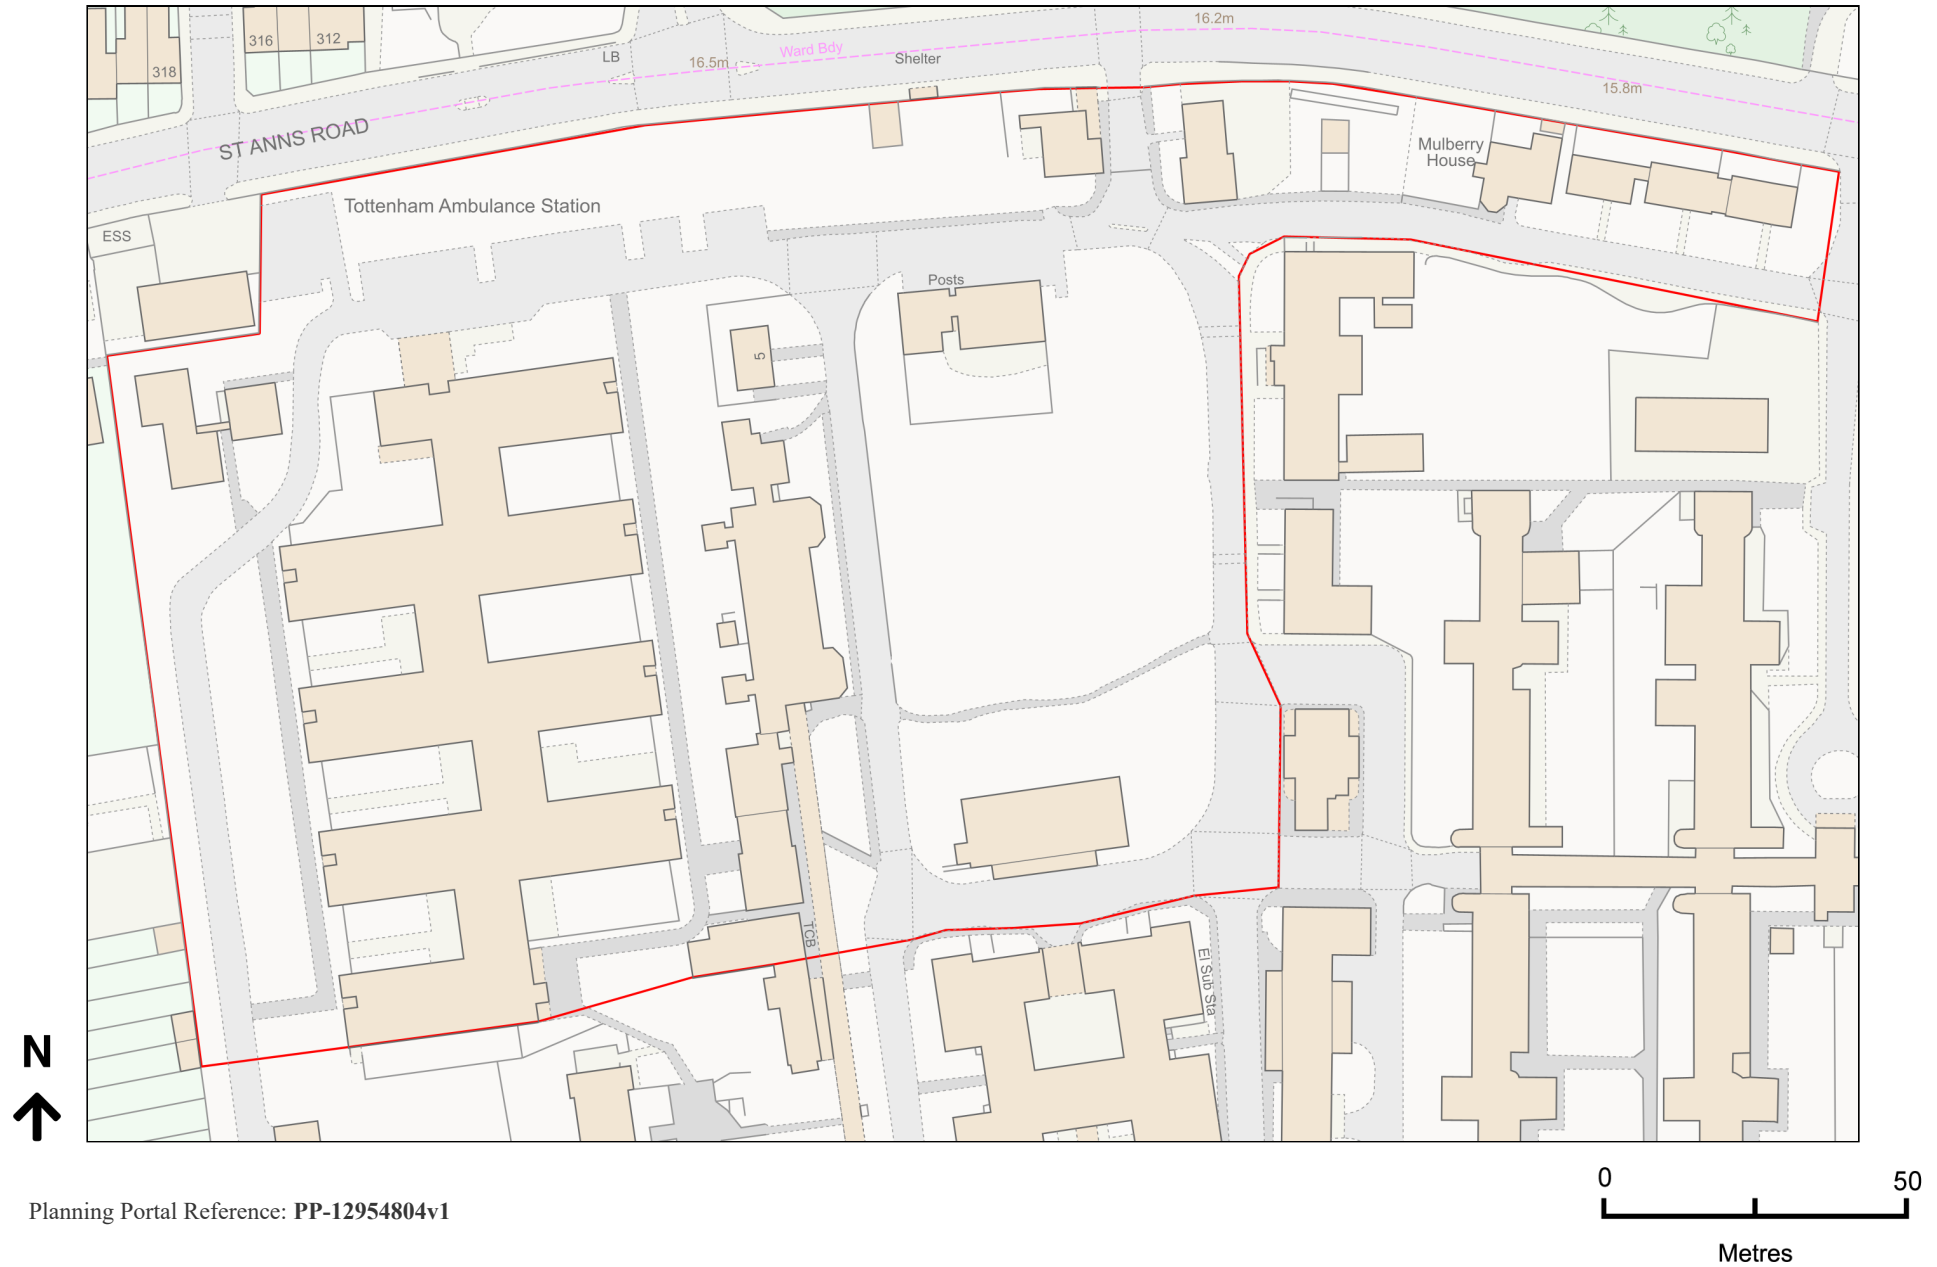

Planning Portal Reference: PP-12954804v1