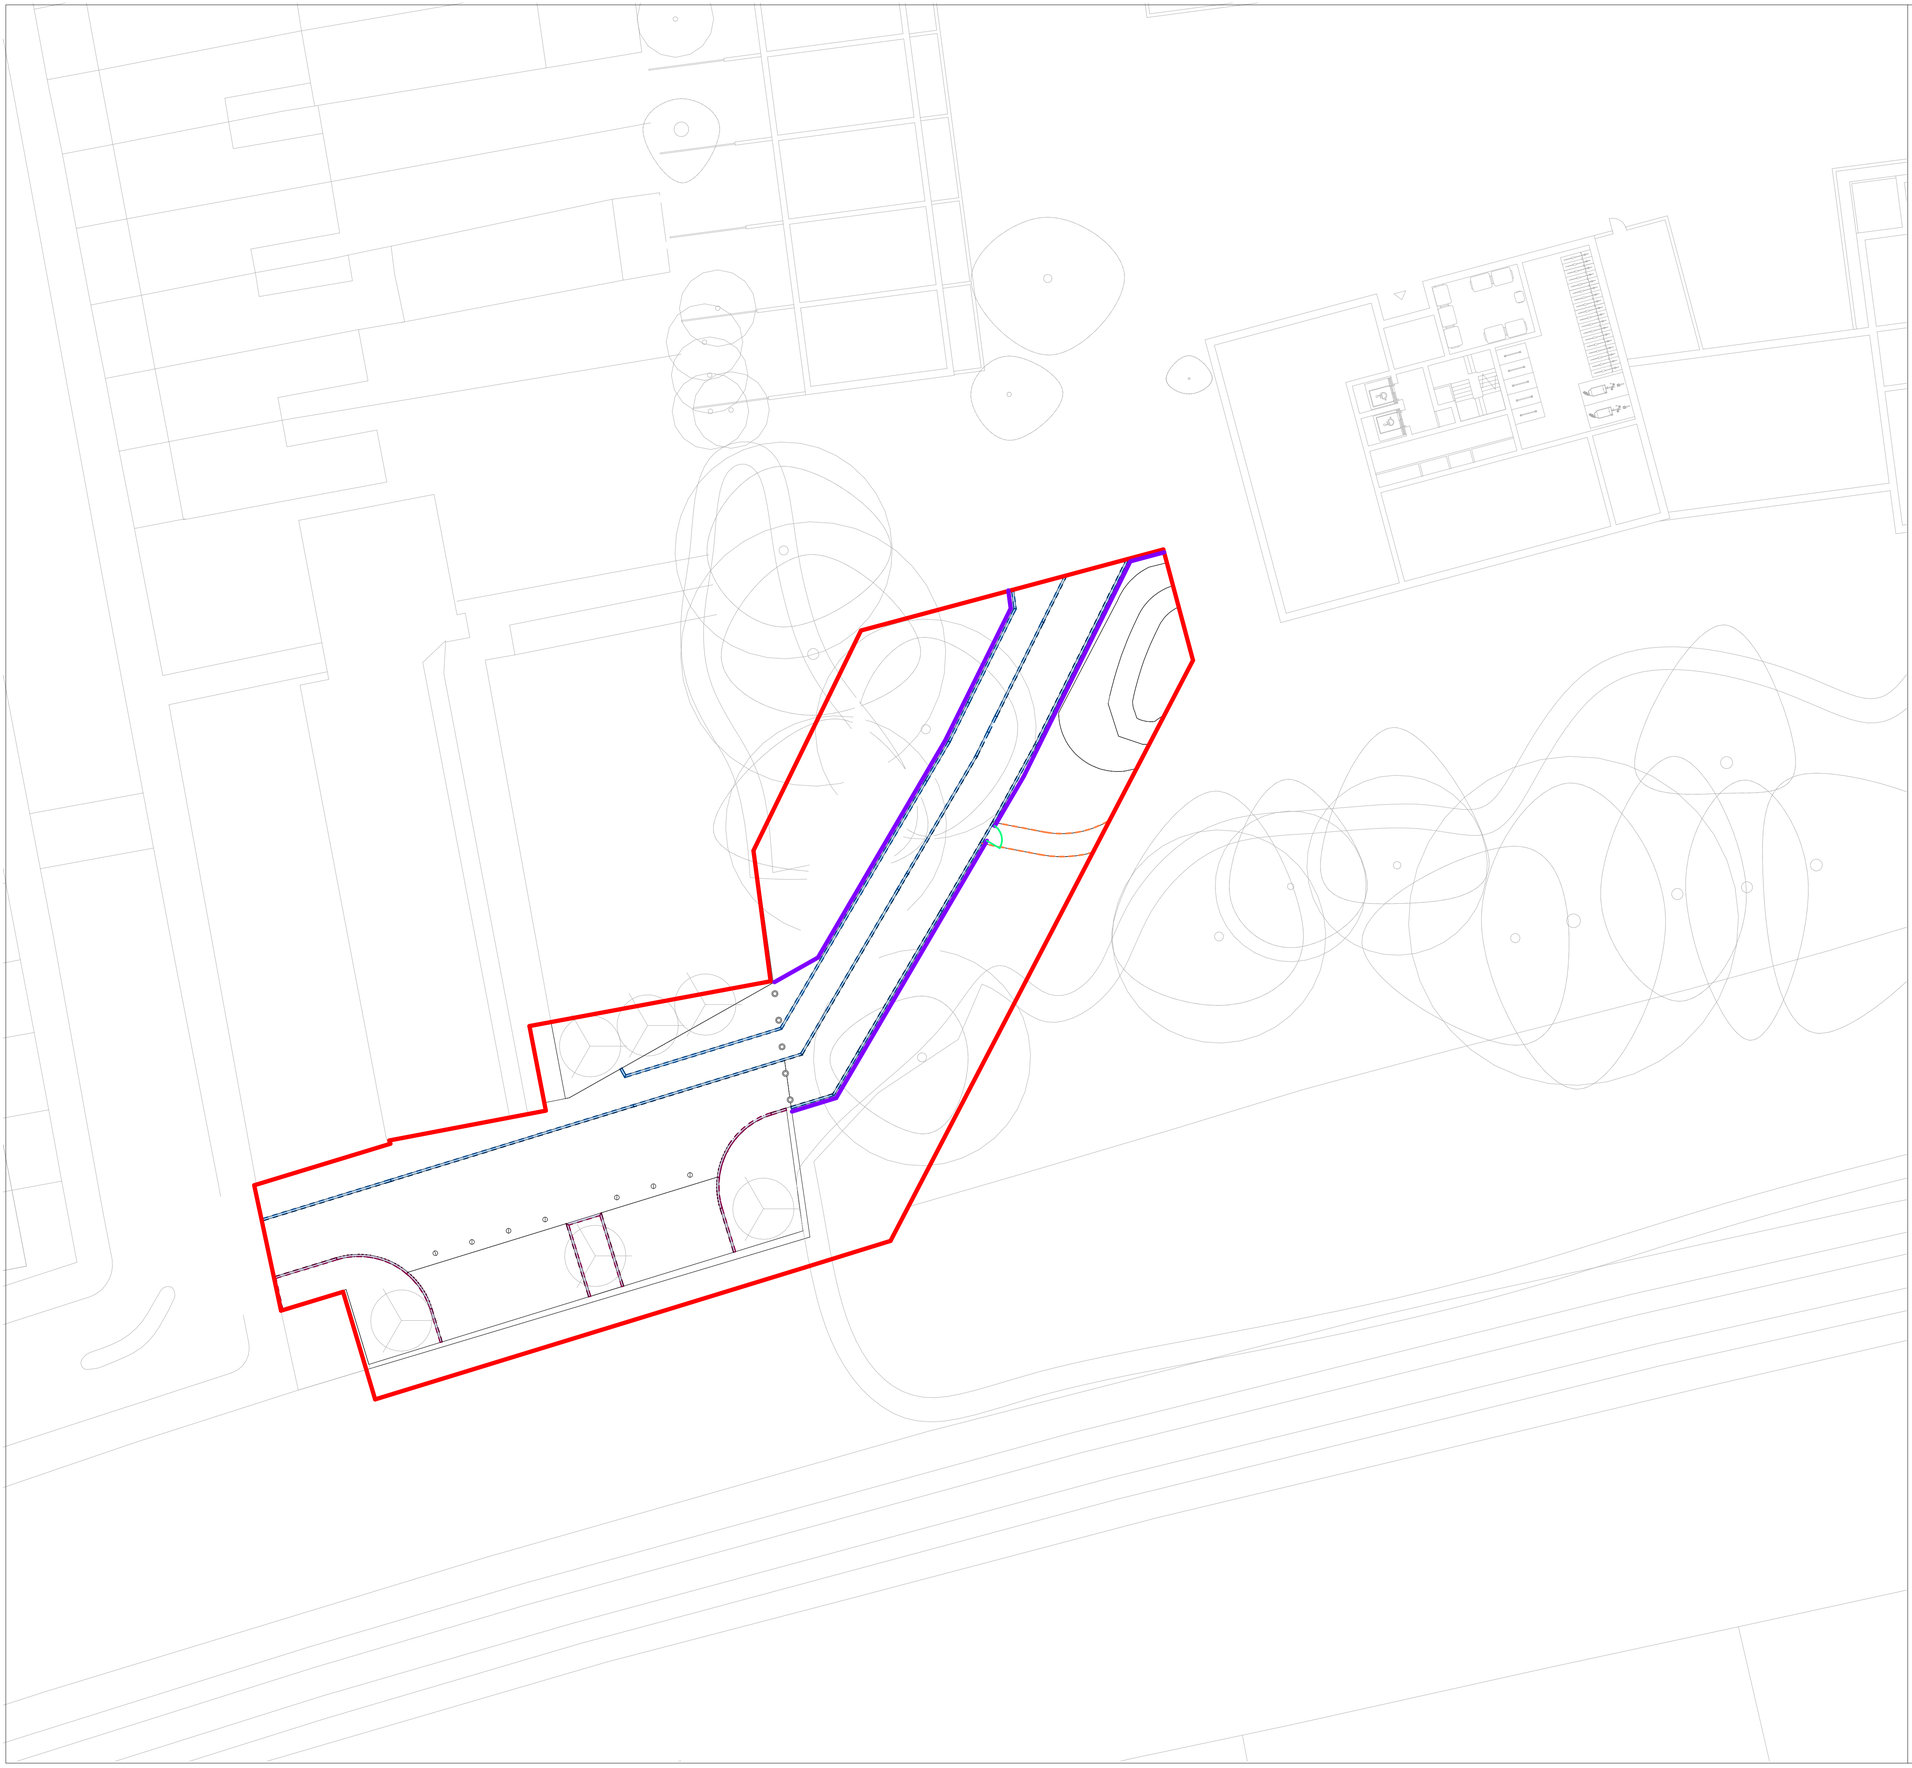

Site boundary

Ref. KT01
Square Profiled Upstand Kerb 145 x 255 x 915mm

Ref. KT02
Square Profiled Flush Kerb 145 x 145 x 915mm

Ref. KT03
Square Profiled Channel Kerb 255 x 205 x 915mm

Ref. KT04
Square Profile Edging 63 x 150 x 915mm

Ref. KT05
Footpaths: Heavy Duty Steel Edge 7 x 150 x 2400mm

Ref. KT06
Footpaths: Square profile sett edge: 100mm x 100mm x 100mm

Ref. WT01
Ambulance Station: Brick Retaining Wall

Ref. WT02a
Brick Freestanding Wall A

Ref. WT02b
Brick Freestanding Wall B

Ref. WT02c
Brick Freestanding Wall C

Ref. WT03
Plot B Rear Gardens: Timber Retaining Edge

Ref. WT04
Play Area: 250mm RC Retaining Wall

Ref. FE01
PPC Steel Flat Top Railing: 1.8m height above FGL

Ref. FE02
PPC Steel Estate Railing: 1.2m height above FGL

Ref. FE03
Timber Closeboard Fence: 1.8m height above FGL

Ref. FE04
Play Area RC Wall: Steel Flat Top Railing: 1.1m height above FGL

Ref. GT01
PPC Steel Flat Top Gate: 1.8m height above FGL

Ref. GT02
PPC Steel Estate Gate: 1.2m height above FGL

DRAWING NOTES:

GENERAL:

1. COPYRIGHT OF THIS DRAWING IS VESTED IN PLINCKE AND IT MUST NOT BE COPIED OR REPRODUCED WITHOUT CONSENT.
2. DO NOT SCALE FROM THIS DRAWING - DIMENSIONS GOVERN. IF IN DOUBT, ASK!
3. ALL DIMENSIONS ARE IN MILLIMETRES UNLESS NOTED OTHERWISE. ONLY FIGURED DIMENSIONS ARE TO BE TAKEN FROM THIS DRAWING.
4. ALL DIMENSIONS SHALL BE VERIFIED ON SITE BEFORE PROCEEDING WITH THE WORK. ALL CONTRACTORS MUST VISIT SITE AND BE RESPONSIBLE FOR TAKING AND CHECKING ALL DIMENSIONS RELATIVE TO THEIR WORK.
5. PLINCKE SHALL BE NOTIFIED IMMEDIATELY. BY EMAIL, OF ANY DISCREPANCIES.
6. PLINCKE ACCEPT NO LIABILITY FOR ANY EXPENSE, LOSS OR DAMAGE OF WHATSOEVER NATURE AND HOWEVER ARISING FROM ANY VARIATION MADE TO THIS DRAWING OR IN THE EXECUTION OF THE WORK TO WHICH IT RELATES WHICH HAS NOT BEEN REFERRED TO THEM AND PRIOR APPROVAL OBTAINED.
7. ALL PLINCKE DRAWINGS TO BE READ IN CONJUNCTION WITH ALL RELEVANT ARCHITECTURAL, C&S ENGINEERS AND M&E ENGINEERS DRAWINGS AND SPECIFICATIONS.

REFERENCE FILES:

1. THIS DRAWING IS BASED ON THE FOLLOWING EXTERNAL CONSULTANTS DRAWINGS:

CONSULTANT	REFERENCE FILE	DATE RECEIVED

HEALTH, SAFETY & ENVIRONMENTAL INFORMATION:

1. IT IS ASSUMED THAT ALL WORKS ON THIS DRAWING WILL BE CARRIED OUT BY A COMPETENT CONTRACTOR AND, WHERE APPROPRIATE, WORKING TO AN APPROVED METHOD STATEMENT.
2. THIS DRAWING IS TO BE READ IN CONJUNCTION WITH ALL OTHER HAZARDS / RISKS WHICH HAVE BEEN IDENTIFIED AND RECORDED WITHIN THE PRE-CONSTRUCTION INFORMATION PACK AND / OR THE CONSTRUCTION PHASE H&S PLAN.
3. IN ADDITION TO THE HAZARDS / RISKS NORMALLY ASSOCIATED WITH THE TYPES OF WORK DETAILED ON THIS DRAWING, NOTE THE FOLLOWING:

ITEM N°	RISK REGISTER DETAILS

REV.	REV. DESCRIPTION	DATE	DWN	CHK
C01	Issued for Construction	15.12.2023	AG	GW
P01	First Issue	28.10.2023	AG	GW

KEY PLAN

CLIENT

INTERIOR AND EXTERIOR LANDSCAPE CONSULTANTS & CONTRACTORS
31 - BLEETHOSE ROAD • HOUNSLOW • MIDDLESEX TW3 3AW
TELEPHONE: 020 8277 3765 • FACSIMILE: 020 8277 3273

plincke.

MANCHESTER
0161 237 9223
north@plincke.com

RUGBY
0178 881 7866
midlands@plincke.com

LONDON
0207 739 3330
london@plincke.com

www.plincke.com

PROJECT TITLE
St Anne's New Neighbourhood

STATUS
S5

STAGE
6

DRAWING TITLE
DETAILED INTERFACES PLAN 06

DATE
15.12.2023

PROJECT No.
N15301-

DRAWING No.
PLI-XX-ZZ-DR-L-30216

REVISION
C01

SCALE BAR @ 1:200
1 : 200
0 2 4 10 18m

SCALE @ A1