


EXISTING INTERNAL AREA = 121m sq


STORAGE




FRONT ELEVATION 1:100

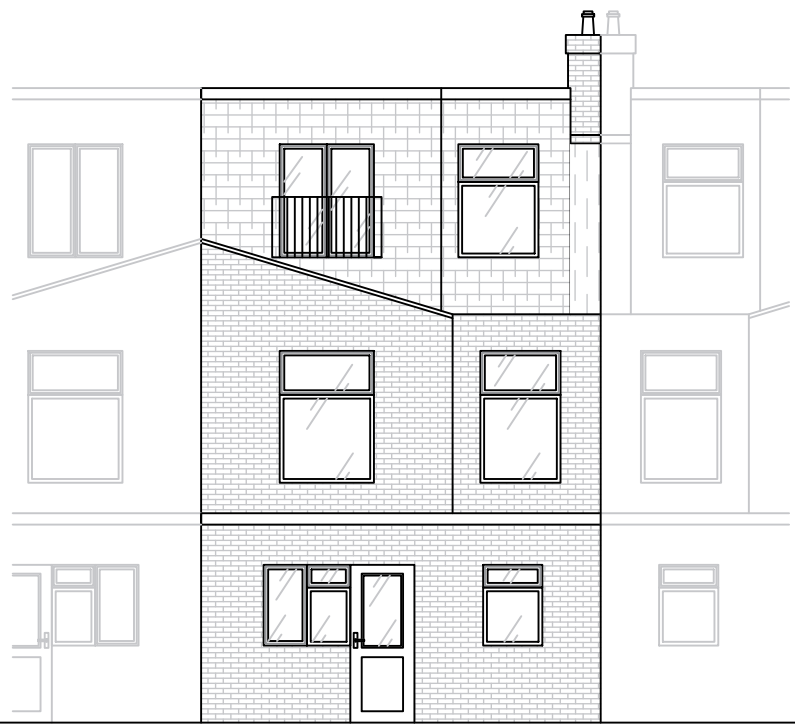


REAR ELEVATION 1:100

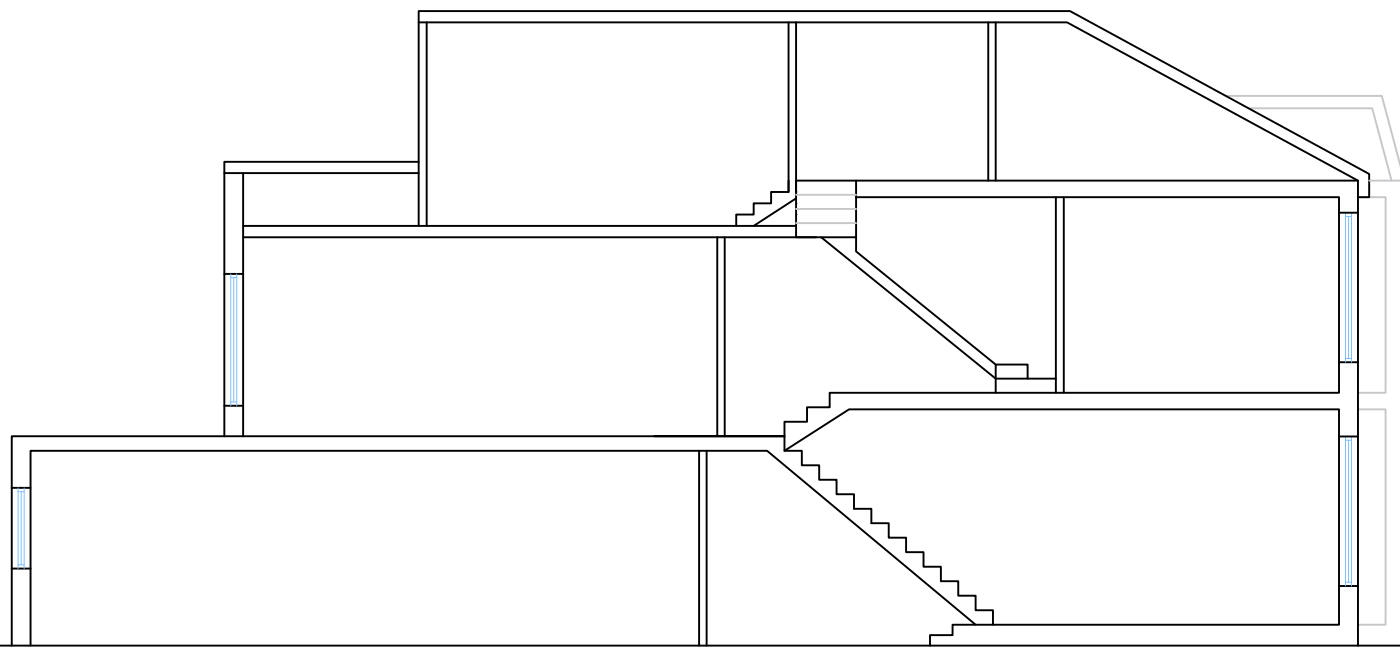


SECTION 1:100

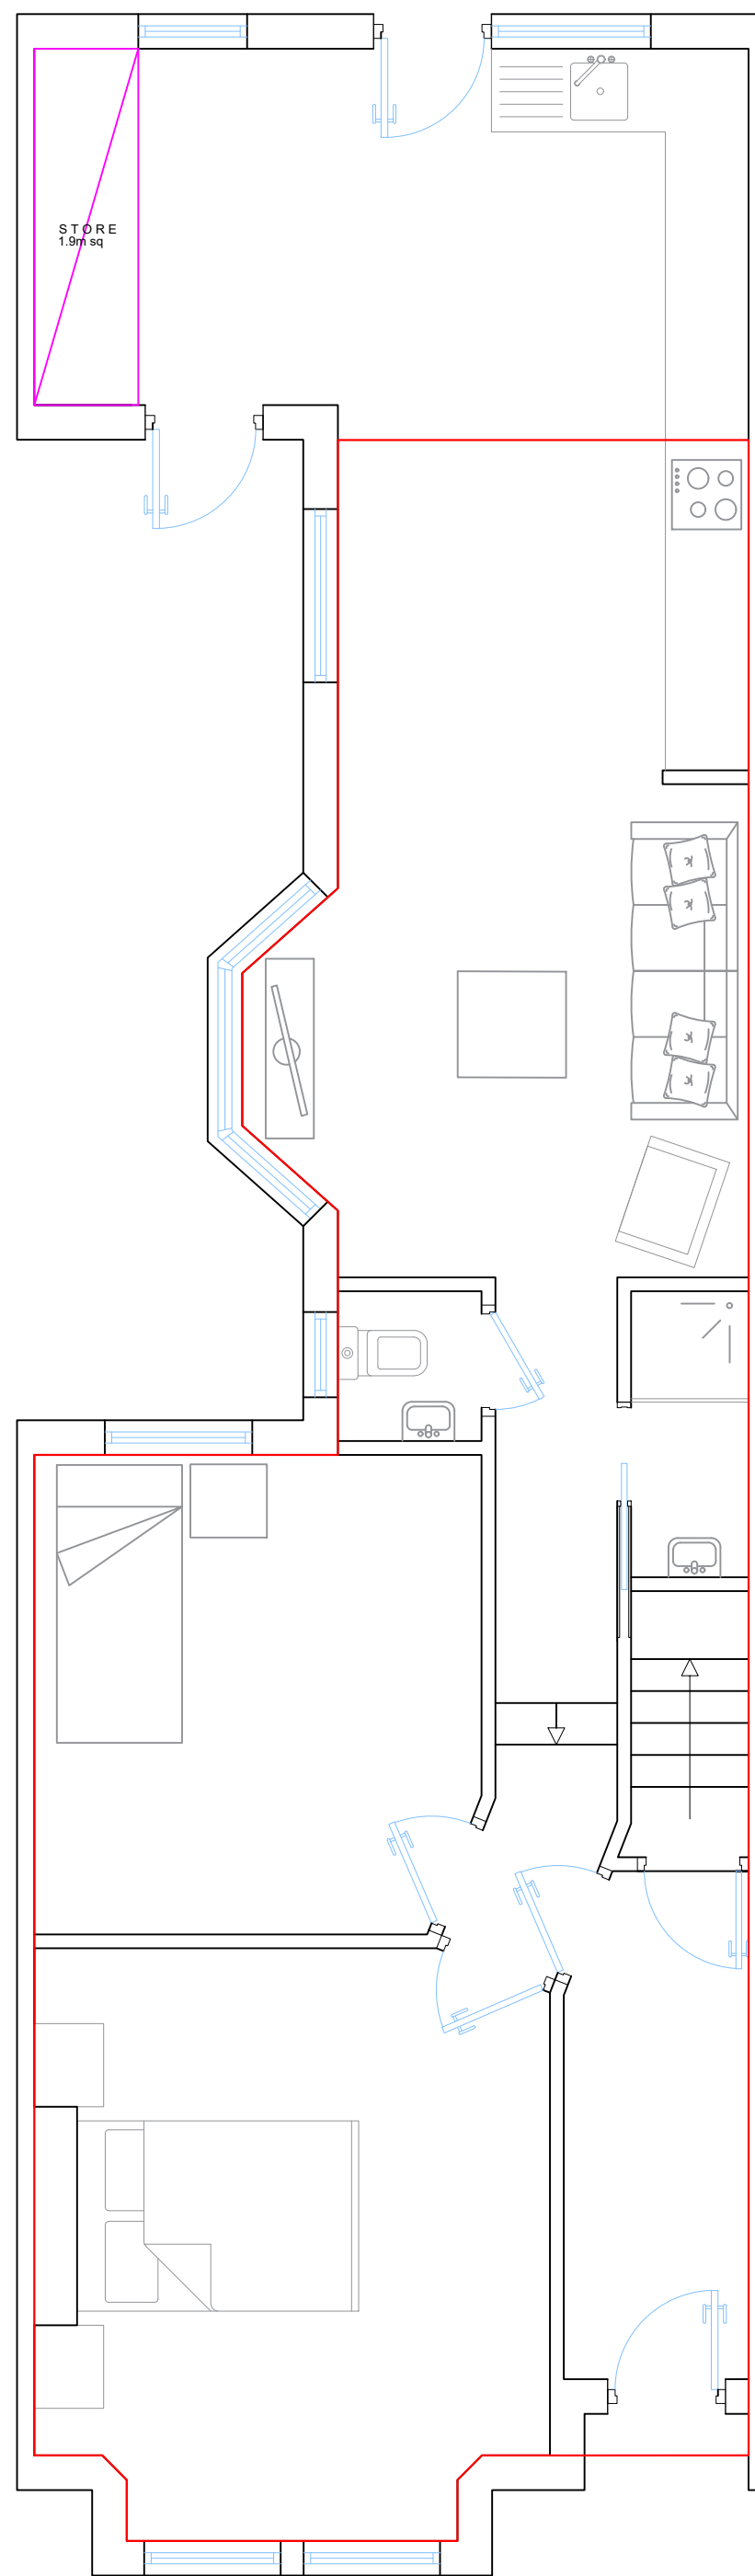


GROUND FLOOR PLAN 1:50

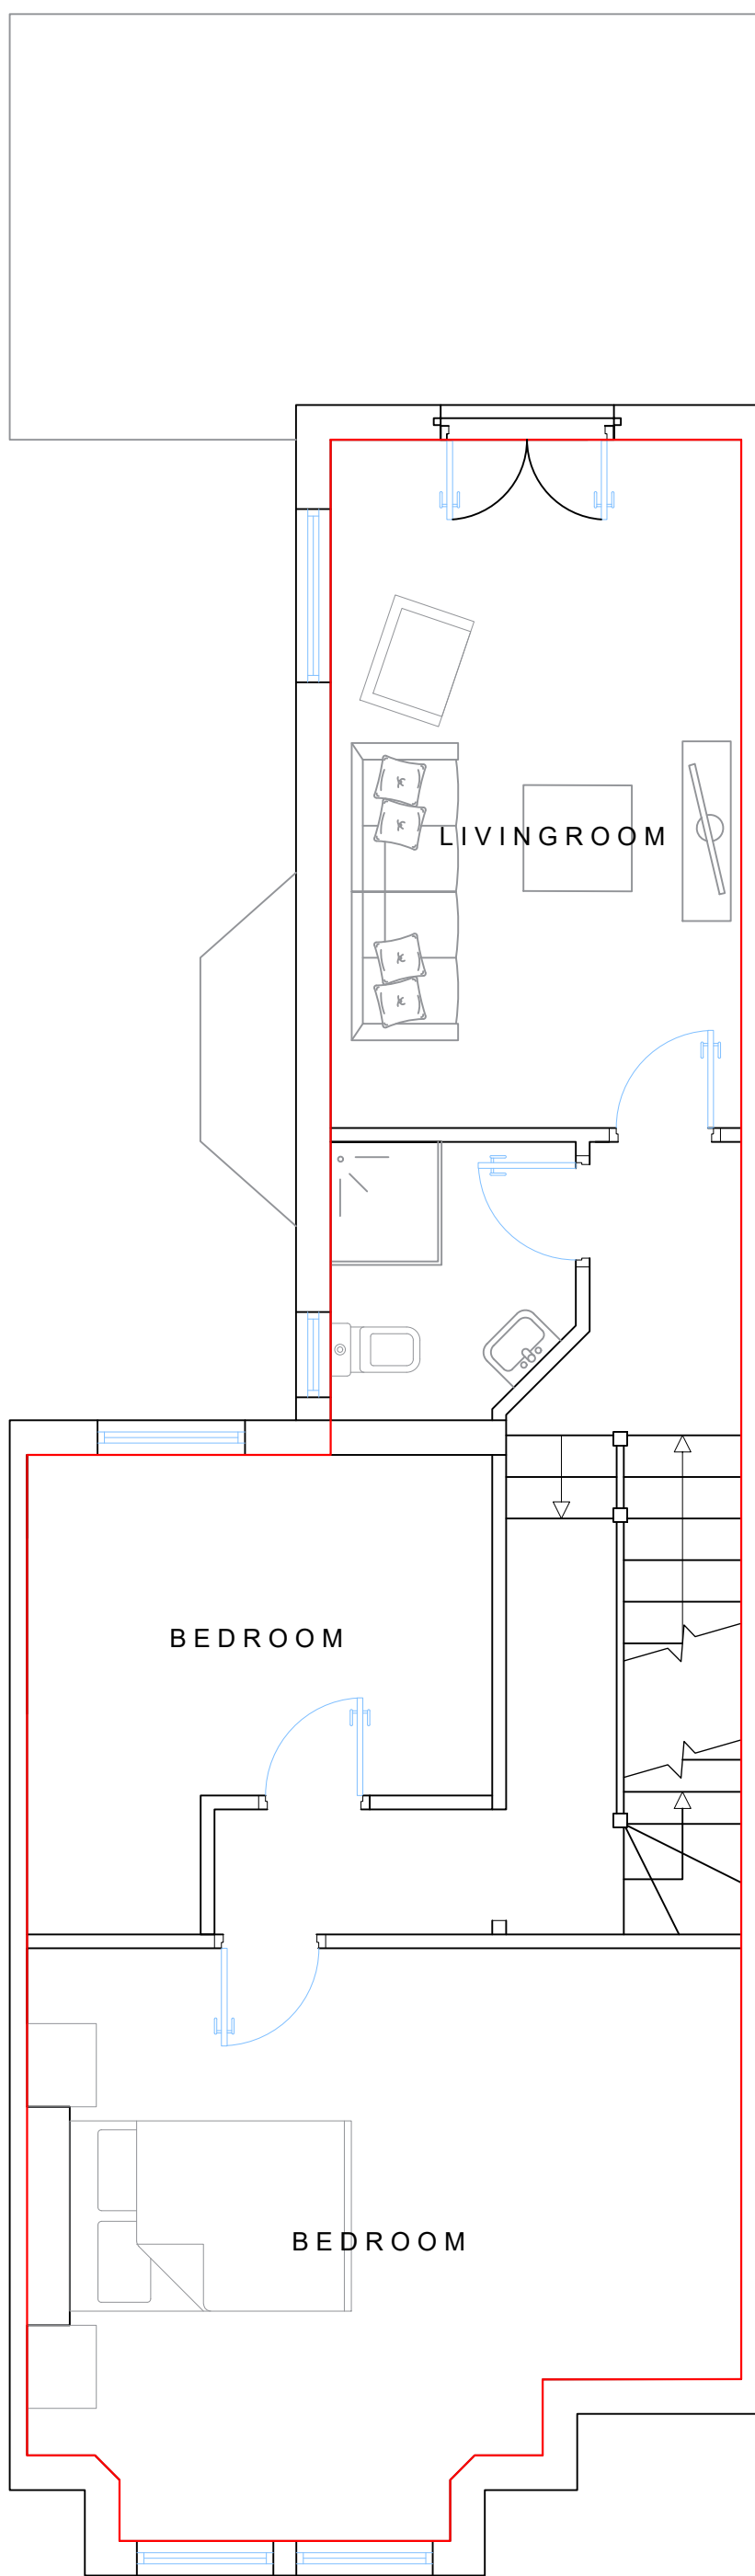

FIRST FLOOR PLAN 1:50

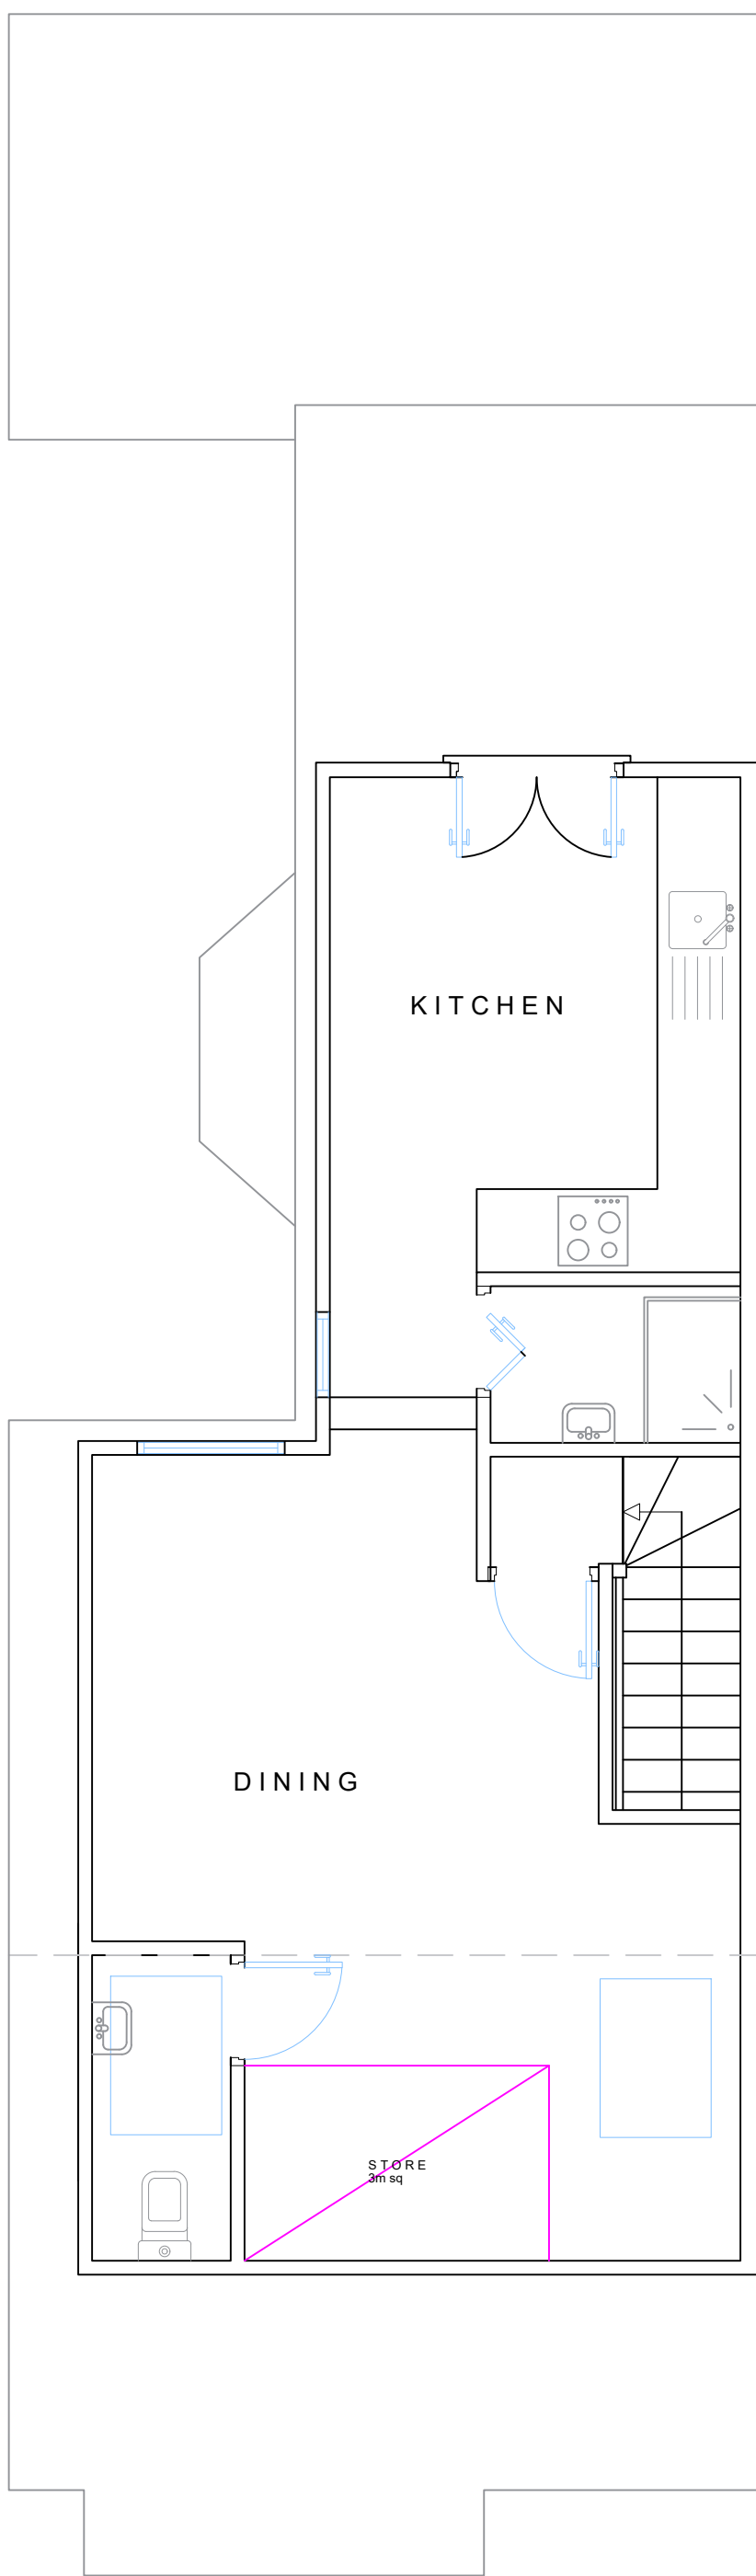

LOFT FLOOR PLAN 1:50

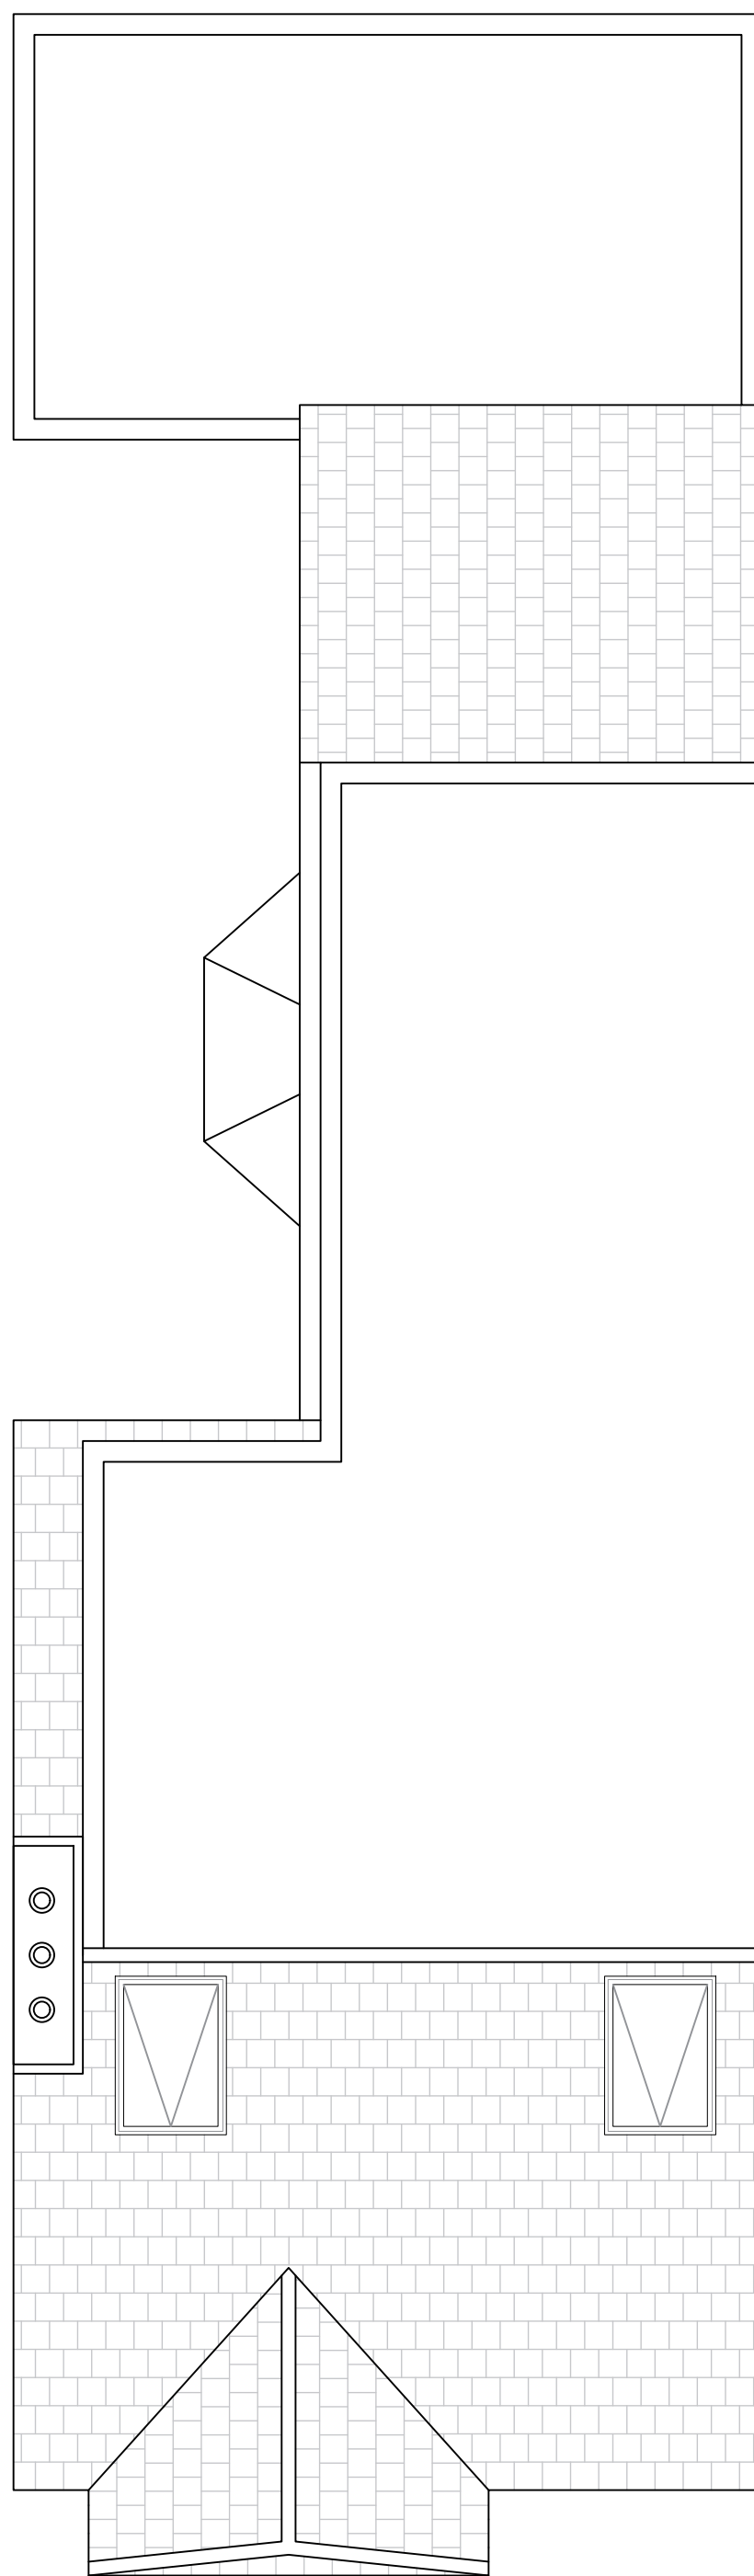

ROOF PLAN 1:50