



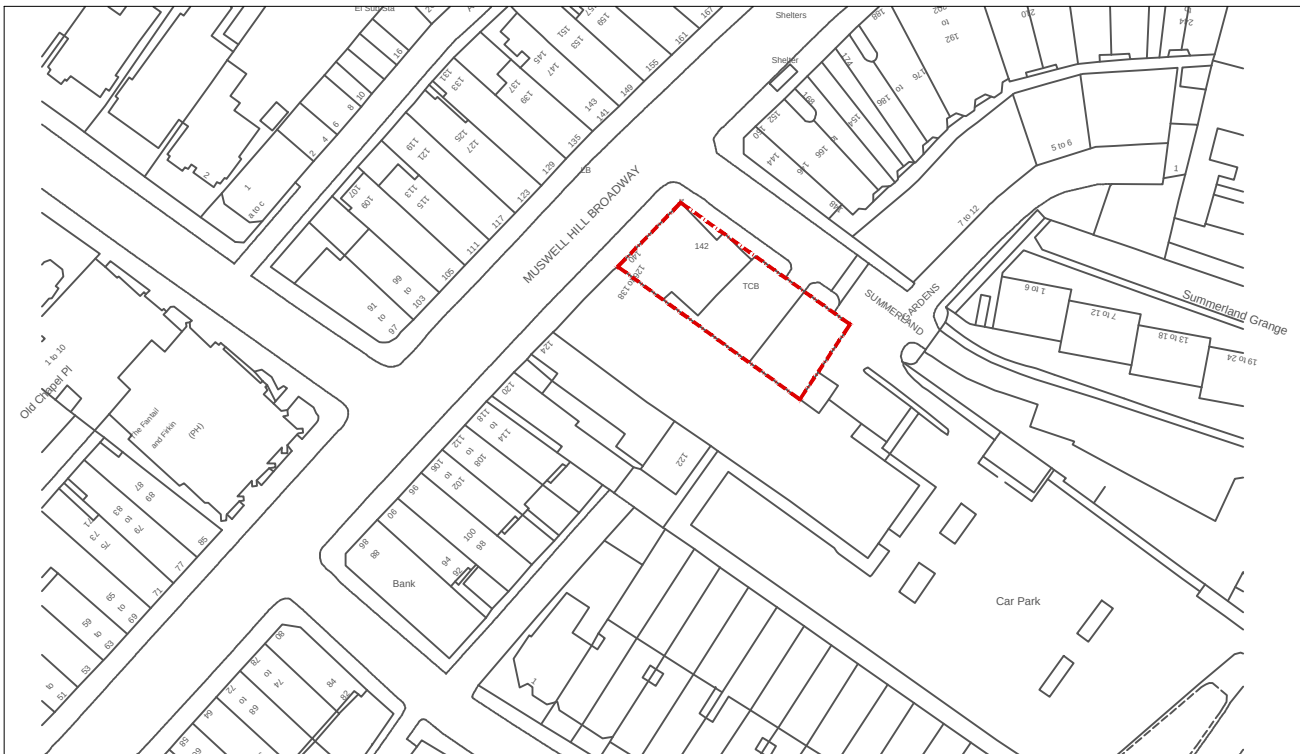

[01] O.S. Map

Scale 1:1250

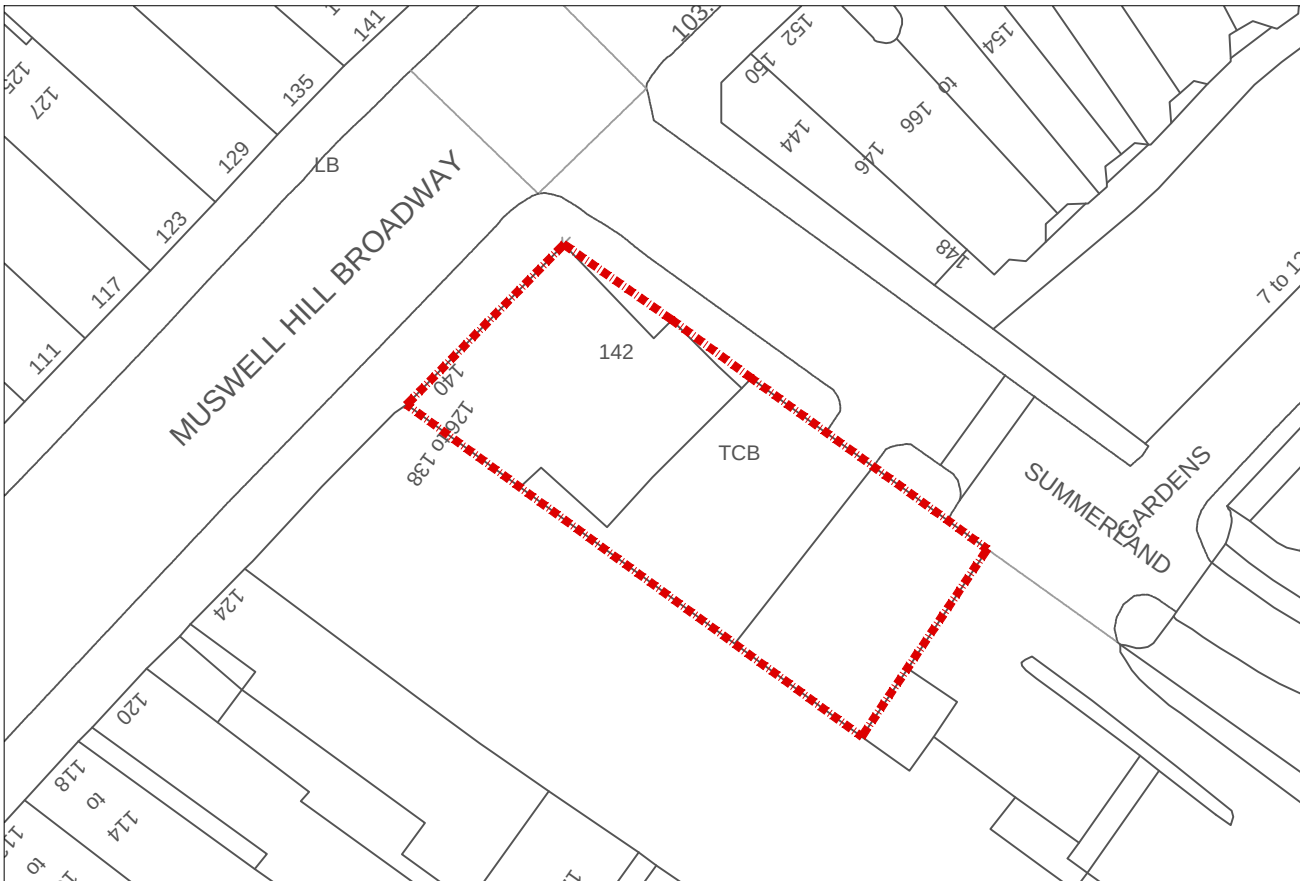

[02] Existing Site Block Plan

Scale 1:500



Streetview facing north-west



Streetview facing south-west



Streetview facing north-east

[03] Site Photos

NOTE:
DO NOT SCALE FROM DRAWINGS - EXCEPT FOR PLANNING PURPOSES.
ALL DISCREPANCIES TO BE REPORTED TO ARCHITECT IMMEDIATELY.
ALL DIMENSIONS TO BE VERIFIED BY CONTRACTOR ON SITE PRIOR TO THE COMMENCEMENT OF ANY WORKS.

P1 11/04/24 Issued For Planning



SURVEY BY OTHERS

ISO-A3

VIVENDI ARCHITECTS LTD

Unit E3, 37 High Street, London N14 6LD
Tel/Fax +44 (0)20 3232 4000 - email: info@vivendiarchitects.com

© VIVENDI ARCHITECTS LTD 2009
All rights reserved, including but not limited to The Copyright, Designs and Patents Act 1988

PROJECT TITLE:
142 Muswell Hill Broadway, London N10 3RY

DRAWING TITLE:
O.S. Map, Existing Site Block Plan & Site Photos

CLIENT:
Red Primrose Ltd.

DRAWN:

SM

CHECKED:

PK

ISSUED BY:

SM

JOB AND DRAWING NO:

STATUS:

PLA

SCALE AT A3:

1:500/1:1250

REVISION:

P1

1926-E01 - 00