


LOCATION PLAN

NOT TO SCALE

approximate
boundary line

approximate
boundary line

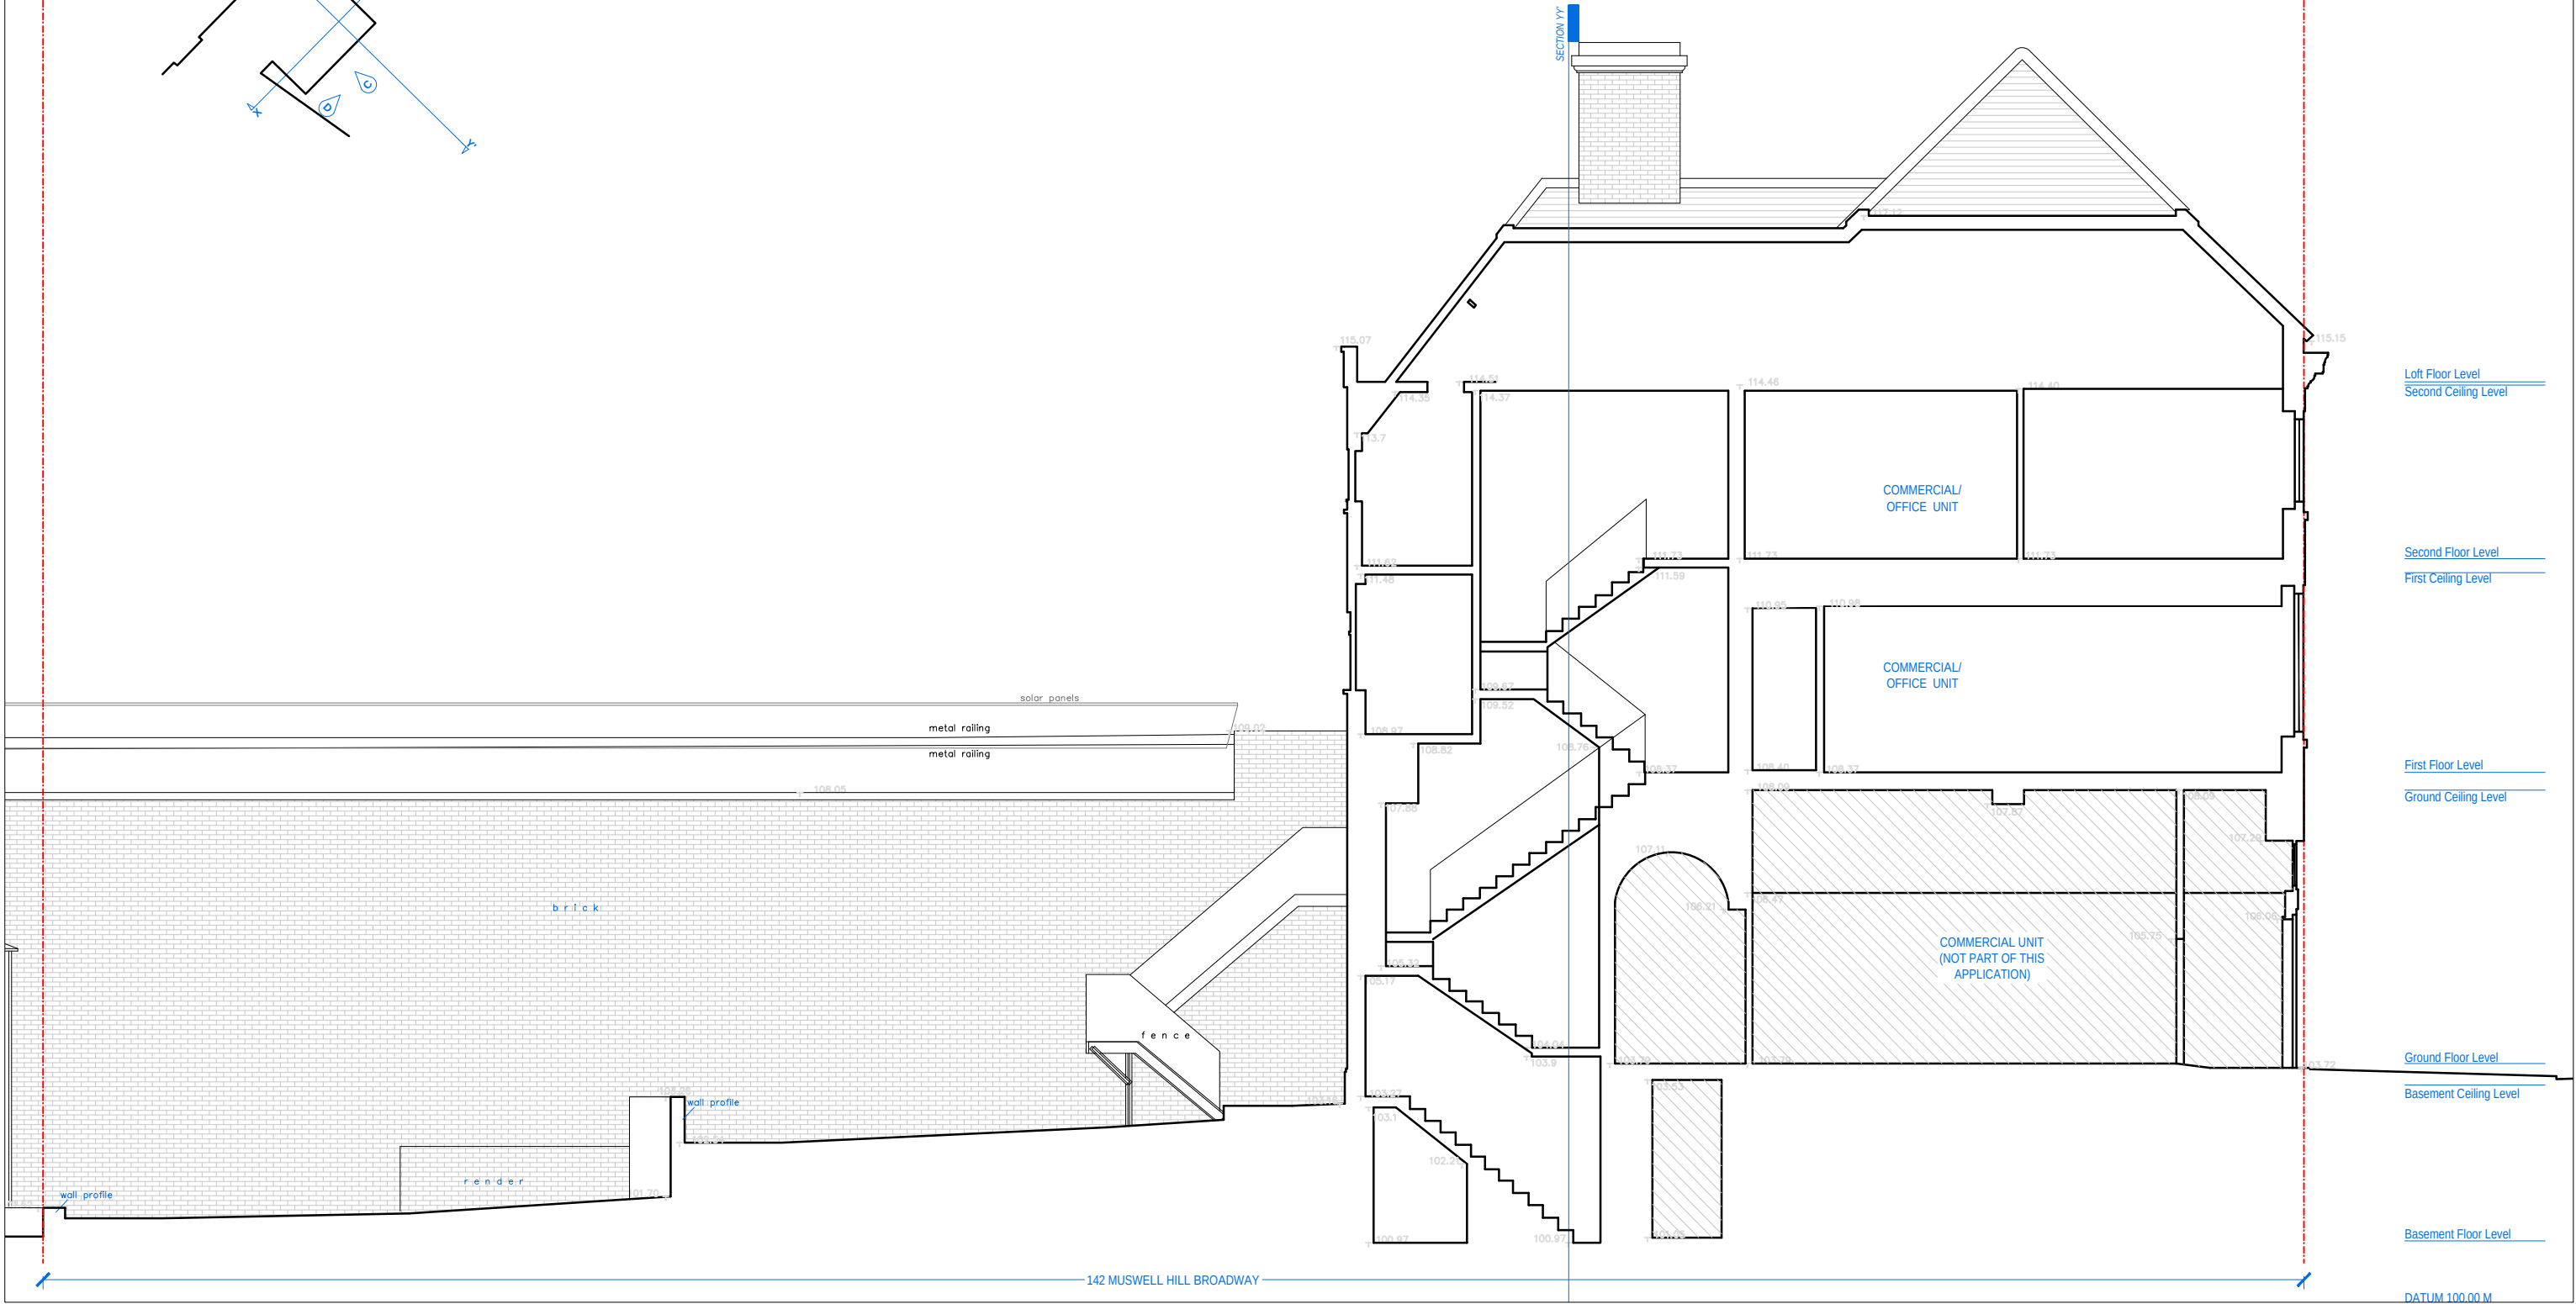

[01] Existing Section Y-Y'

NOTE:
DO NOT SCALE FROM DRAWINGS - EXCEPT FOR PLANNING PURPOSES.
ALL DISCREPANCIES TO BE REPORTED TO ARCHITECT IMMEDIATELY.
ALL DIMENSIONS TO BE VERIFIED BY CONTRACTOR ON SITE PRIOR TO THE COMMENCEMENT OF ANY WORKS.

P1 11/04/24 Issued For Planning

SURVEY BY OTHERS

Scale 1:100 0 1 2.5 5 10m

ISO - A3

VIVENDI ARCHITECTS LTD

Unit E3, 37 High Street, London N14 6LD
Tel/Fax +44 (0)20 3232 4000 - email: info@vivendiarchitects.com

© VIVENDI ARCHITECTS LTD 2009
All rights reserved, including but not limited to The Copyright, Designs and Patents Act 1988

PROJECT TITLE:
142 Muswell Hill Broadway, London N10 3RY

DRAWING TITLE:
Existing Section Y-Y'

CLIENT:
Red Primrose Ltd.

DRAWN:
SM
CHECKED:
PK
ISSUED BY:
SM

STATUS:
PLA
SCALE AT A3:
1:100

REVISION:
P1

JOB AND DRAWING NO:

1926-E04 - 00