


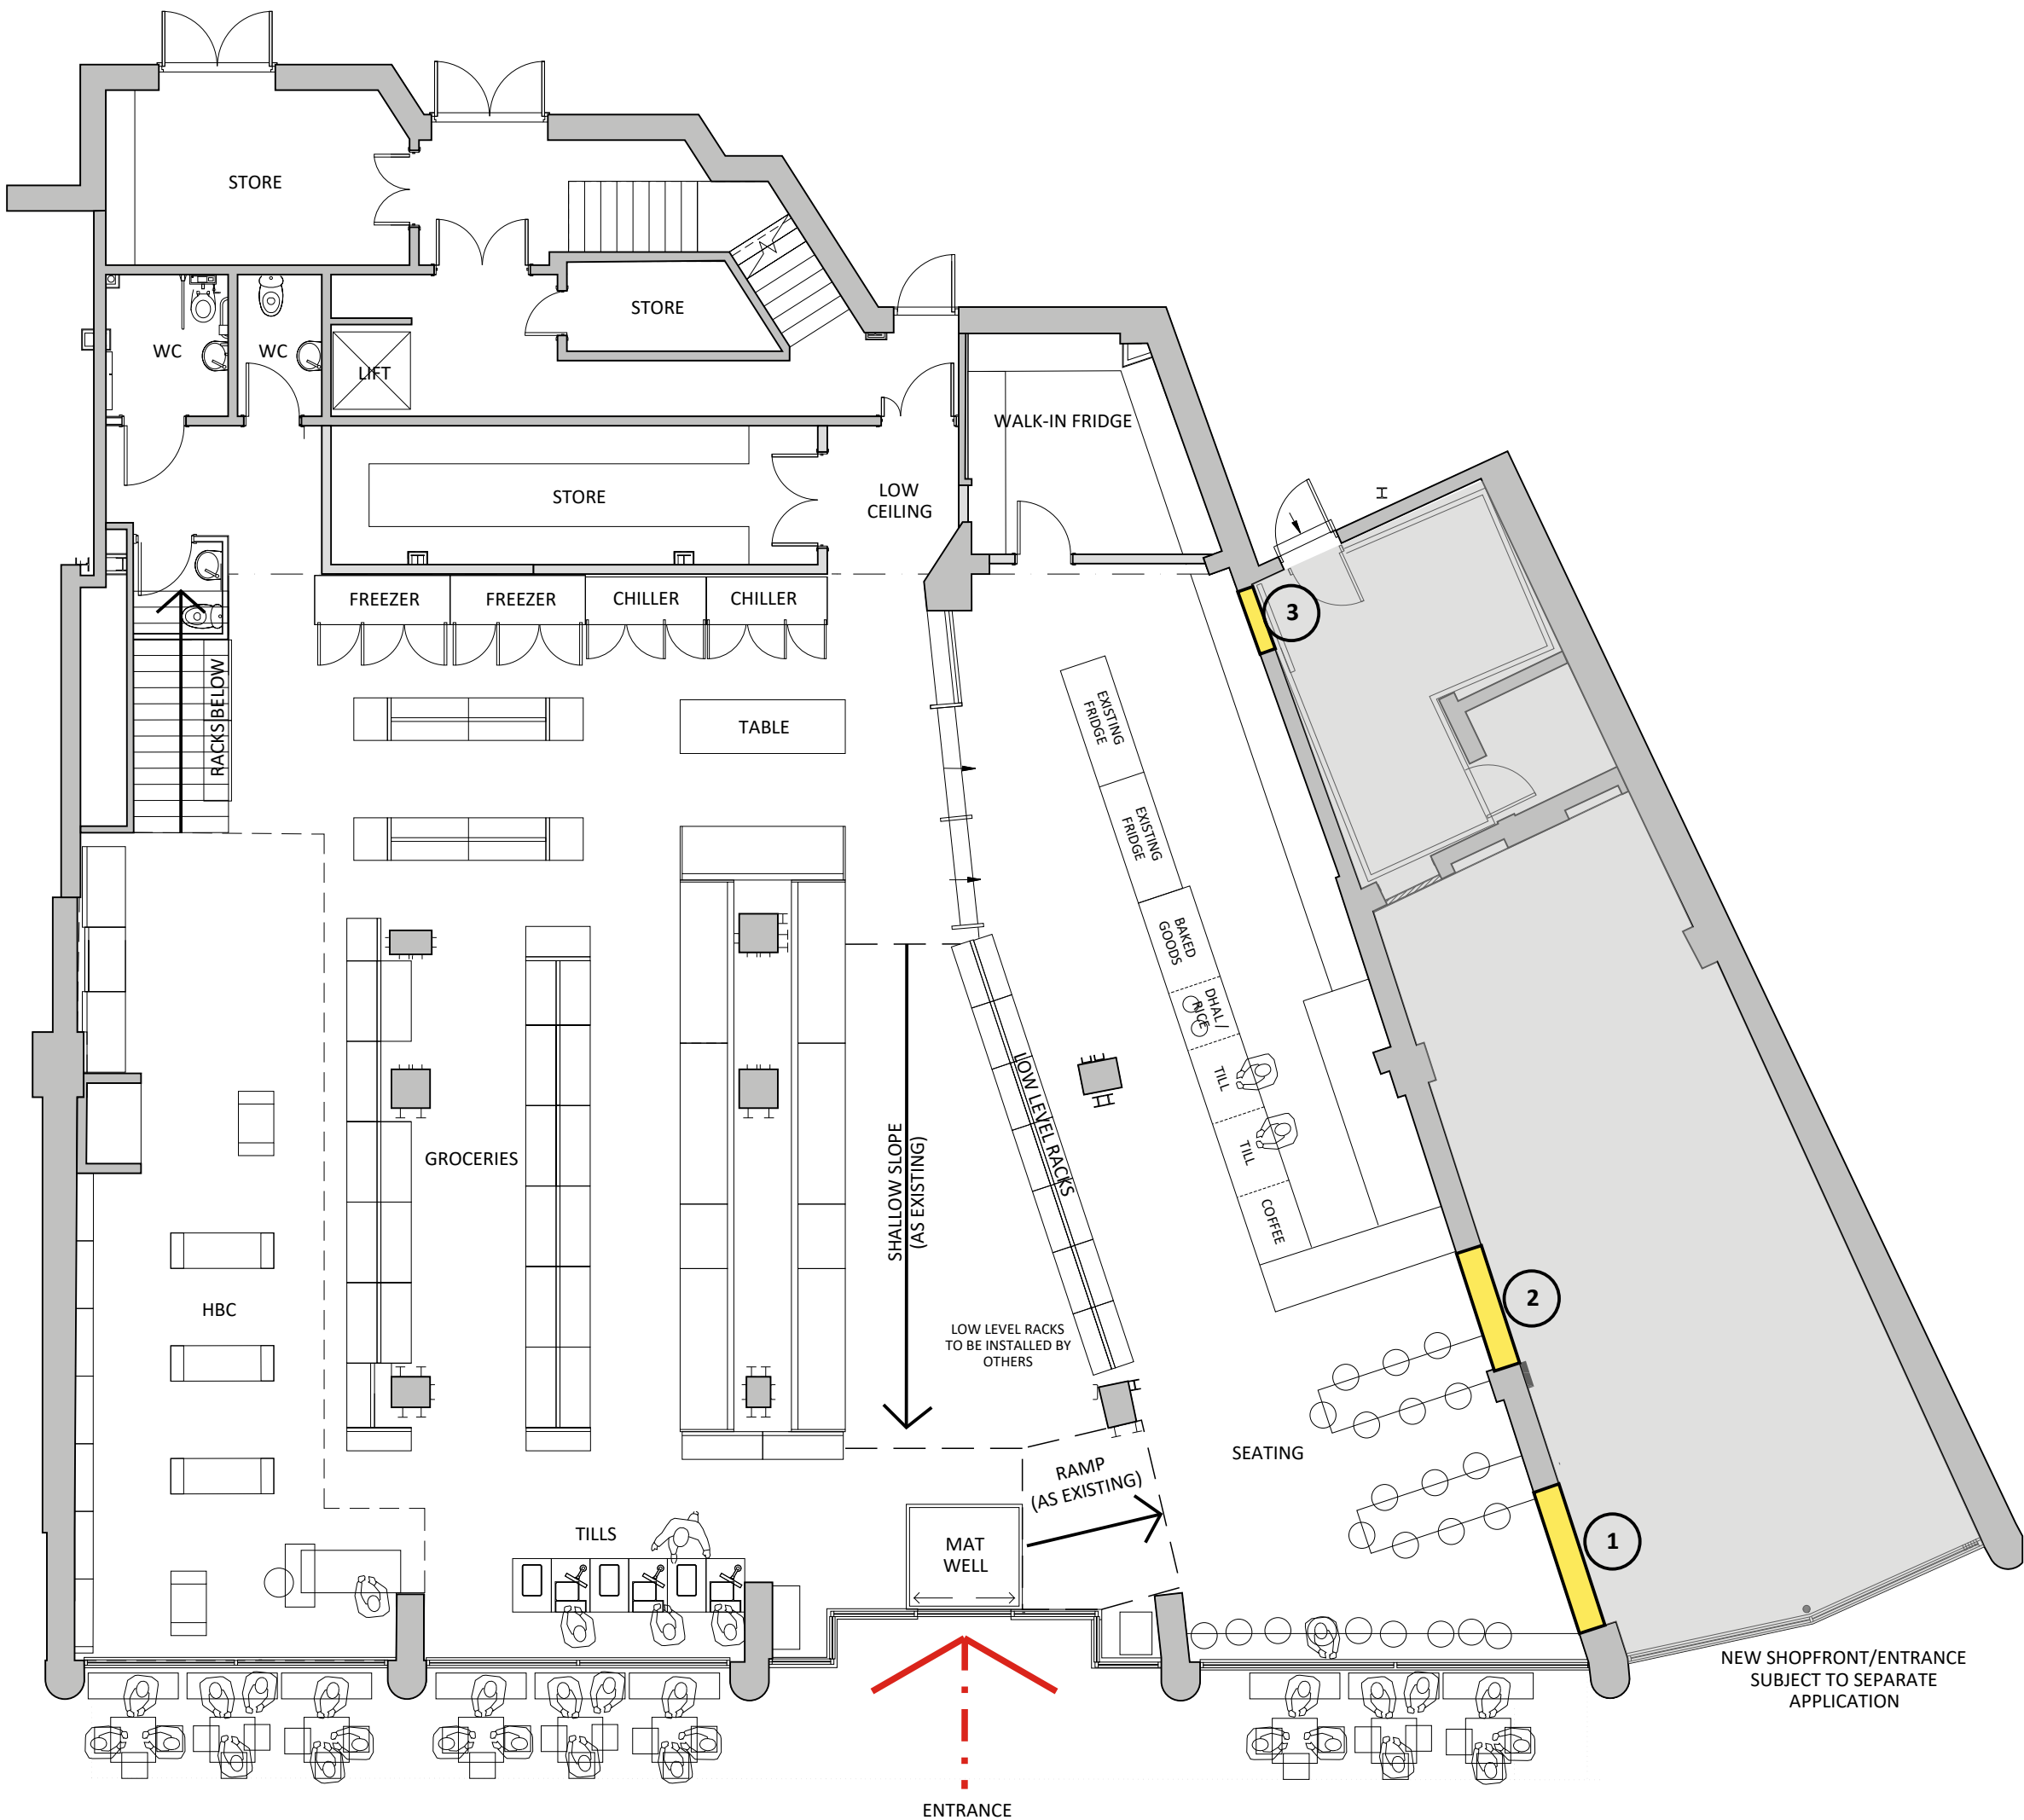

NOTES

This drawing to be read in accordance with the specification/Bills of Materials and related drawings. No Dimensions to be scaled from this drawing. All stated dimensions to be verified on site and the Architect notified of any discrepancies.

0 50
Scale bar 50mm at 1:1

KEY

Nº REINSTATED WALL IN OPENING

- NOTES:
- PLANNING AND LISTED BUILDING CONSENT REQUIRED FOR ALTERATIONS
 - THIS DRAWING IS NOT FOR CONSTRUCTION AND IS SCHEMATIC ONLY.
 - ACCURATE SURVEY DATA AND HEIGHTS HAVE NOT BEEN PROVIDED AND APPROXIMATE MEASUREMENTS HAVE BEEN TAKEN ON SITE THAT WILL NEED TO BE VERIFIED.
 - PROPOSAL TO BE REVIEWED BY M+E CONSULTANT FOR SERVICES ISSUES.
 - LAYOUT WILL NEED TO BE APPROVED BY APPROVED INSPECTOR AS BUILDING CONTROL CERTIFICATION WILL BE REQUIRED FOR THE PROPOSED CHANGES.

FOR PLANNING

REV	DATE	NOTE	IN

Project

MUSWELL HILL
PLANET ORGANIC

Title

MUSWELL HILL
PROPOSED LAYOUT

Scale 1:100 @ A3	Date OCT 2023
Drawn DM	Checked AL
Drawing Number 8839 - P001	Revision

Saunders
Architecture + Urban Design

saundersarchitects.com | 01707 385300 | London | Manchester | Bristol | Welwyn