


Important Notes & Recommendations

All measurements are approximate and should not be relied upon the purposes of ordering material or placing sub-contractor orders. Third parties to take their own site measurements.


Site boundaries are indicative only and are subject to confirmation with Land Registry. A party wall surveyor should be consulted to ascertain whether adjoining owners are notifiable.

On planning drawings, all structural beams, openings, lintels and any other bearings are indicative and are subject to review from a structural engineer.

All drawings are subject to onsite inspection.

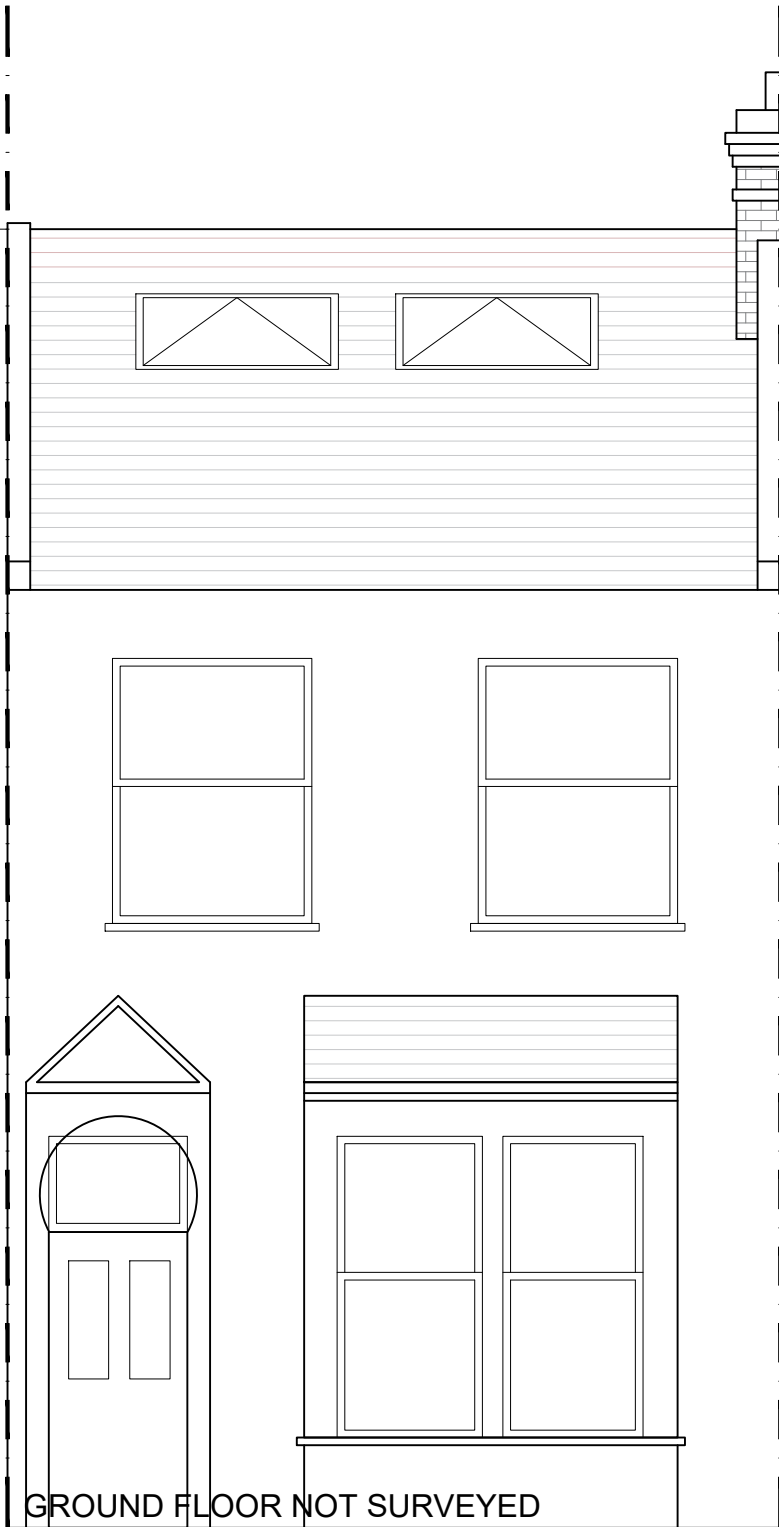

FRONT ELEVATION

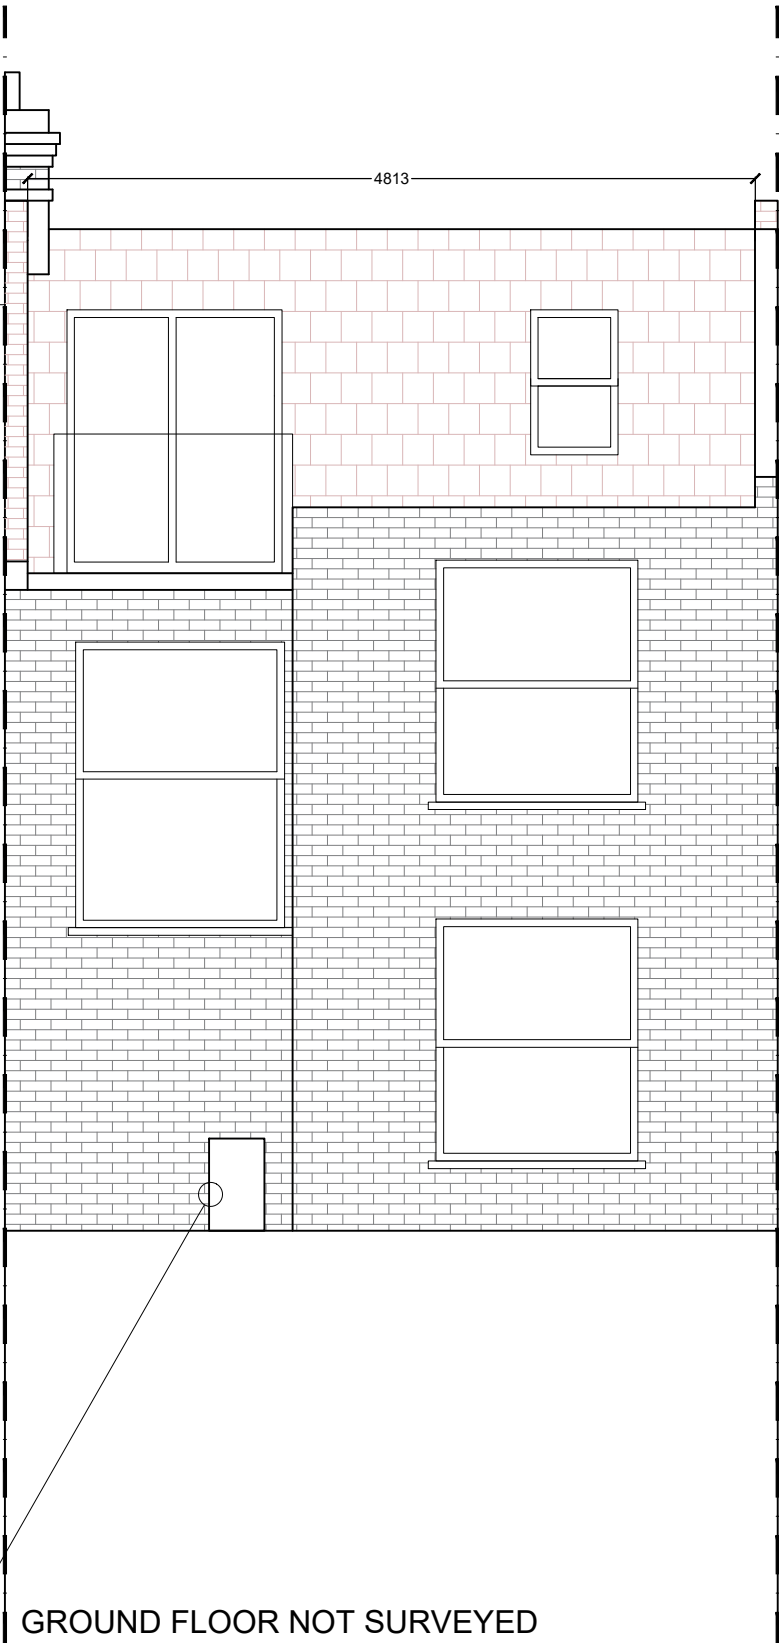

REAR ELEVATION

BOUNDARY LINE — · —

Aircon box



PROJECT
105
LOTHAIR ROAD
N4 1ER

CLIENT
LAURA CARTER
& DEWI EVANS

DRAWING
08—PROPOSED FRONT AND REAR ELEVATIONS

DATE
16TH APRIL 2024

Meters @ 1:50@ A3

