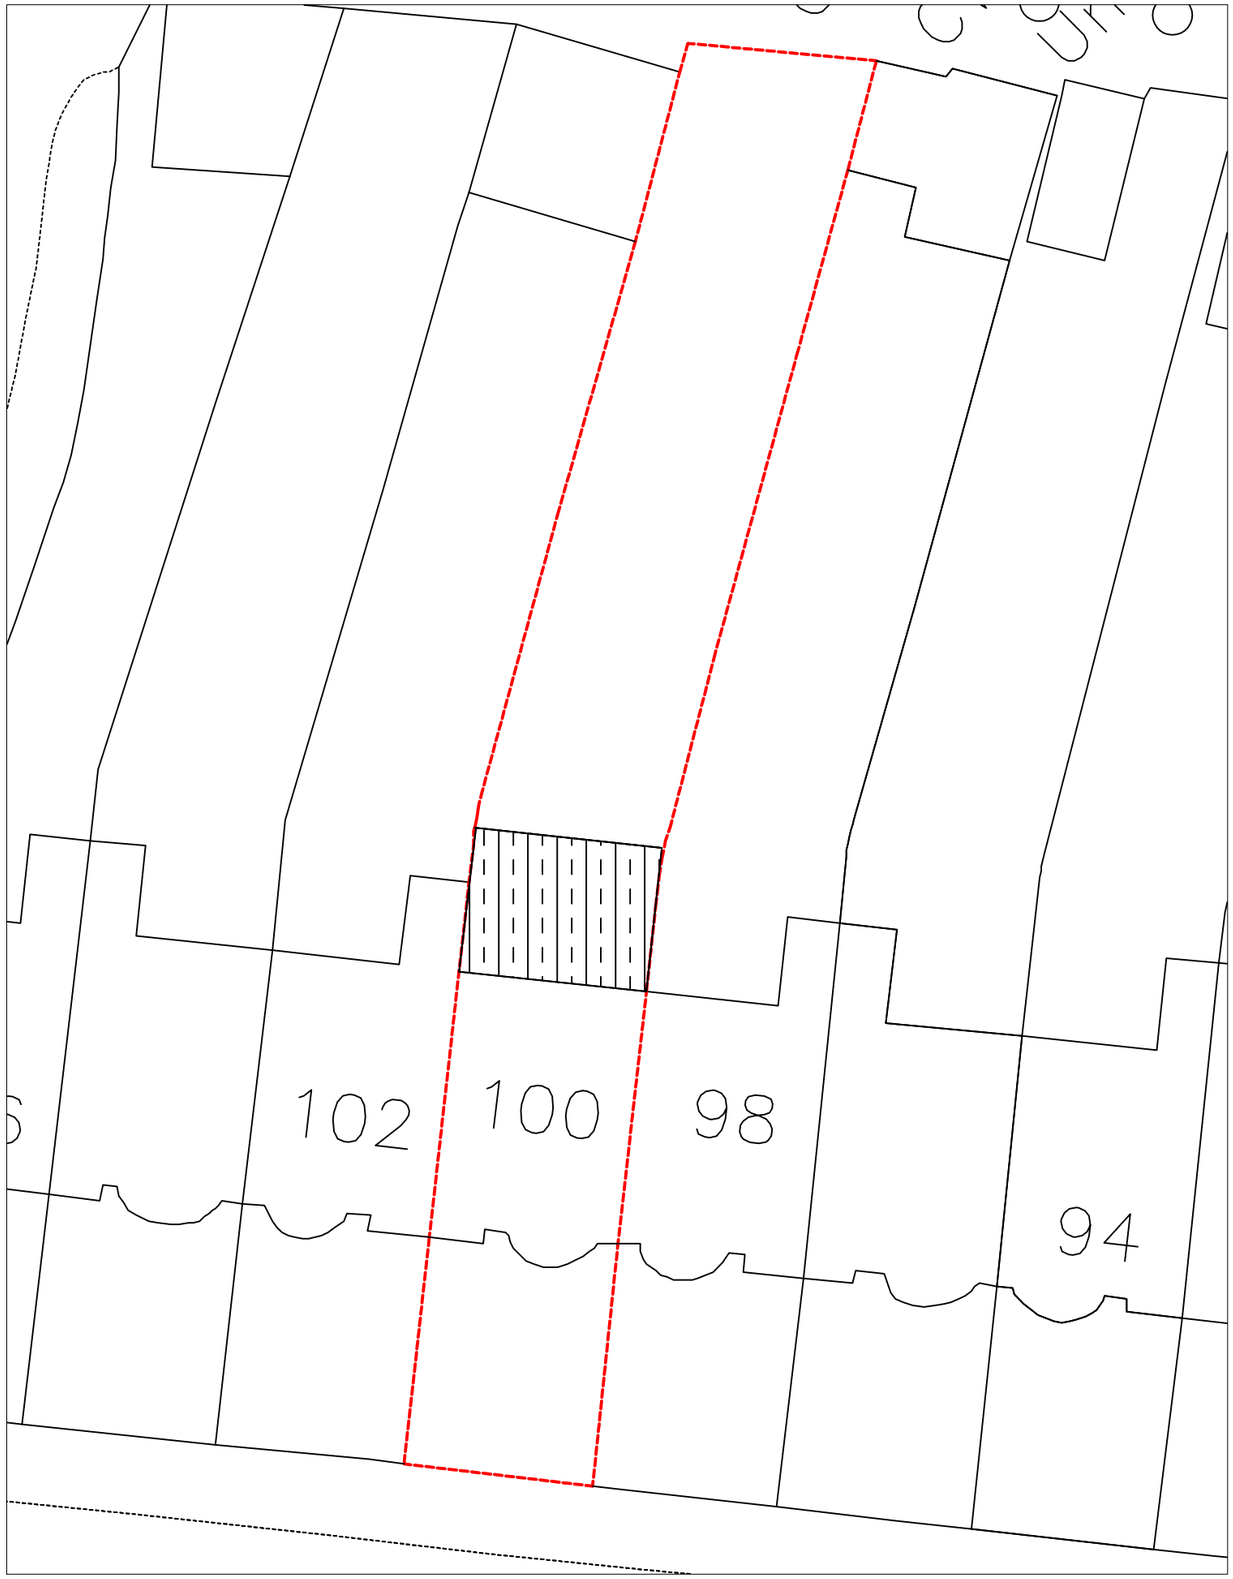

0 5m 10m

Scale 1:200

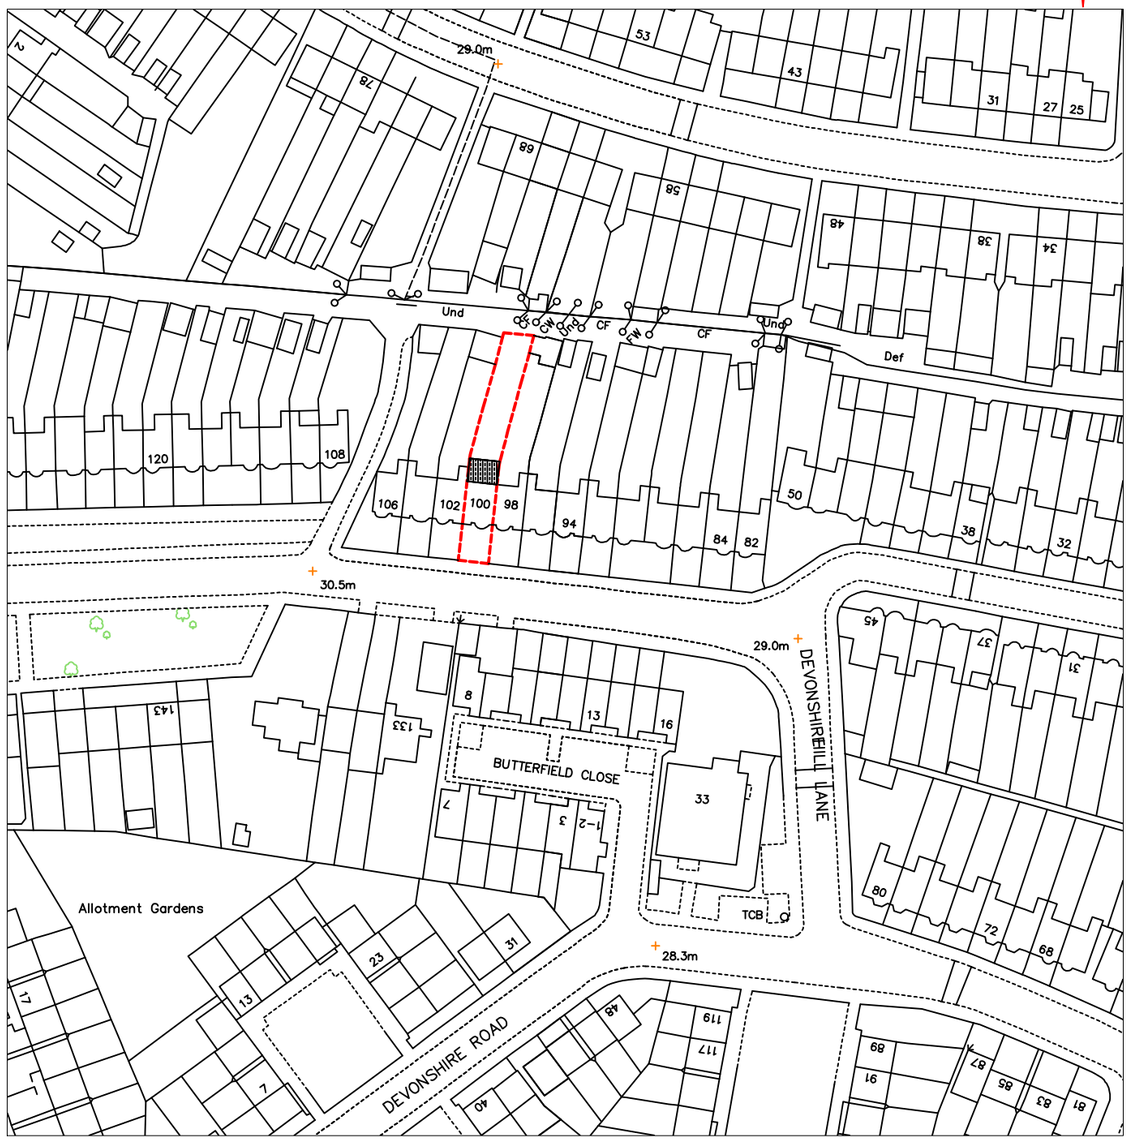

0 50m 100m

Scale 1:1250

Job Address	100 Devonshire Hill Lane N17 7NH
Drawing Title	Proposed Block plan Location and Block plan
Scale	1:200, 1250 @ A3
Date	06 Apr 2024
Drawn By	ZB
Drg. No	12421-02
Rev.	