


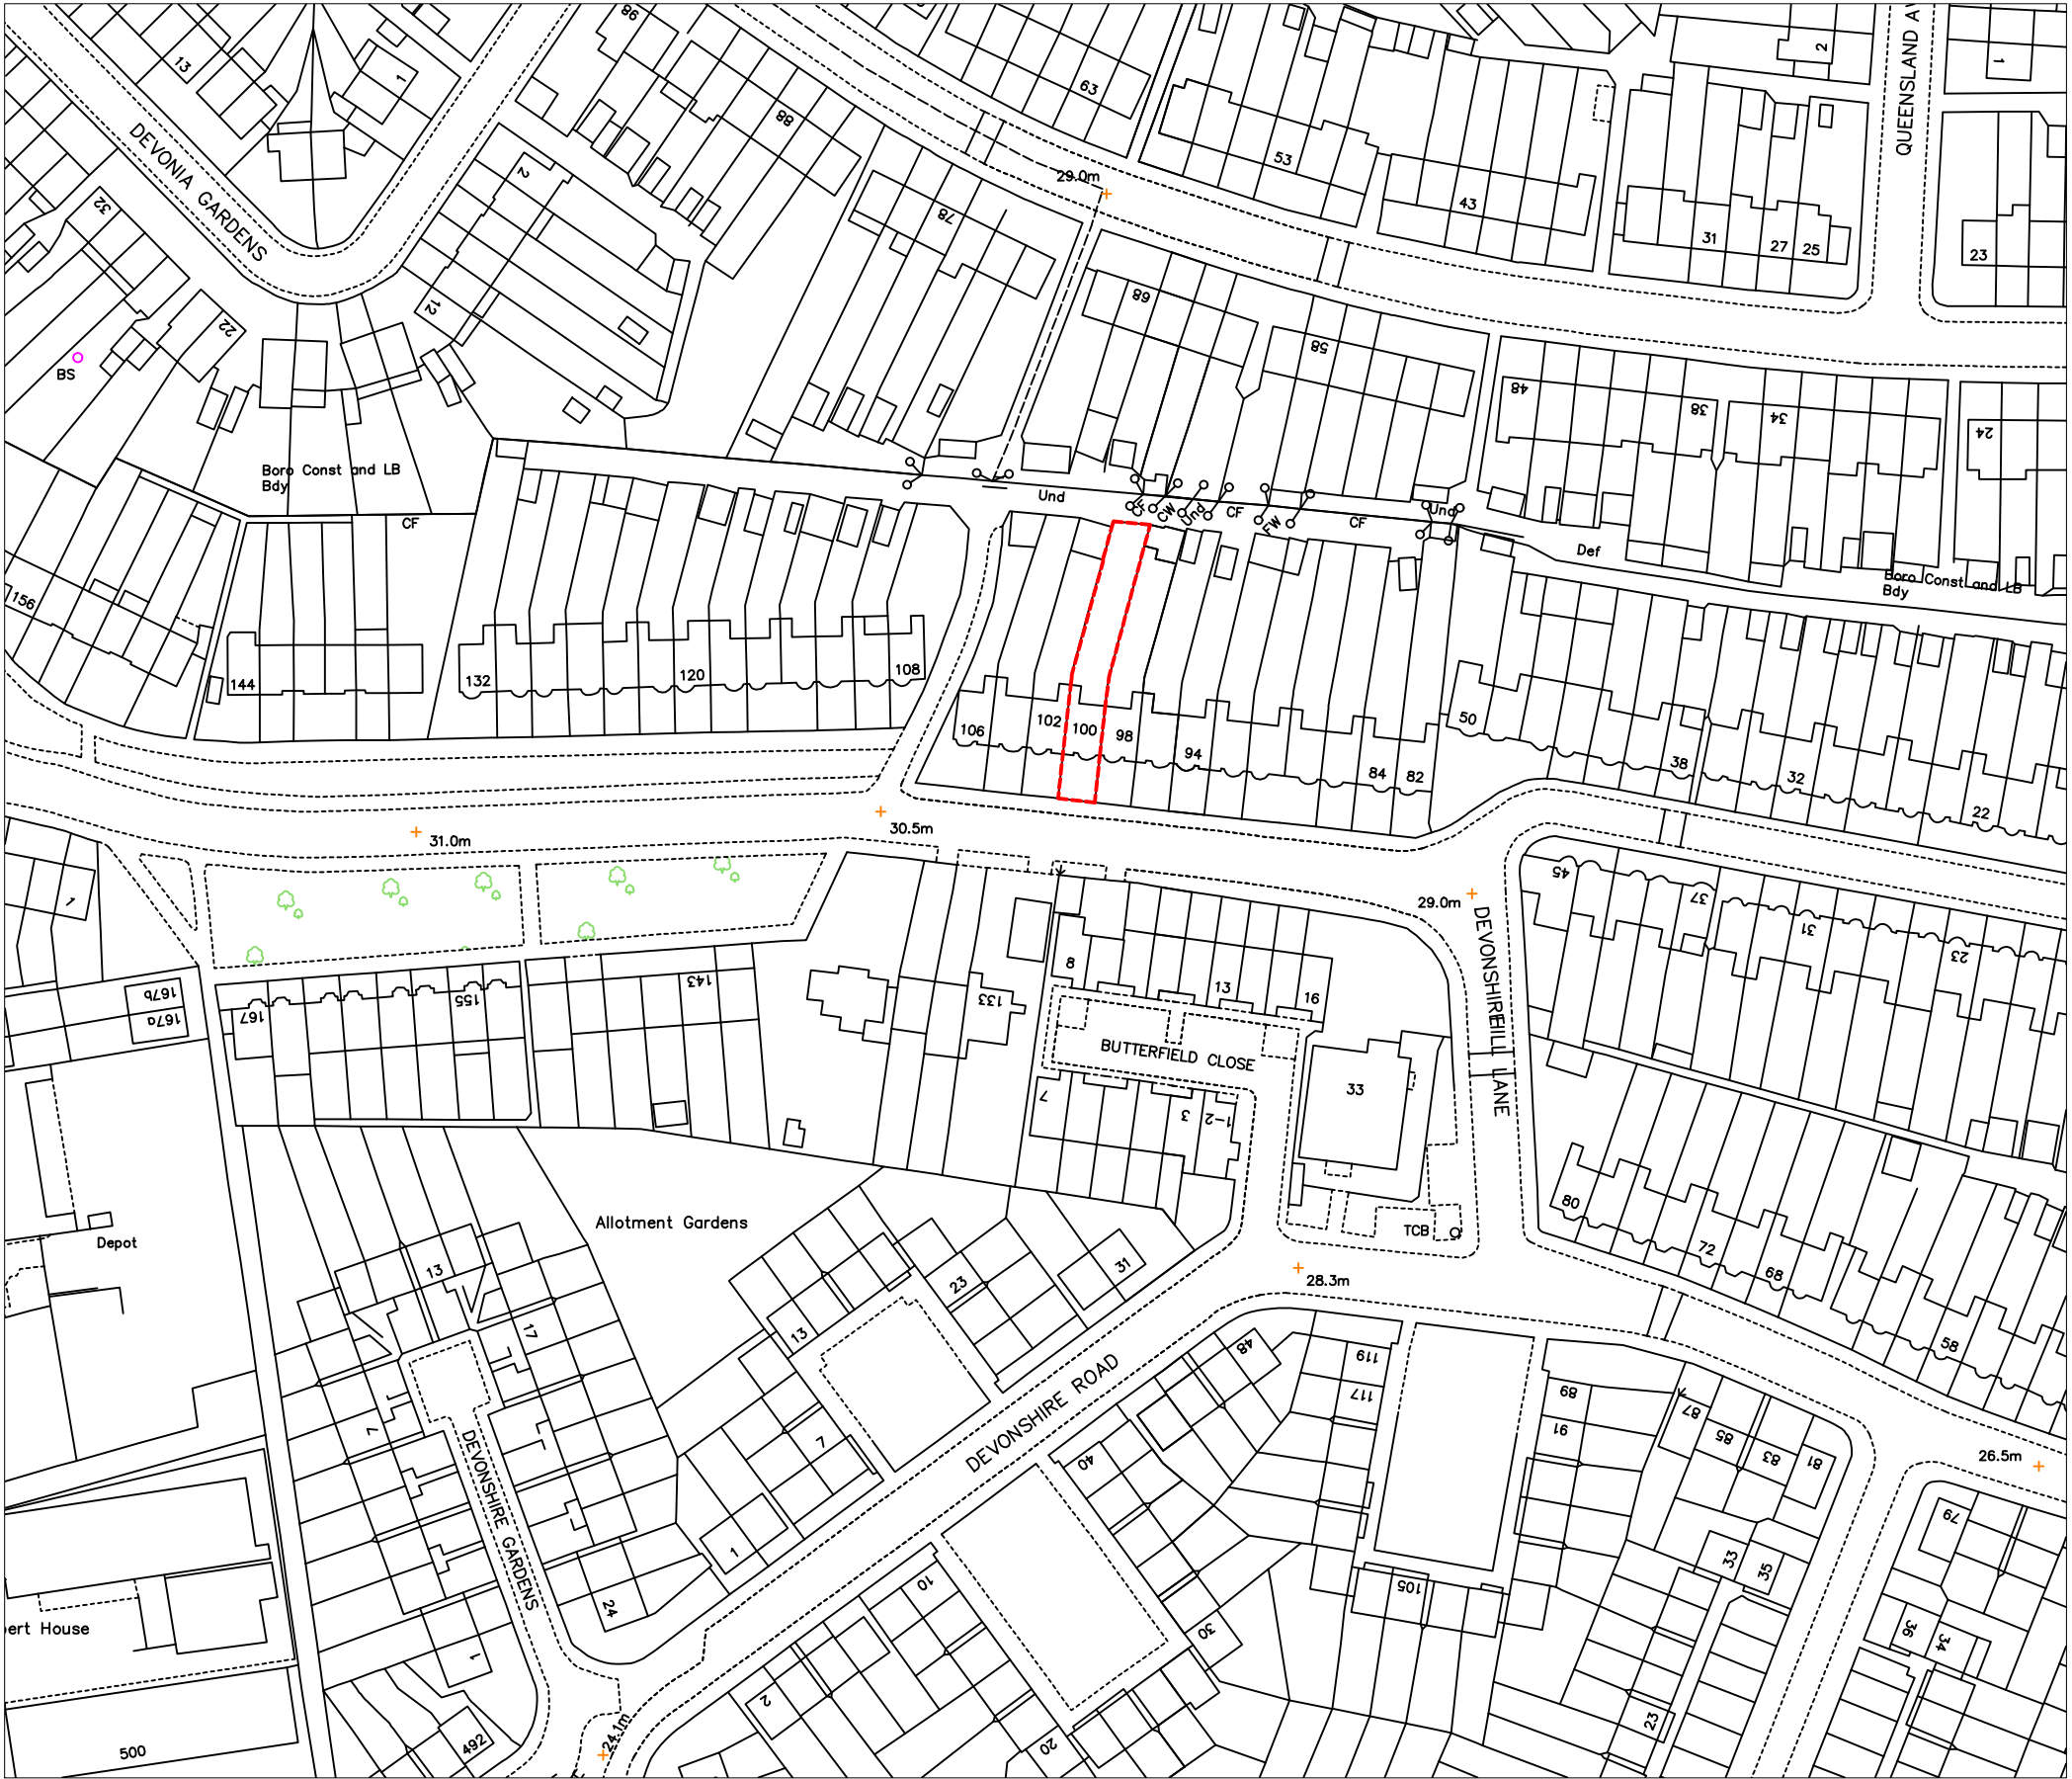

WISE Engineering Design & Survey Ltd
Structural Engineering Consultant
info@wiseds.co.uk, 07723483615

Job Address
100 Devonshire Hill Lane N17 7NH

Drawing Title
Location plan

Scale
1:200, 1250 @ A3

Date
06 Apr 2024

Drawn By
ZB

Drg. No
12424-01

Rev.