KSR ARCHITECTS & INTERIOR DESIGNERS

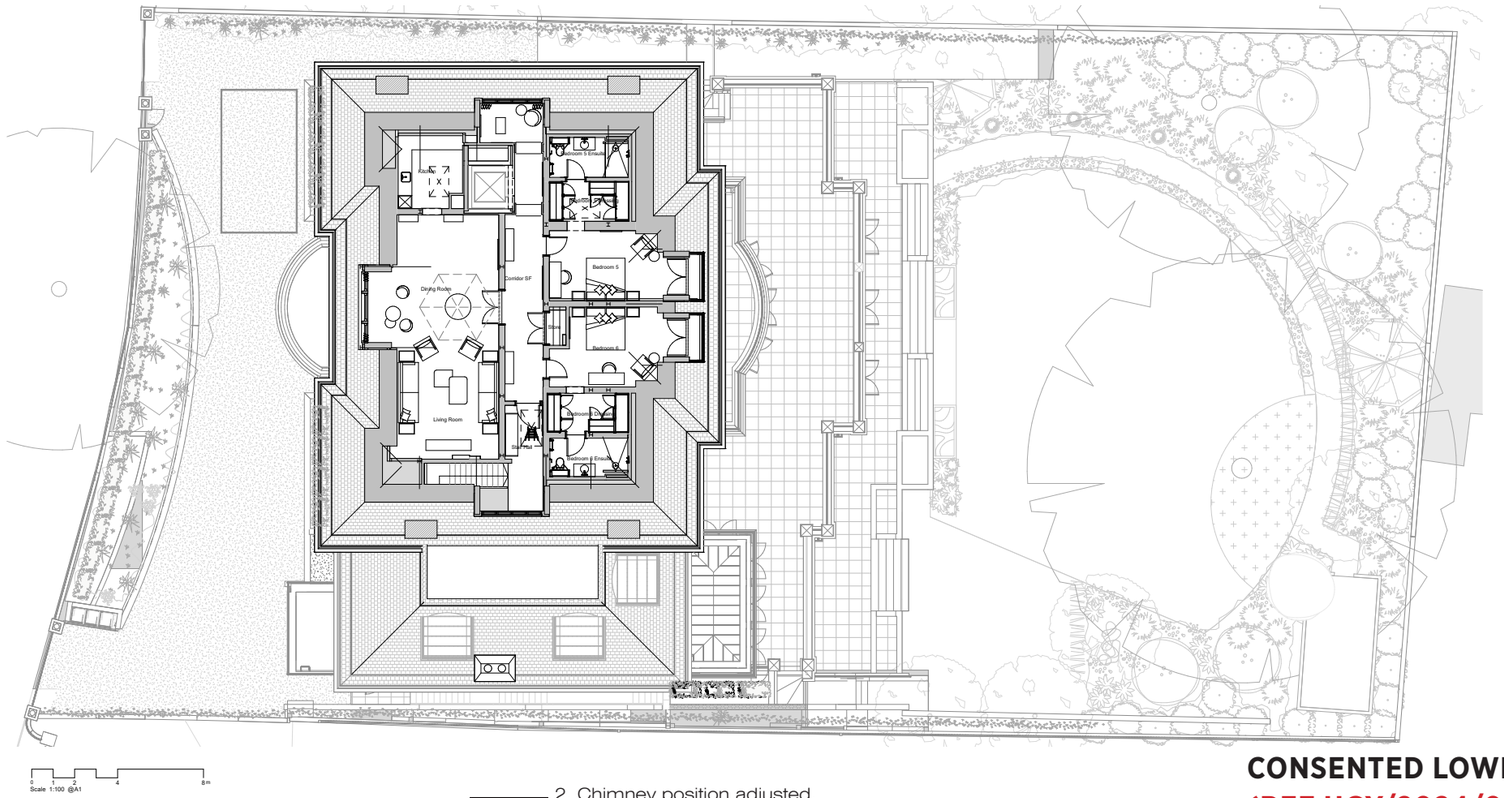

CONSENTED LOWER ROOF PLAN
(REF HGY/2024/0025)

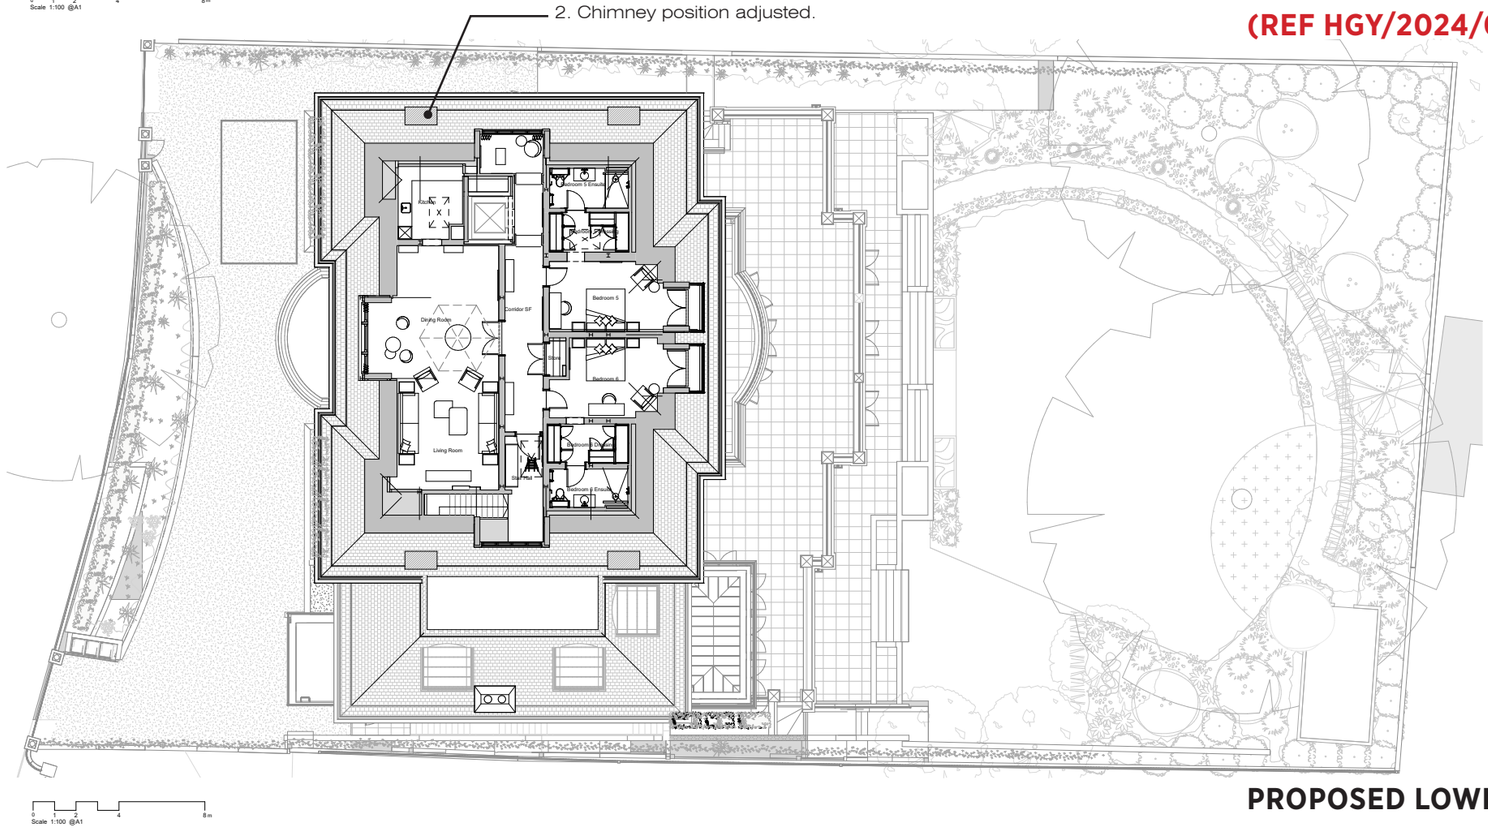

PROPOSED LOWER ROOF PLAN

42 Hampstead Lane

NMA APPLICATION DOCUMENT

KSR ARCHITECTS & INTERIOR DESIGNERS

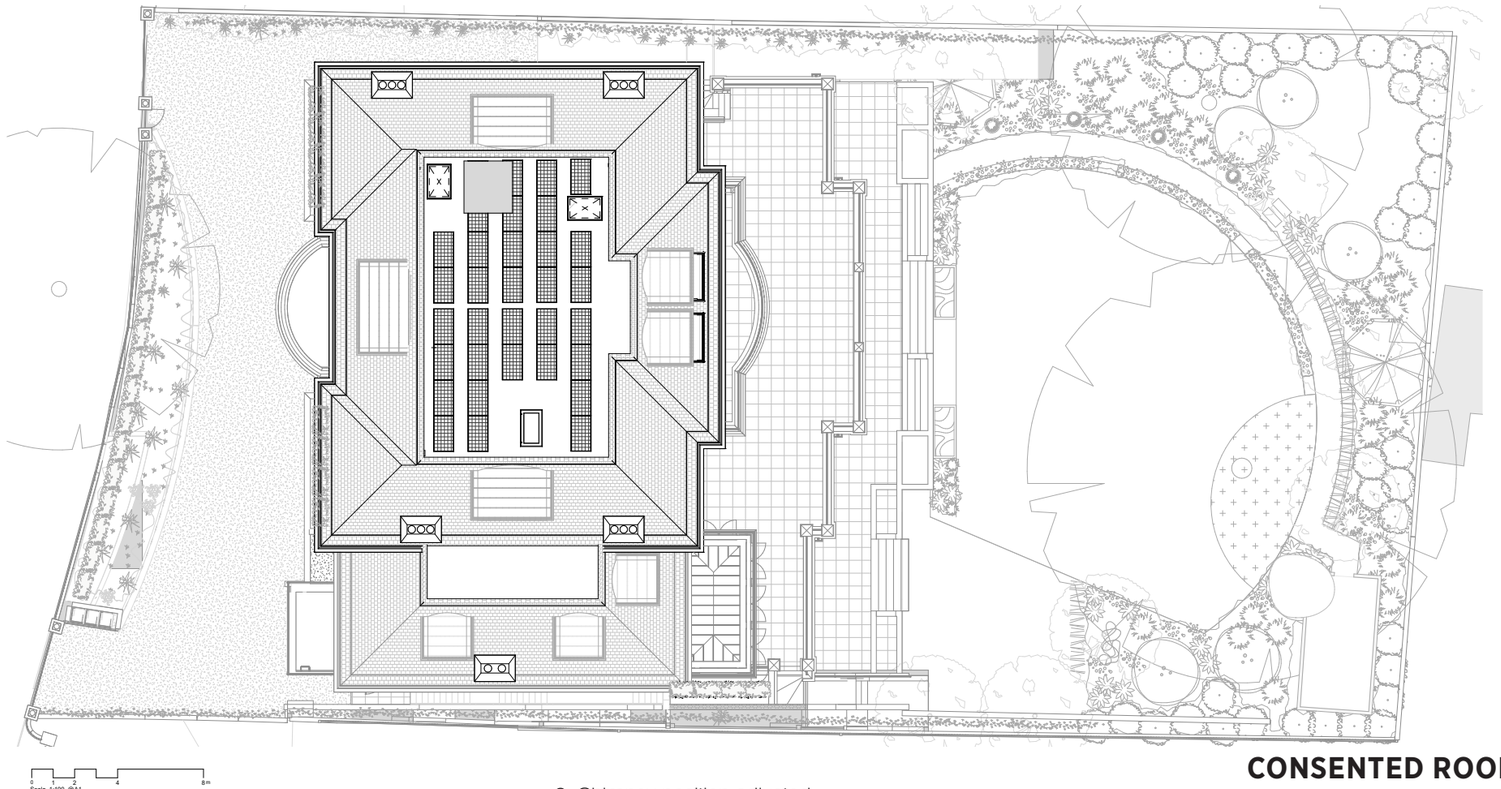

CONSENTED ROOF PLAN

(REF HGY/2024/0025)

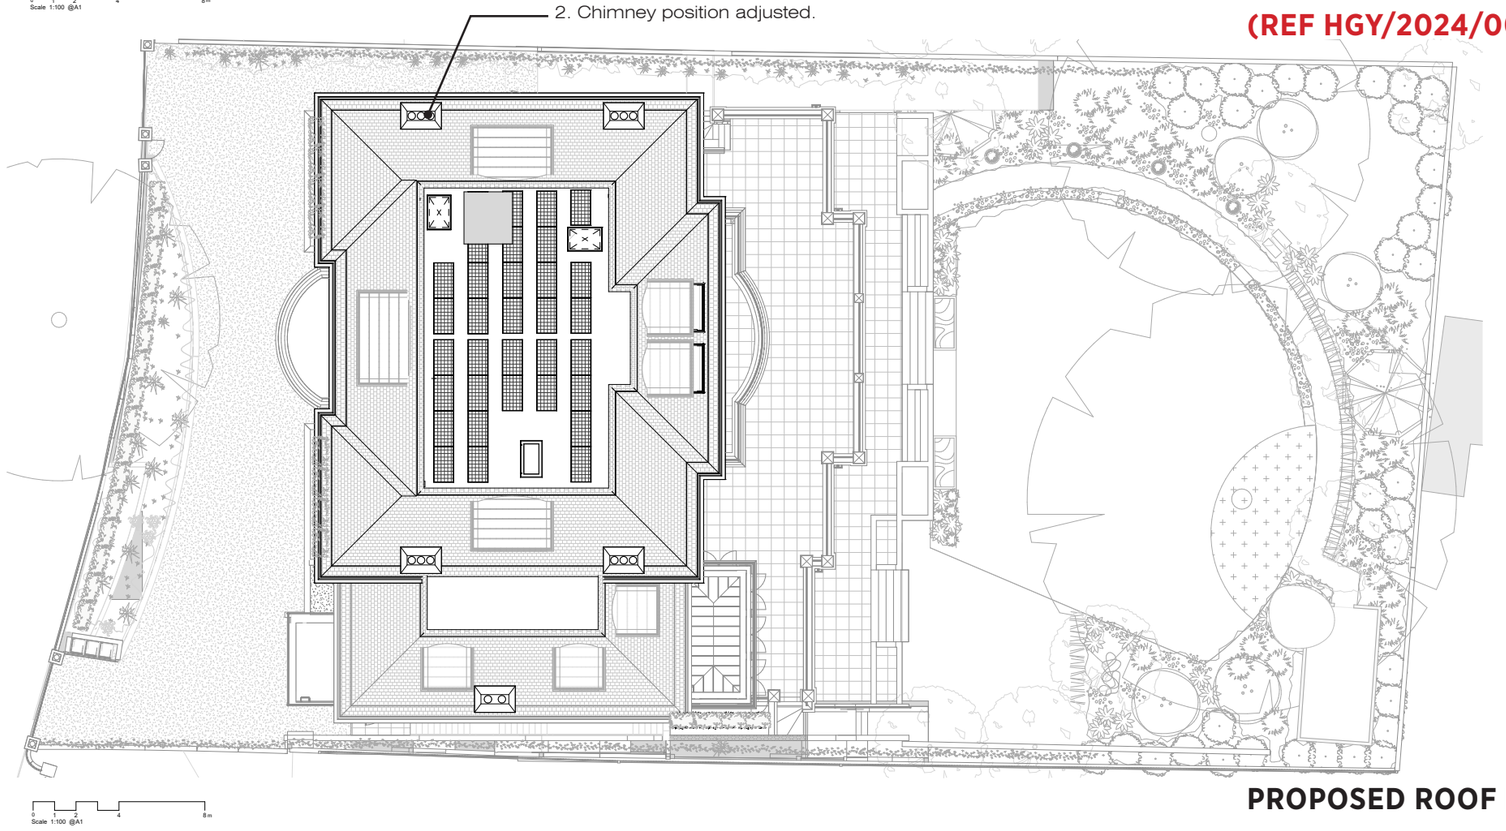

PROPOSED ROOF PLAN

42 Hampstead Lane

NMA APPLICATION DOCUMENT

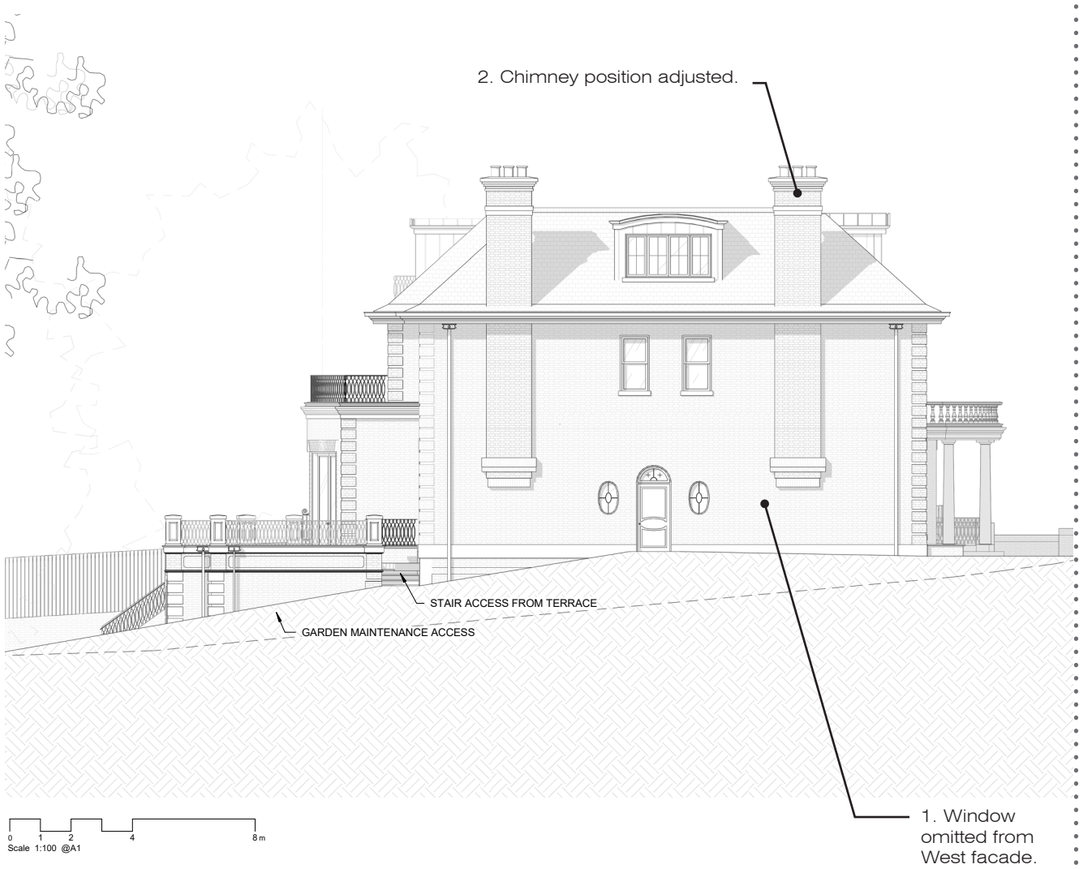

PROPOSED WEST ELEVATION

CONSENTED WEST ELEVATION
(REF HGY/2024/0025)