



HM Land Registry

Current title plan

Title number **AGL114325**
Ordnance Survey map reference **TQ3388NW**
Scale **1:1250**
Administrative area **Haringey**

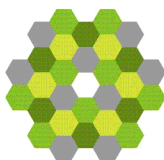

©Crown Copyright. Produced by HM Land Registry. Reproduction in whole or in part is prohibited without the prior written permission of Ordnance Survey. Licence Number 100026316

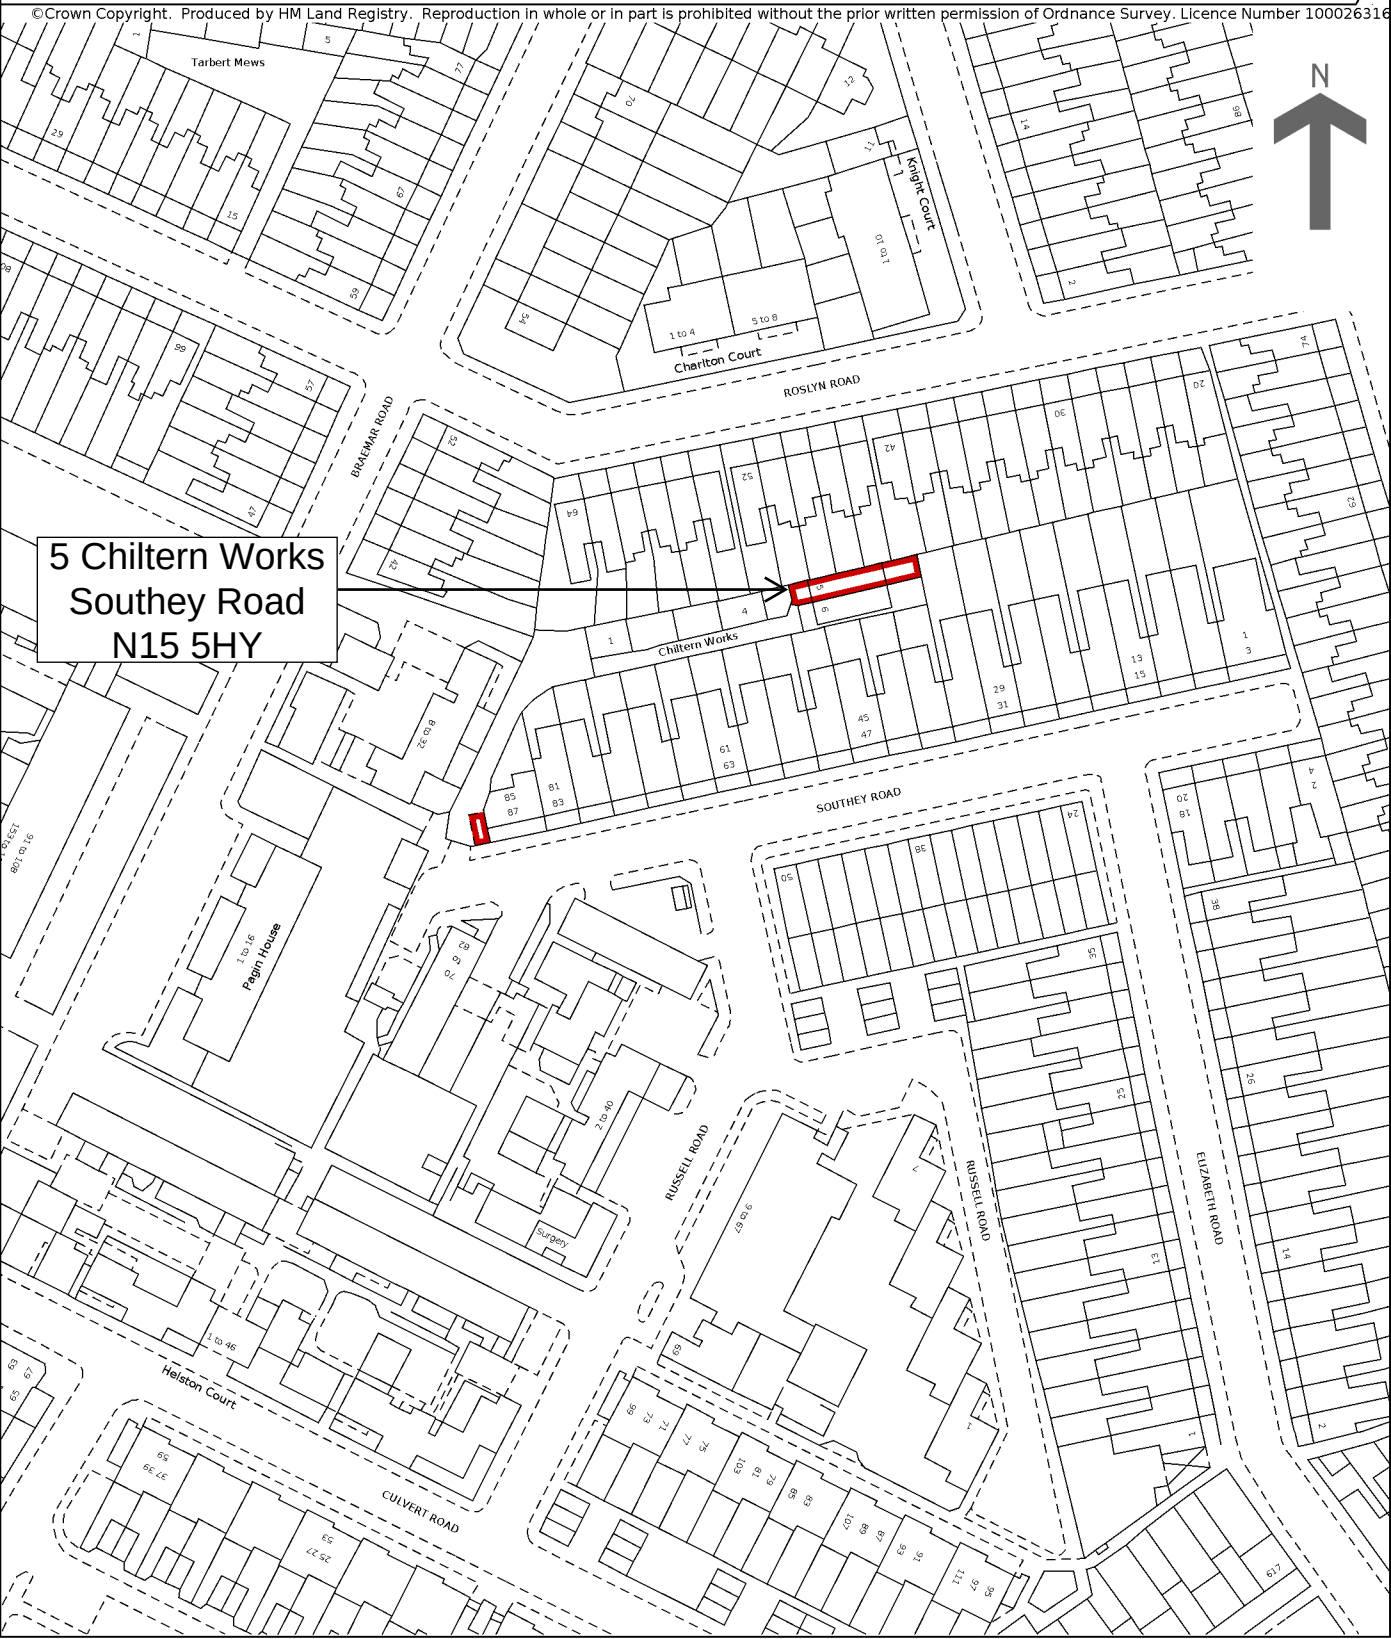

This is a copy of the title plan on 5 FEB 2024 at 12:08:42. This copy does not take account of any application made after that time even if still pending in HM Land Registry when this copy was issued.

This copy is not an 'Official Copy' of the title plan. An official copy of the title plan is admissible in evidence in a court to the same extent as the original. A person is entitled to be indemnified by the registrar if he or she suffers loss by reason of a mistake in an official copy. If you want to obtain an official copy, the HM Land Registry web site explains how to do this.

HM Land Registry endeavours to maintain high quality and scale accuracy of title plan images. The quality and accuracy of any print will depend on your printer, your computer and its print settings. This title plan shows the general position, not the exact line, of the boundaries. It may be subject to distortions in scale. Measurements scaled from this plan may not match measurements between the same points on the ground.

This title is dealt with by HM Land Registry, Wales Office.

Front Elevation




Back Elevation



Scale 1:25 @A2




Back Elevation

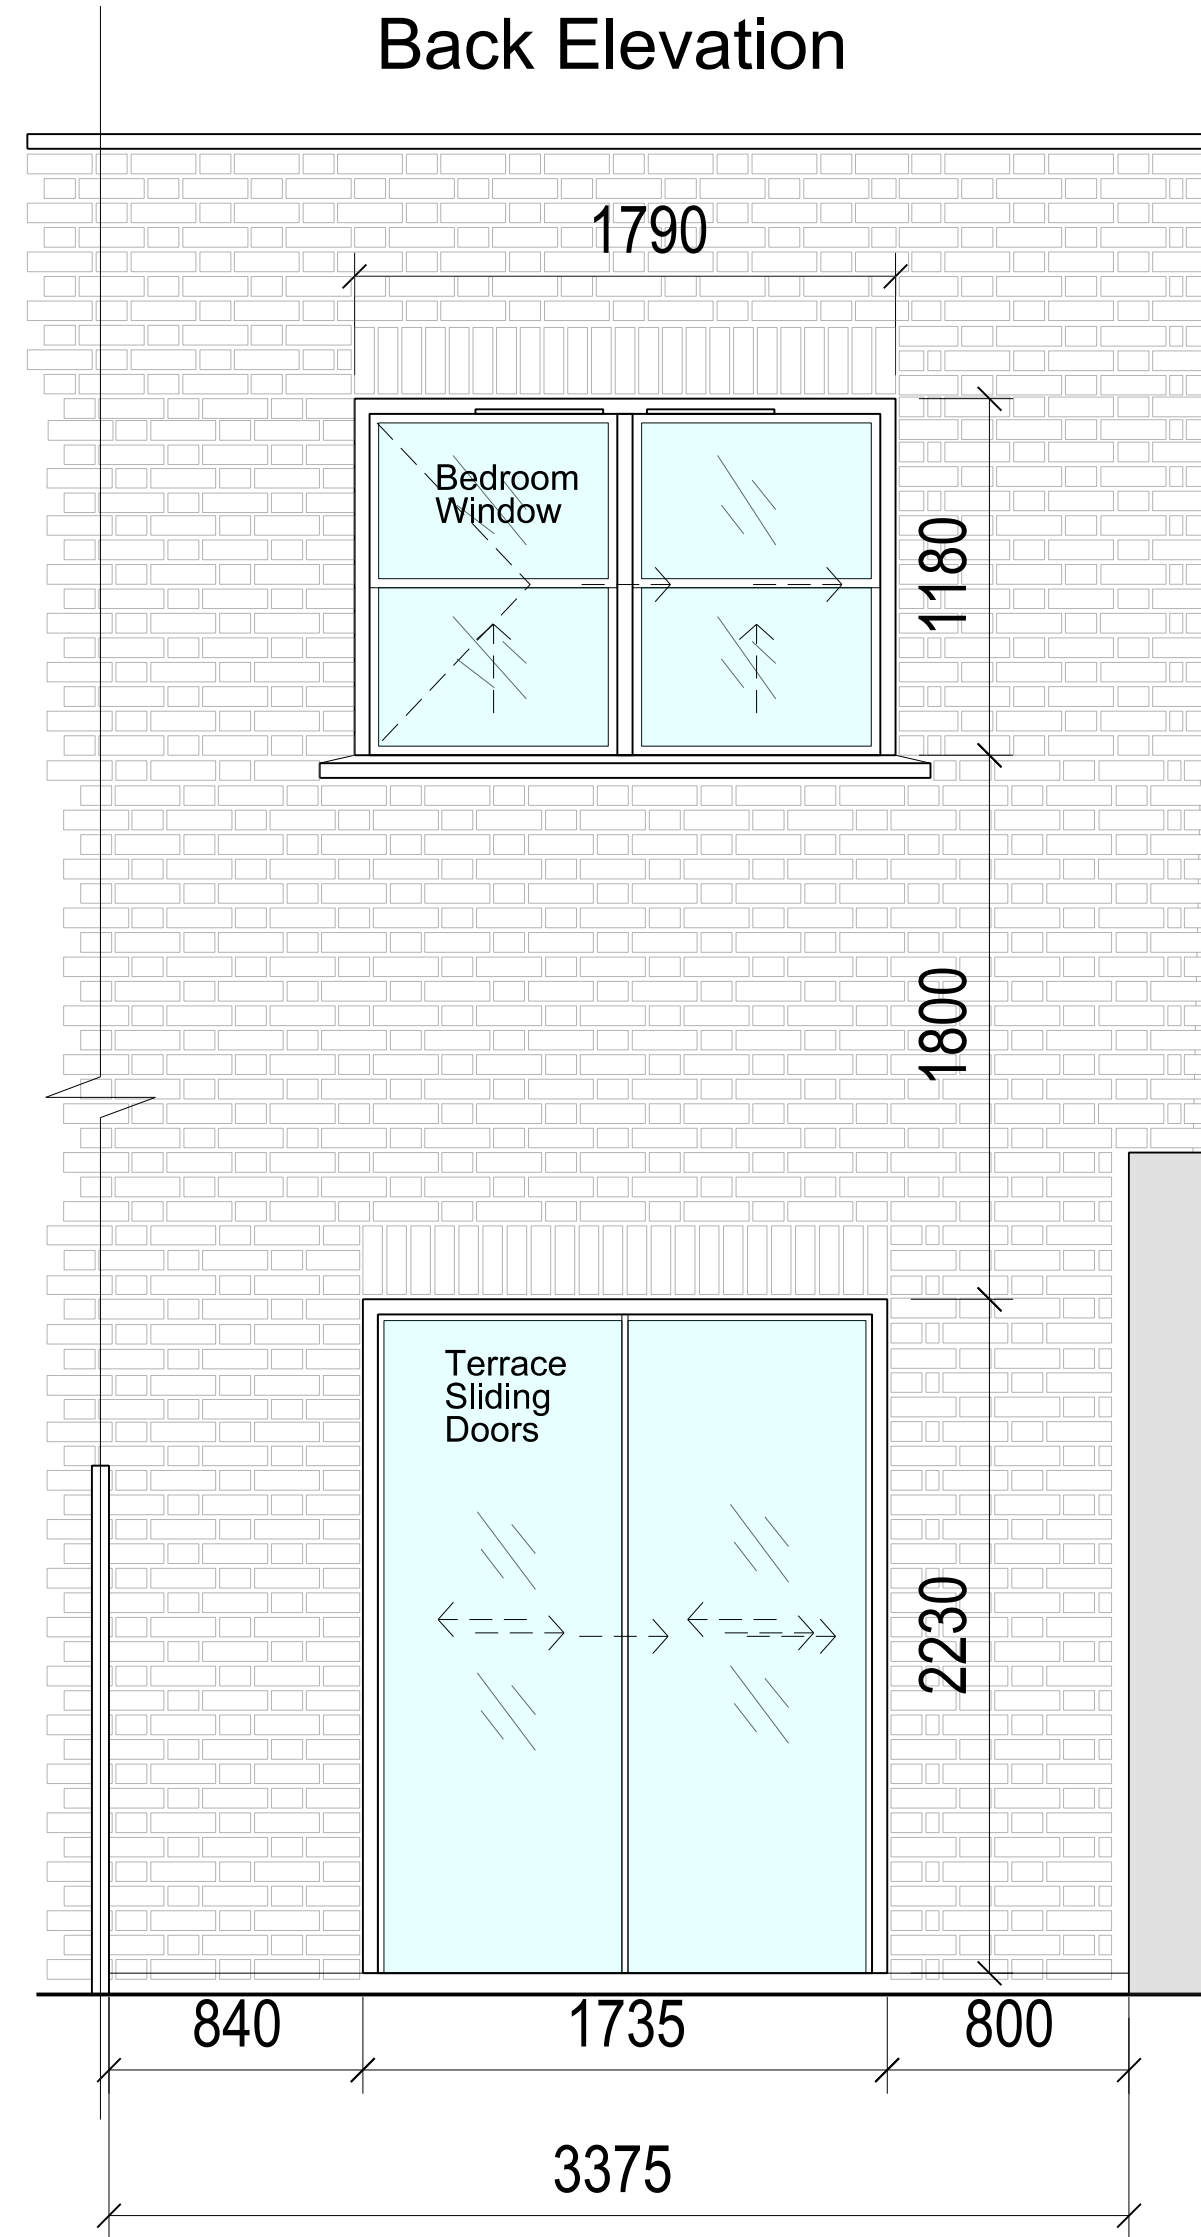


17/04/2025
Eirini Kouka
Architect ARB
074934F


Proposed Elevations
Scale 1:25 @A2

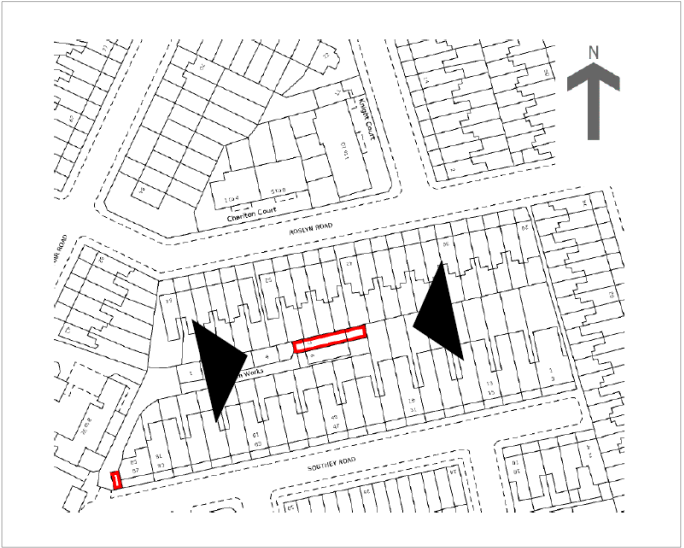

Front Elevation

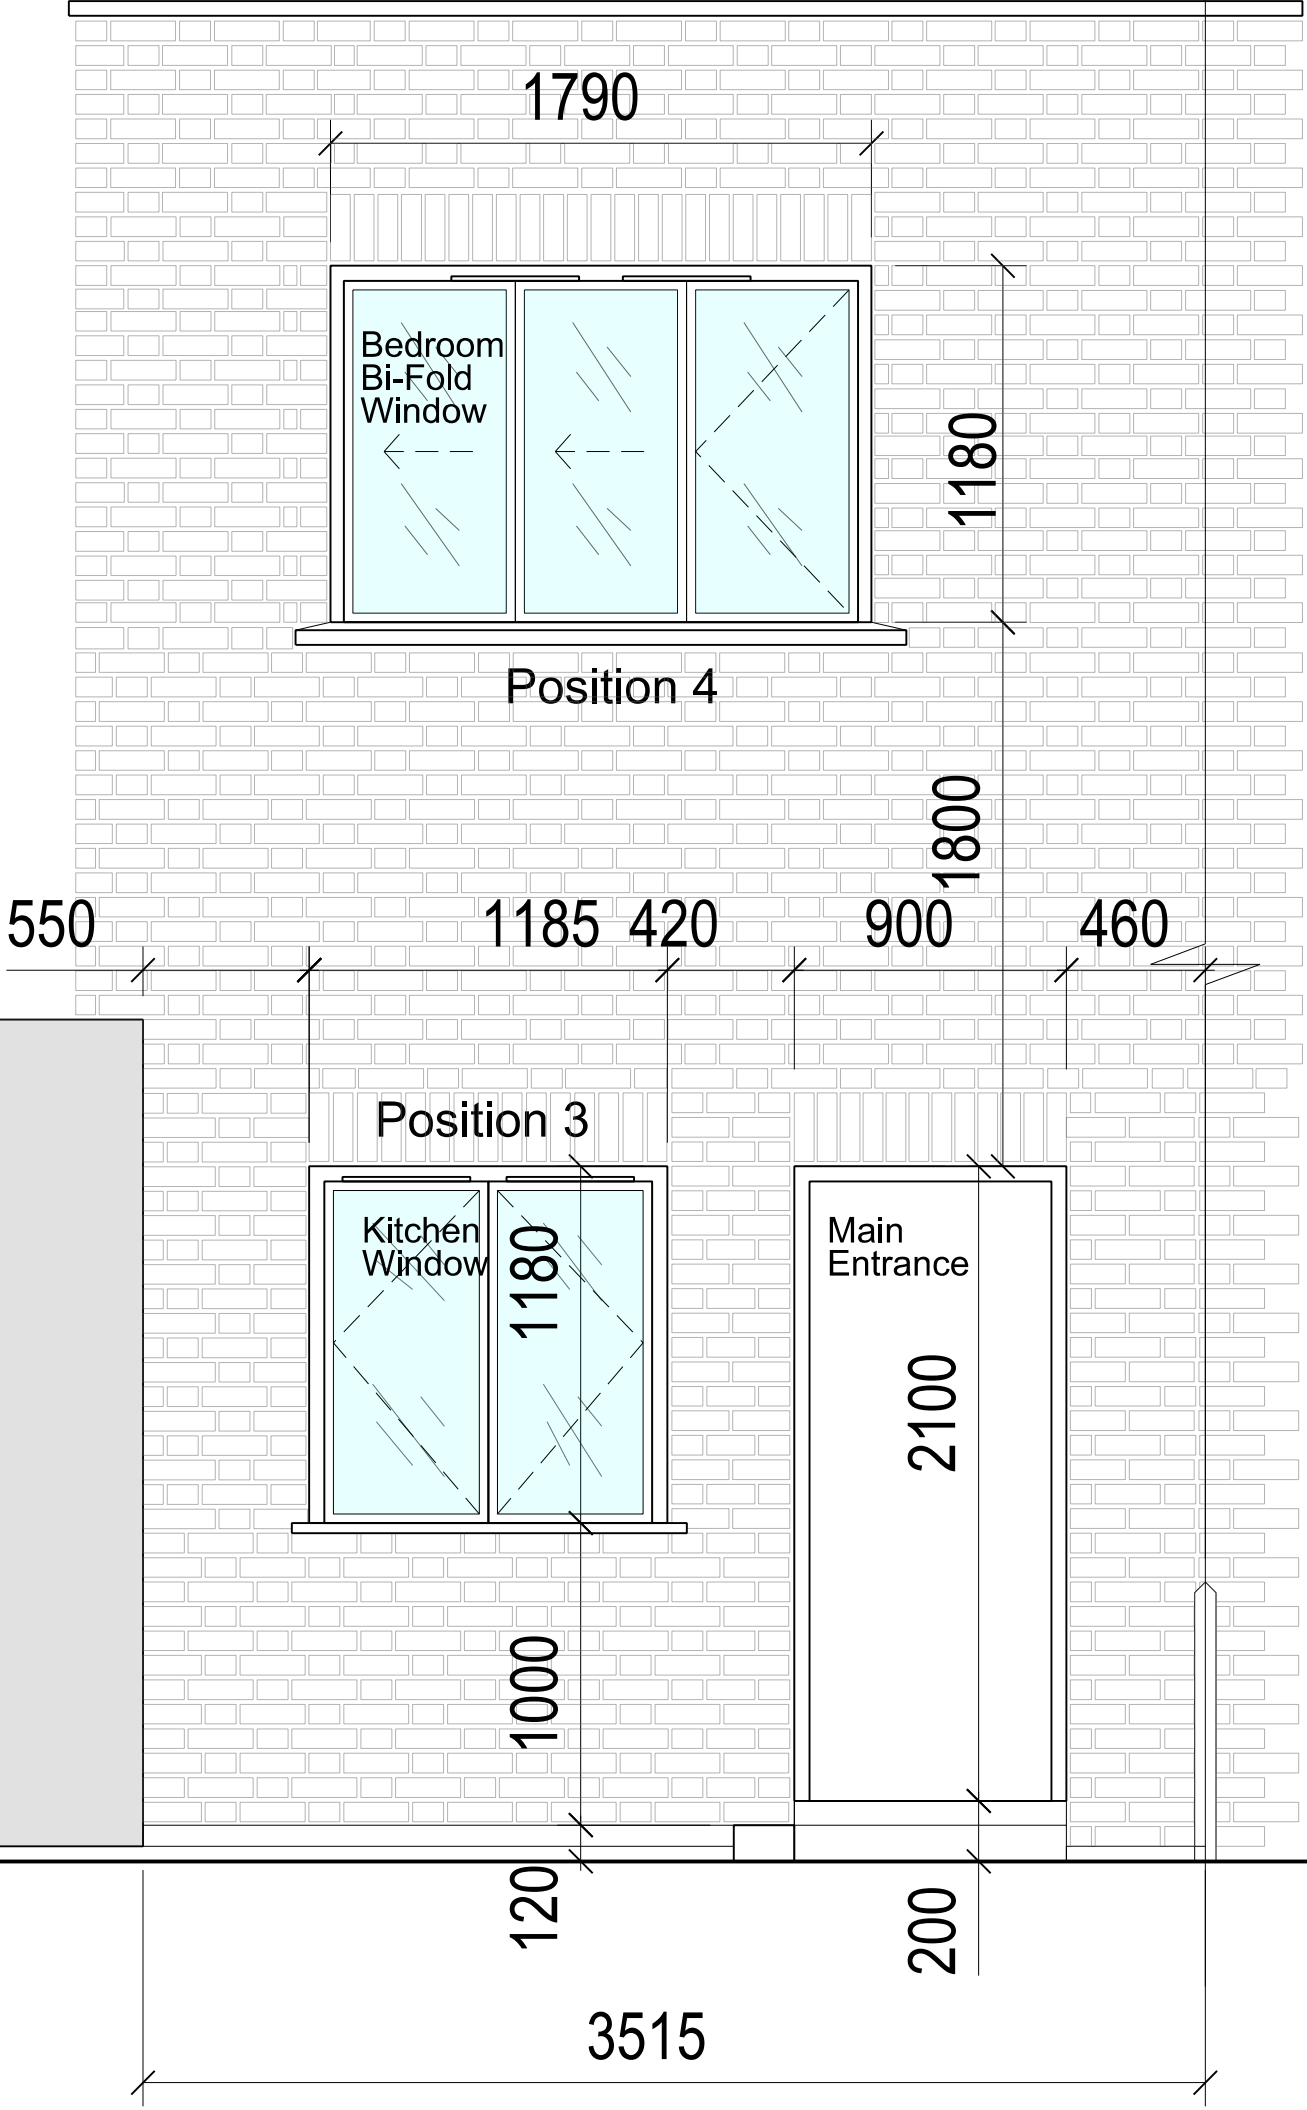

Back Elevation

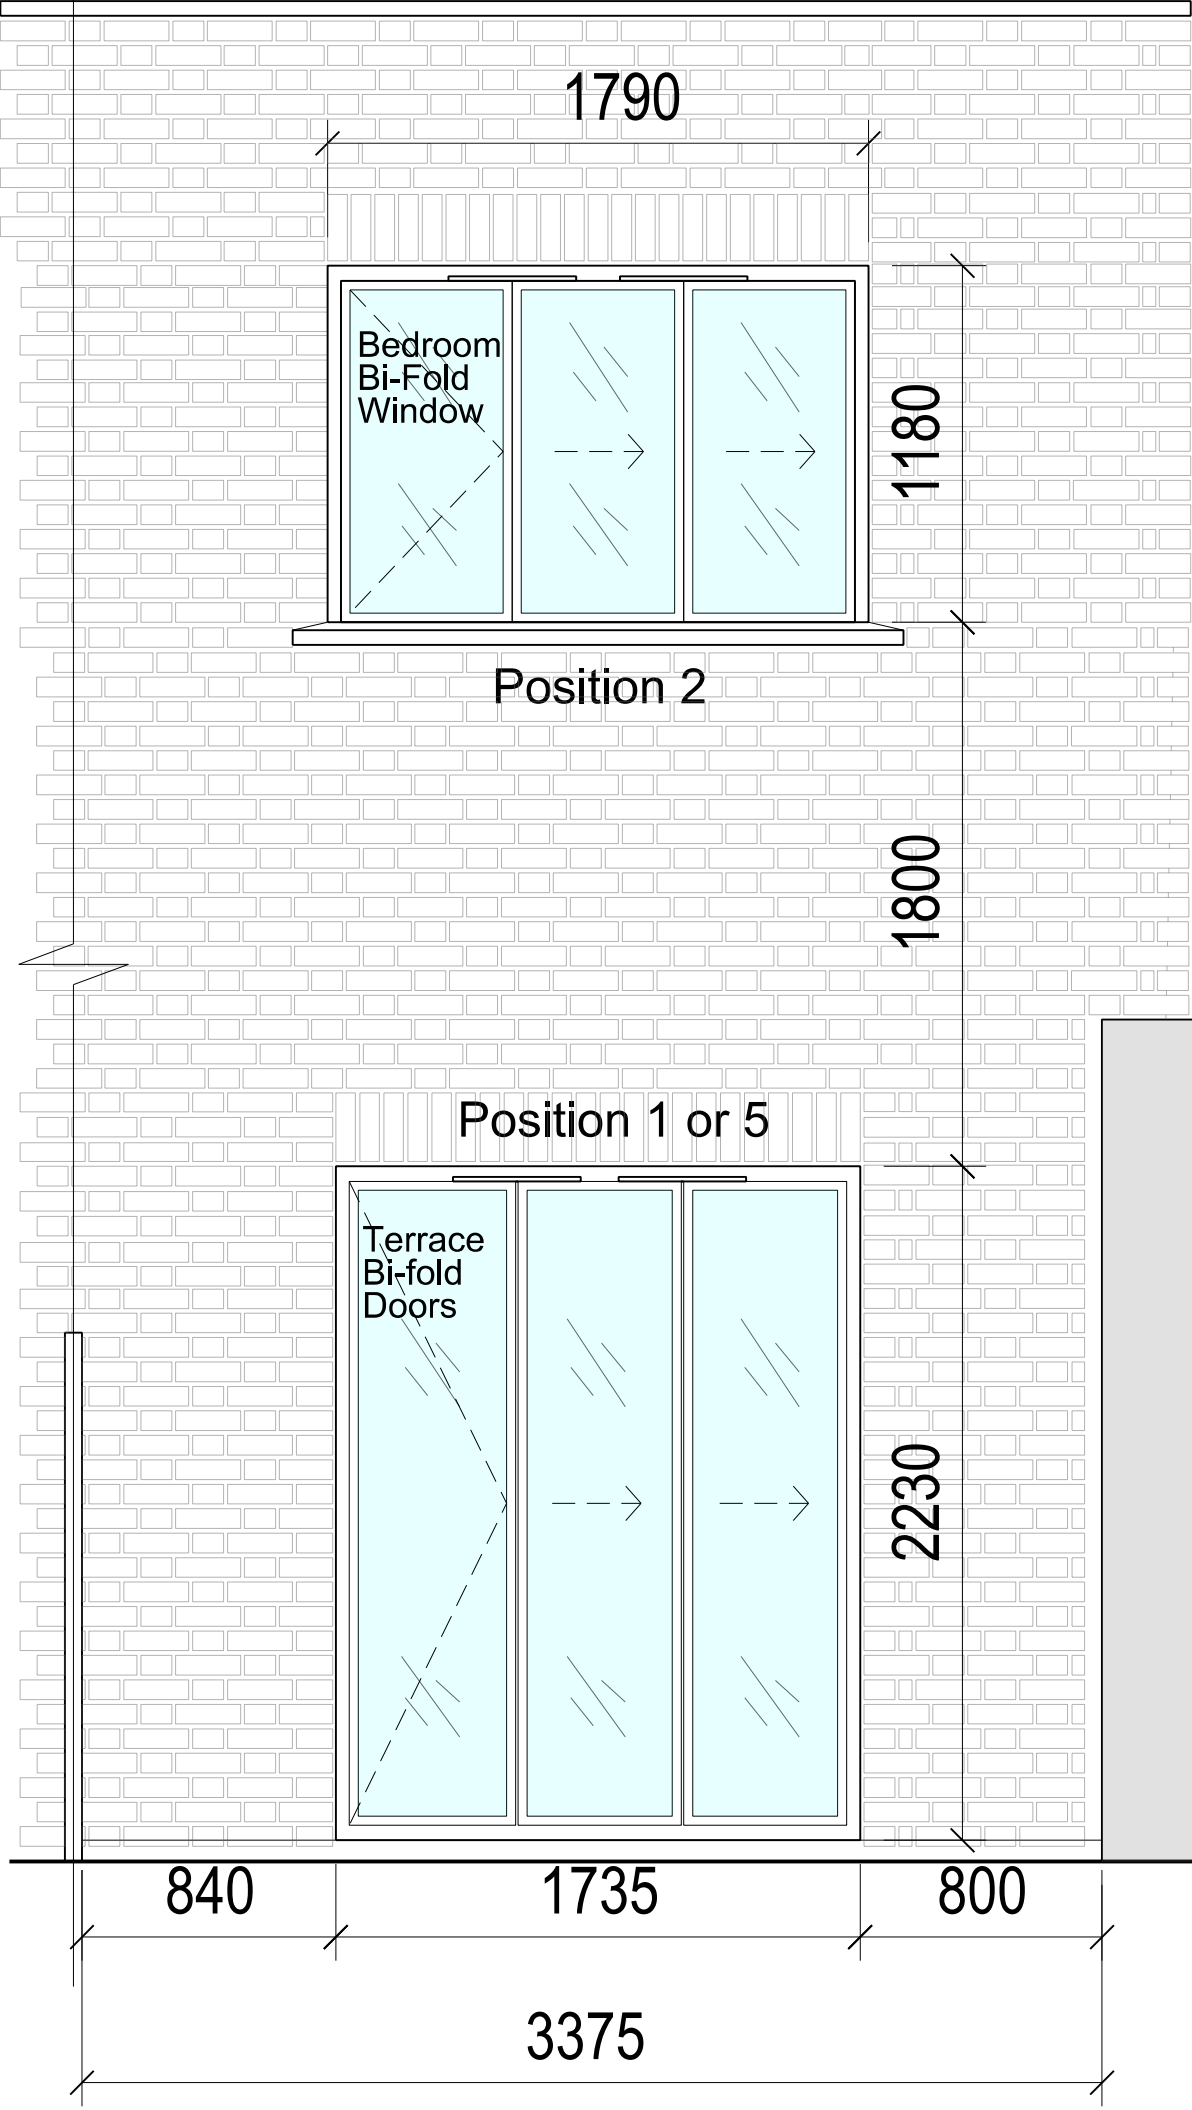

Customer Drawing

Position	Qty	Description
1	1	Group: UniFOLD Open Out - Full Frame
2	1	Group: UniFOLD Open Out - Full Frame
3	1	Group: 58BW ST HI French Casement Window
4	1	Group: UniFOLD Open Out - Full Frame
5	1	Group: UniFOLD+ Open Out - Full Frame

Position	Quantity	Description
1	1	1735w x 2170h (Basic Frame Size) 1735w x 2230h (Viewed Outside) Glass Size: 1 452mm X 1968mm 2 452mm X 1968mm 3 452mm X 1968mm Group: UniFOLD Open Out - Full Frame System: UniFOLD Fixed Jamb Bi-Fold Opening Direction: Opens Out PAS24?: No Finish: 9016G Traffic White - Gloss Main Handles: White Handles In/Out T-Handles: White Non-Locking T-Handle Main Hinges: White Hinges Magnets: White Magnets Cill: 150mm Drop Nose Cill Overriding Cill Size: 1835 Drainage: Concealed Frame Extender: Top1 : 35mm Frame Extender (Factory-Fit) Trickle Vent: White 4000ea Trickle Vent, Qty.2 Glass Type: 4/20/4 Clear TUF/TUF (1.0) Black Thermobar Argon Fill Polysulphide Seal 3 Panes Open to Right - V.F.O
2	1	1790w x 1120h (Basic Frame Size) 1790w x 1180h (Viewed Outside) Glass Size: 1 470mm X 918mm 2 471mm X 918mm 3 470mm X 918mm Group: UniFOLD Open Out - Full Frame System: UniFOLD Fixed Jamb Bi-Fold Opening Direction: Opens Out PAS24?: No Finish: 9016G Traffic White - Gloss Main Handles: White Handles In/Out T-Handles: White Non-Locking T-Handle Main Hinges: White Hinges Magnets: White Magnets Cill: 150mm Drop Nose Cill Overriding Cill Size: 1890 Drainage: Concealed Frame Extender: Top1 : 35mm Frame Extender (Factory-Fit) Trickle Vent: White 4000ea Trickle Vent, Qty.2 Glass Type: 4/20/4 Clear TUF/TUF (1.0) Black Thermobar Argon Fill Polysulphide Seal Comment: Sash is Undersized - No. of Locking Points May be Reduced. No Guarantee on Opera 3 Panes Open to Right - V.F.O Sash Height<1695mm - Handle Height Lowered to 950mm Sash Height<1595mm - Fewer Locking Points & No Lock Warranty

Position	Quantity	Description
3	1	Group: 58BW ST HI French Casement Window System: Aluk 58BW HI & 58BD PAS24?: No Finish: 9910HG Hipca White - Gloss Main Handles: White Espag Handle Main Hinges: Heavy Duty Egress Stay (13mm) Hinge Claws/Bolts: Without Hinge Claws Main Lock: ST Offset Locks (5mm) Outer Frame: U44009 w/ U44012 Head - STD Floating: U44044 Slim Feature Floating Mullion HI Casement Sash: AW614 IG Slim Chamfered Vent Bead Type: 28mm Flat Bead Cill: 150mm Drop Nose Cill Overriding Cill Size: 1285 Drainage: Concealed Trickle Vent: White 4000ea Trickle Vent, Qty.2 Glass Type: 4/20/4 Clear TUF/TUF (1.0) Black Thermobar Argon Fill Polysulphide Seal Glass Size: 1 488mm X 1007mm 2 489mm X 1007mm Floating Mullion - Left Sash Master (V.F.O) Unless Specified
4	1	Group: UniFOLD Open Out - Full Frame System: UniFOLD Fixed Jamb Bi-Fold Opening Direction: Opens Out PAS24?: No Finish: 9016G Traffic White - Gloss Main Handles: White Handles In/Out T-Handles: White Non-Locking T-Handle Main Hinges: White Hinges Magnets: White Magnets Cill: 150mm Drop Nose Cill Overriding Cill Size: 1890 Drainage: Concealed Frame Extender: Top1 : 35mm Frame Extender (Factory-Fit) Trickle Vent: White 4000ea Trickle Vent, Qty.2 Glass Type: 4/20/4 Clear TUF/TUF (1.0) Black Thermobar Argon Fill Polysulphide Seal Comment: Sash is Undersized - No. of Locking Points May be Reduced. No Guarantee on Opera Glass Size: 1 470mm X 918mm 2 471mm X 918mm 3 470mm X 918mm 3 Panes Open to Left - V.F.O Sash Height<1695mm - Handle Height Lowered to 950mm Sash Height<1595mm - Fewer Locking Points & No Lock Warranty

Position	Quantity	Description
5	1	Group: UniFOLD+ Open Out - Full Frame System: UniFOLD+ Adjustable Jamb Bi-Fold Opening Direction: Opens Out PAS24?: No Finish: 9016G Traffic White - Gloss Main Handles: White Handles In/Out T-Handles: White Non-Locking T-Handle Main Hinges: White Hinges Door Cylinder: Euro-Cylinder 50/50 Key/Key Individual 0-Star Nickel Cill: 150mm Drop Nose Cill Overriding Cill Size: 1835 Drainage: Concealed Frame Extender: Top1 : 35mm Frame Extender (Factory-Fit) Trickle Vent: White 4000ea Trickle Vent, Qty.2 Glass Type: 4/20/4 Clear TUF/TUF (1.0) Black Thermobar Argon Fill Polysulphide Seal 1735w x 2170h (Basic Frame Size) 1735w x 2230h (Viewed Outside) Glass Size: 1 700mm X 1968mm 2 701mm X 1968mm This Product Is Supplied In Kit Form Double Door (Right Sash Master) - V.F.O