


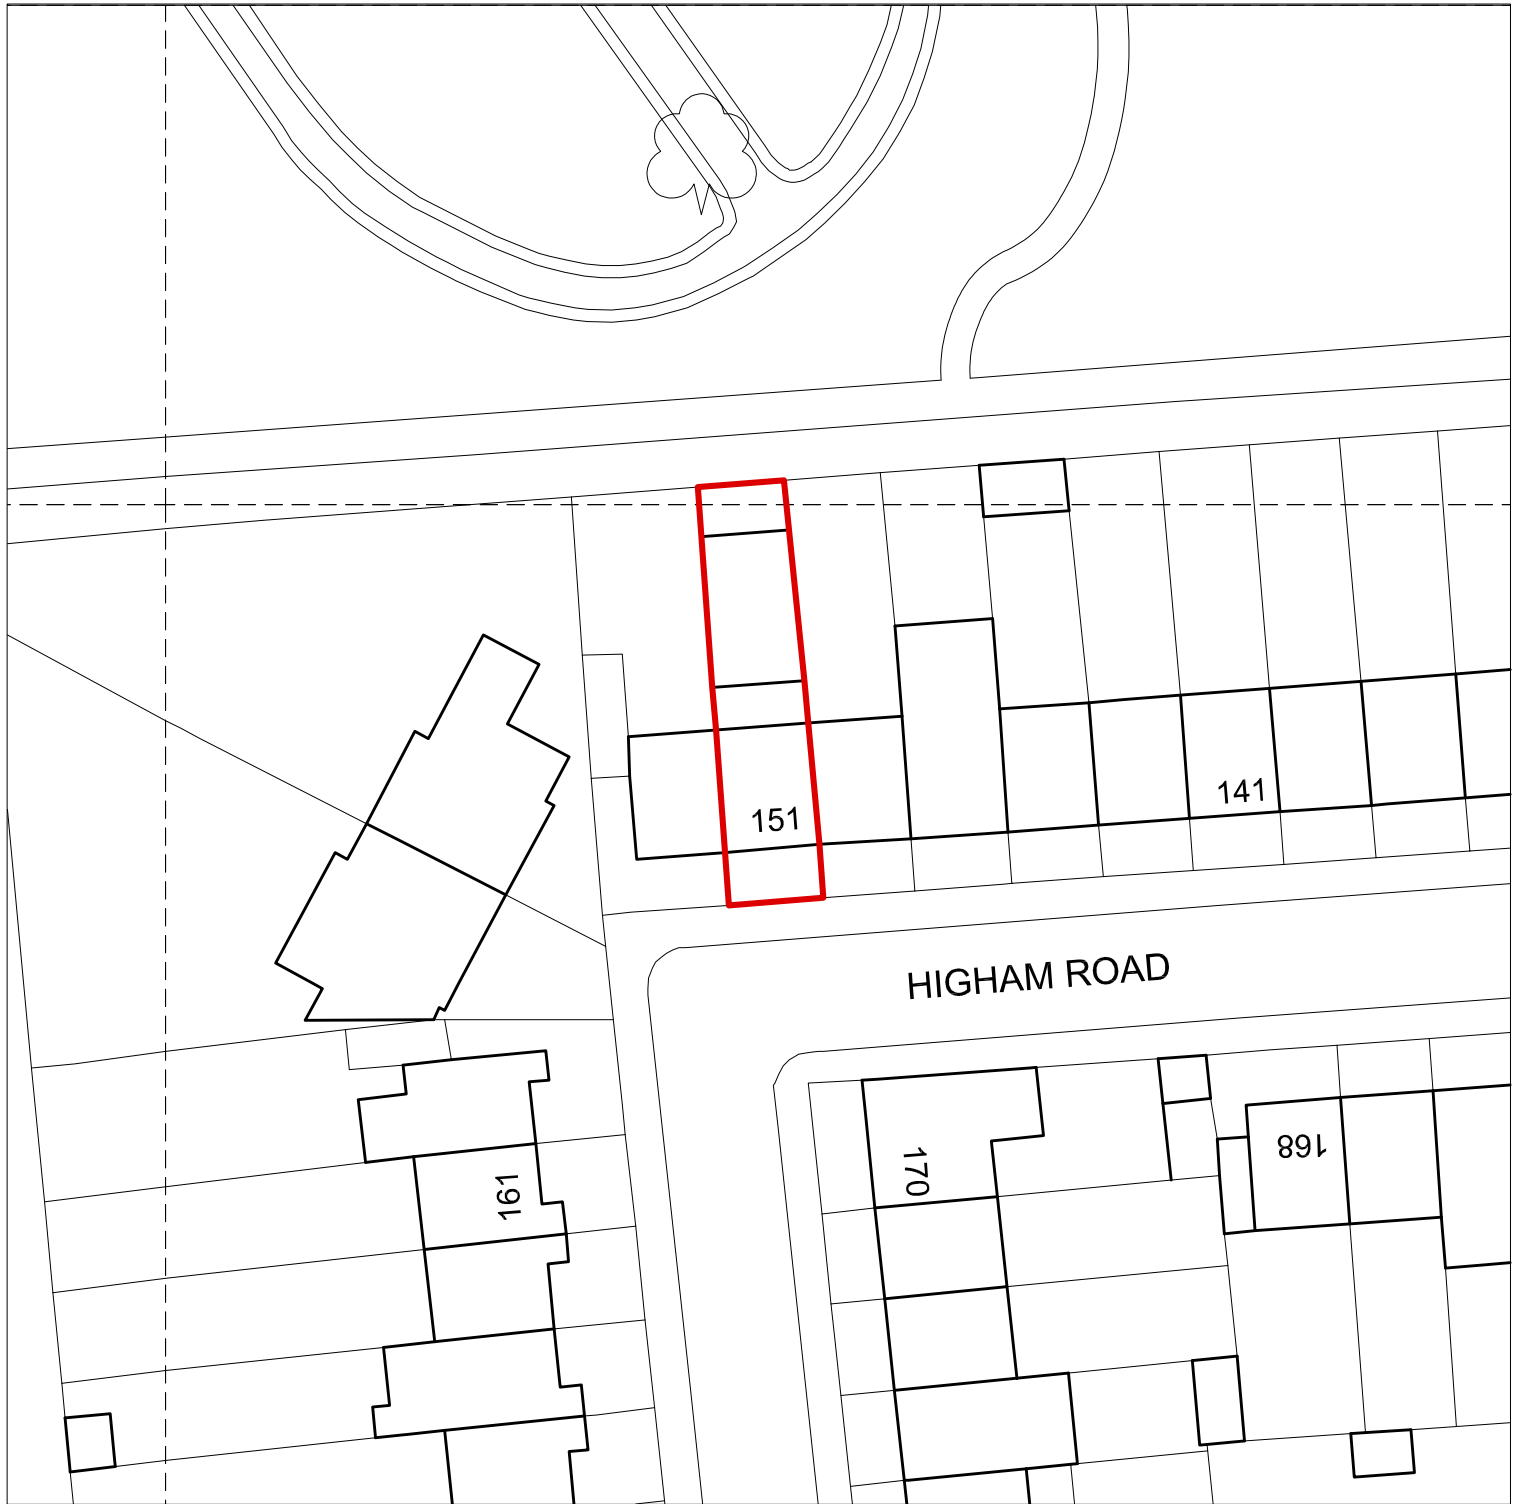

0 5 10 15 20m



Block Plan 1:500@A4 **2405.PL/002**

151 Higham Road, London N17 6NU April 2024 Curtaz Studio