
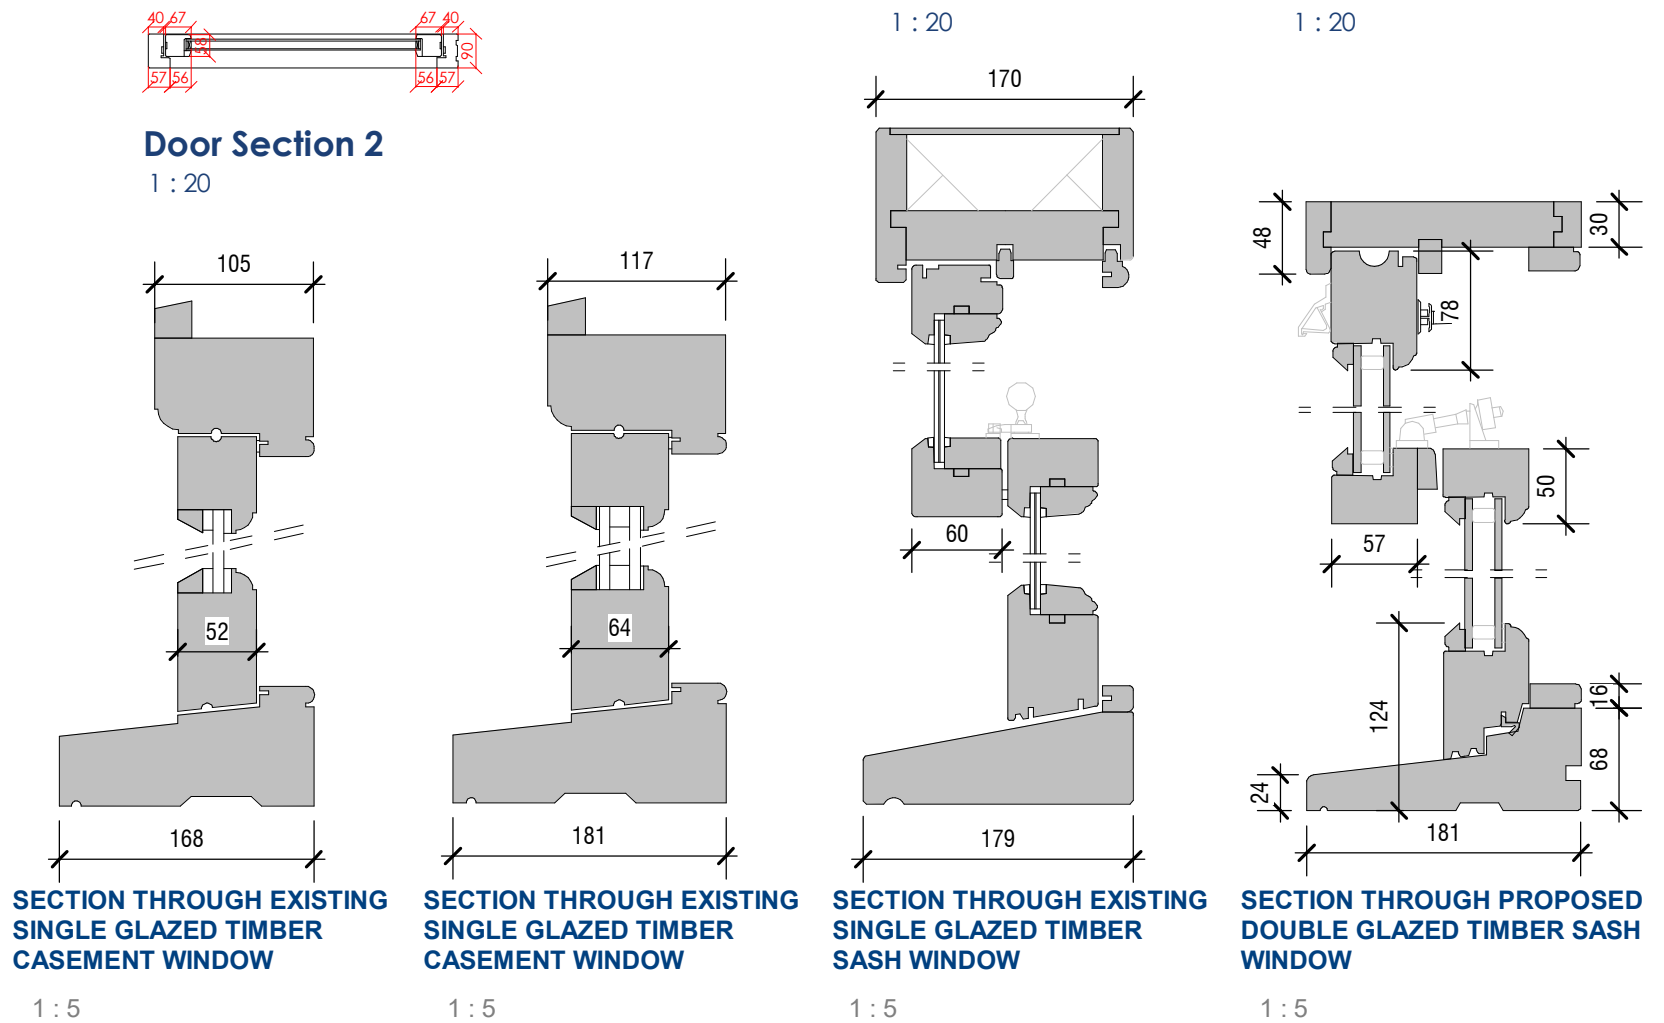
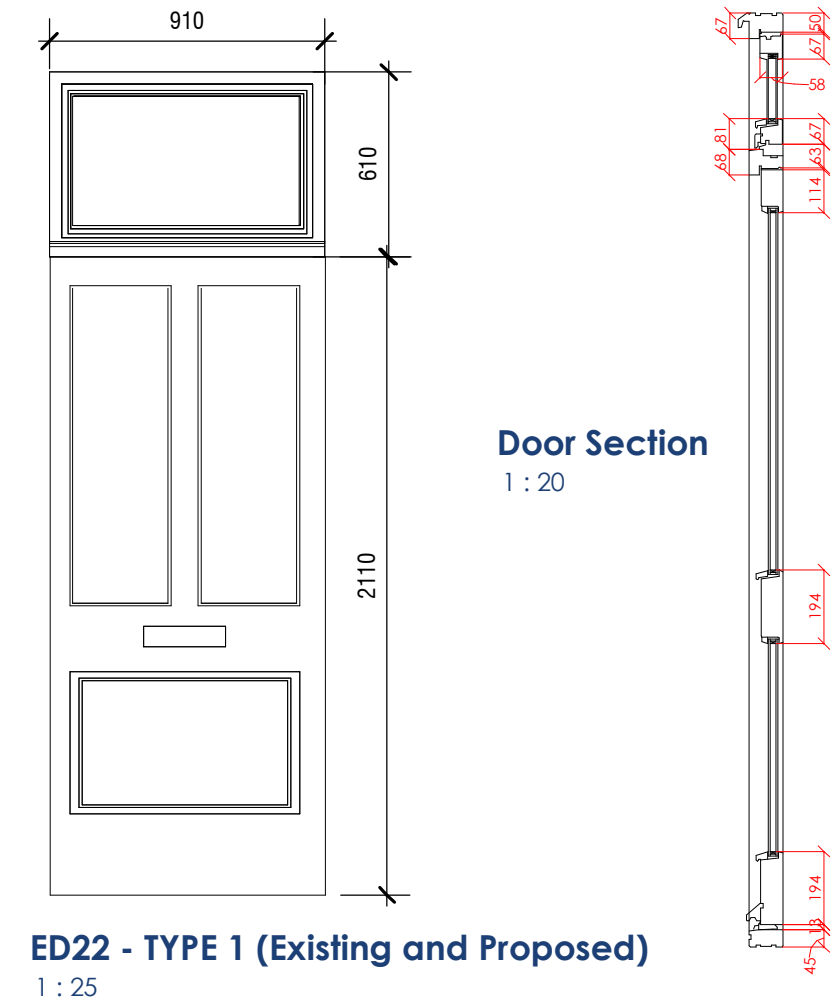
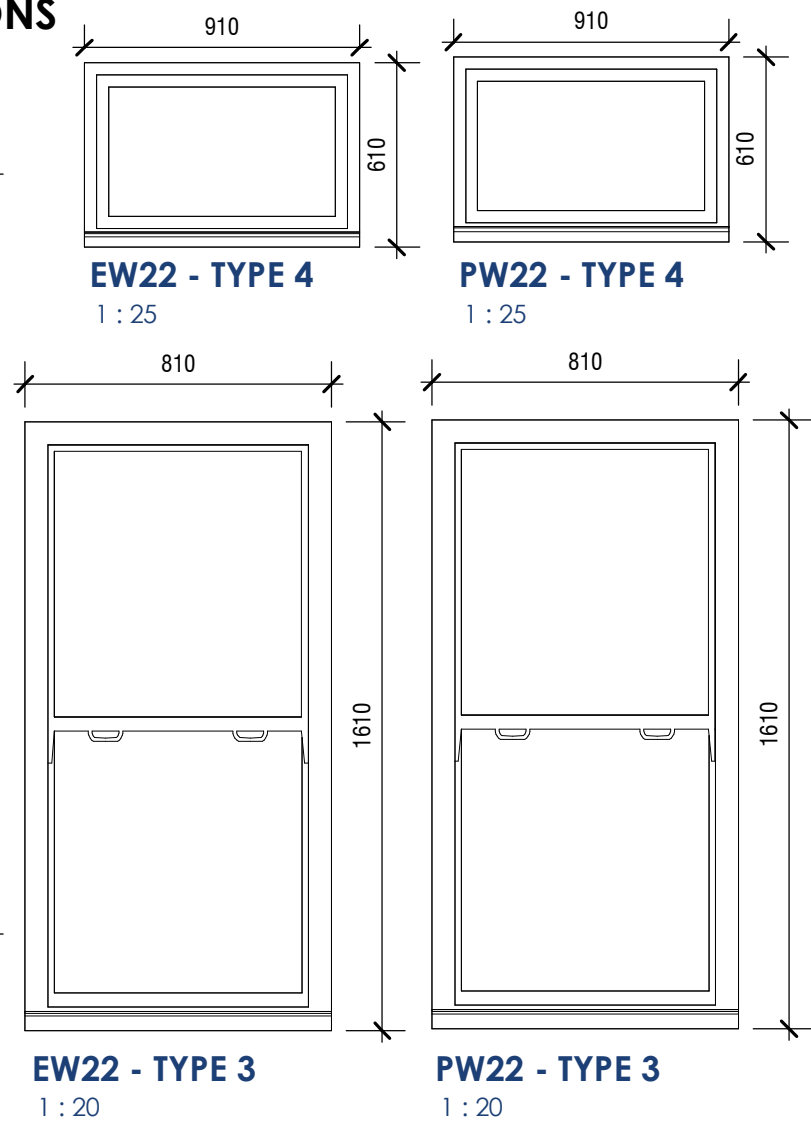


A3030 / 102_22 : EXISTING AND PROPOSED WINDOW & DOOR ELEVATIONS AND SECTIONS

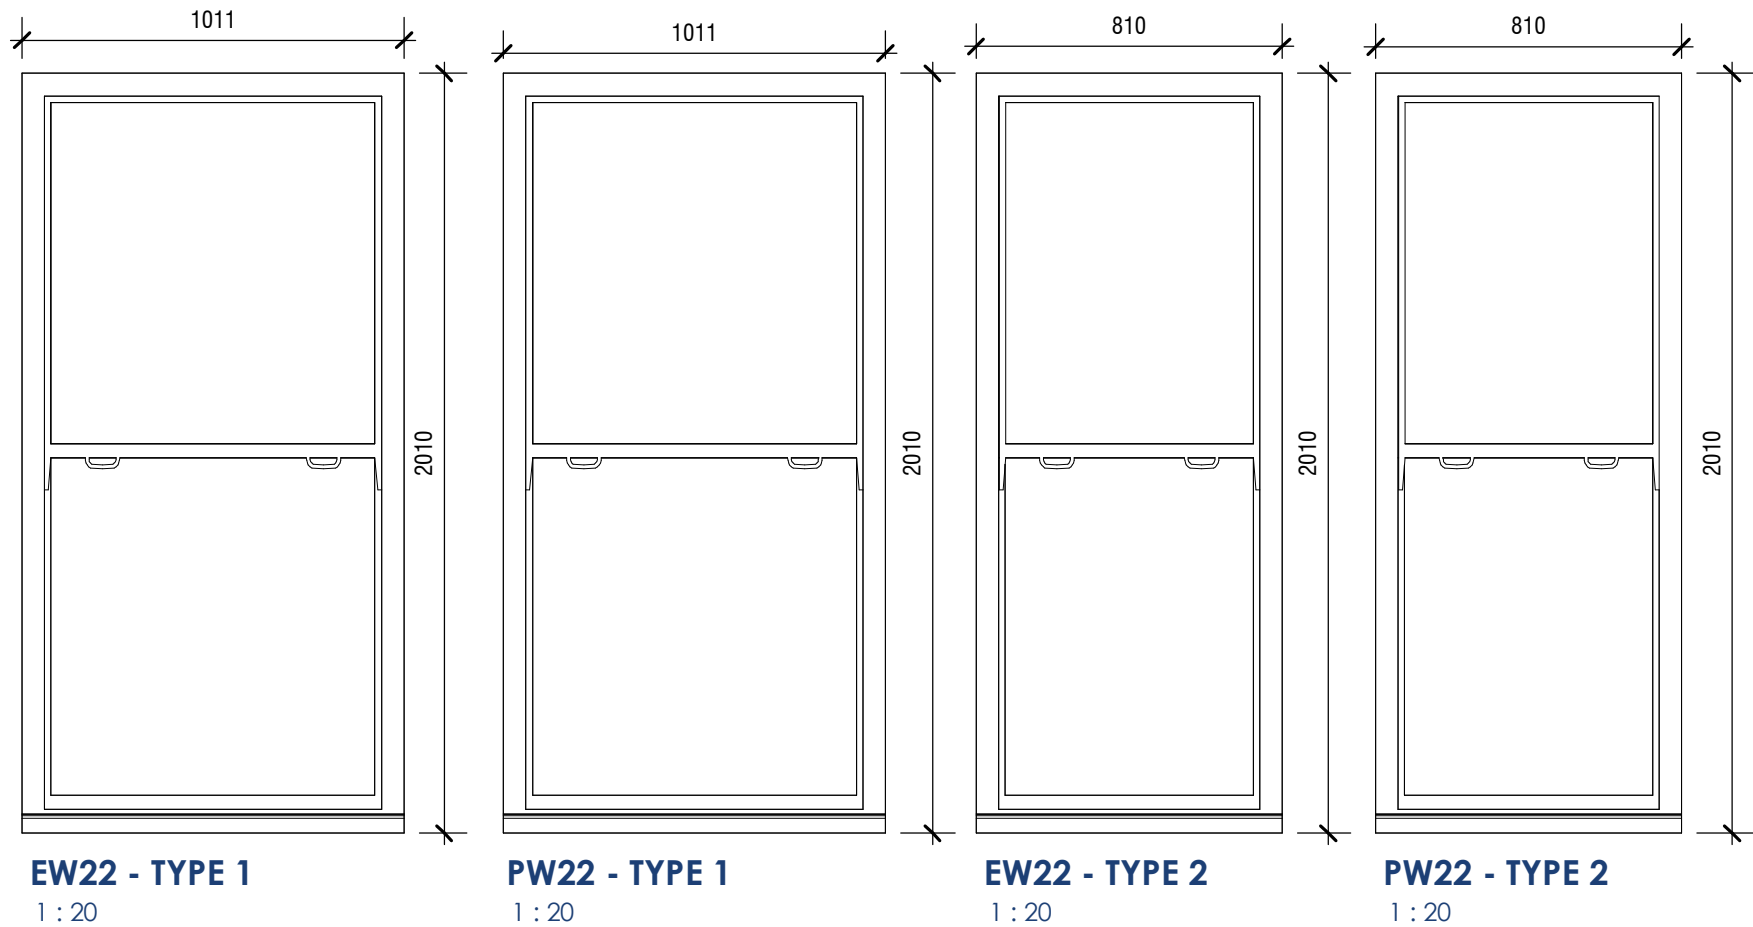

NOTES

All dimensions to be verified on site before work commences
All discrepancies to be notified to the Contract Administrator.

SCALE BAR 1:20 mm

SCALE BAR 1:5 mm

SCALE BAR 1:25 mm

A	17/04/2024	Door Section Added
Rev	Date	Description

Drawing Status: PLANNING

Sheet Size: A3

Alderton Associates
CHARTERED BUILDING SURVEYORS

3 Brassie Wood
Chelmsford
CM3 3FP

Tel | 01245 460 222
aldertonassociates.co.uk

Client

London & Quadrant Housing Trust

Site

85 Florence Road
Finsbury Park, London
N4 4DL

Project

External Repairs

Date	Scale	Drawn	Checked
02/02/2024	As indicated	SM	MC

EXISTING AND PROPOSED WINDOW & DOOR ELEVATIONS AND SECTIONS

DWG No: A3030 / 102_22

Rev: A