




A3030 / 101_22 : ELEVATIONS, BLOCK PLAN AND SITE LOCATION PLAN

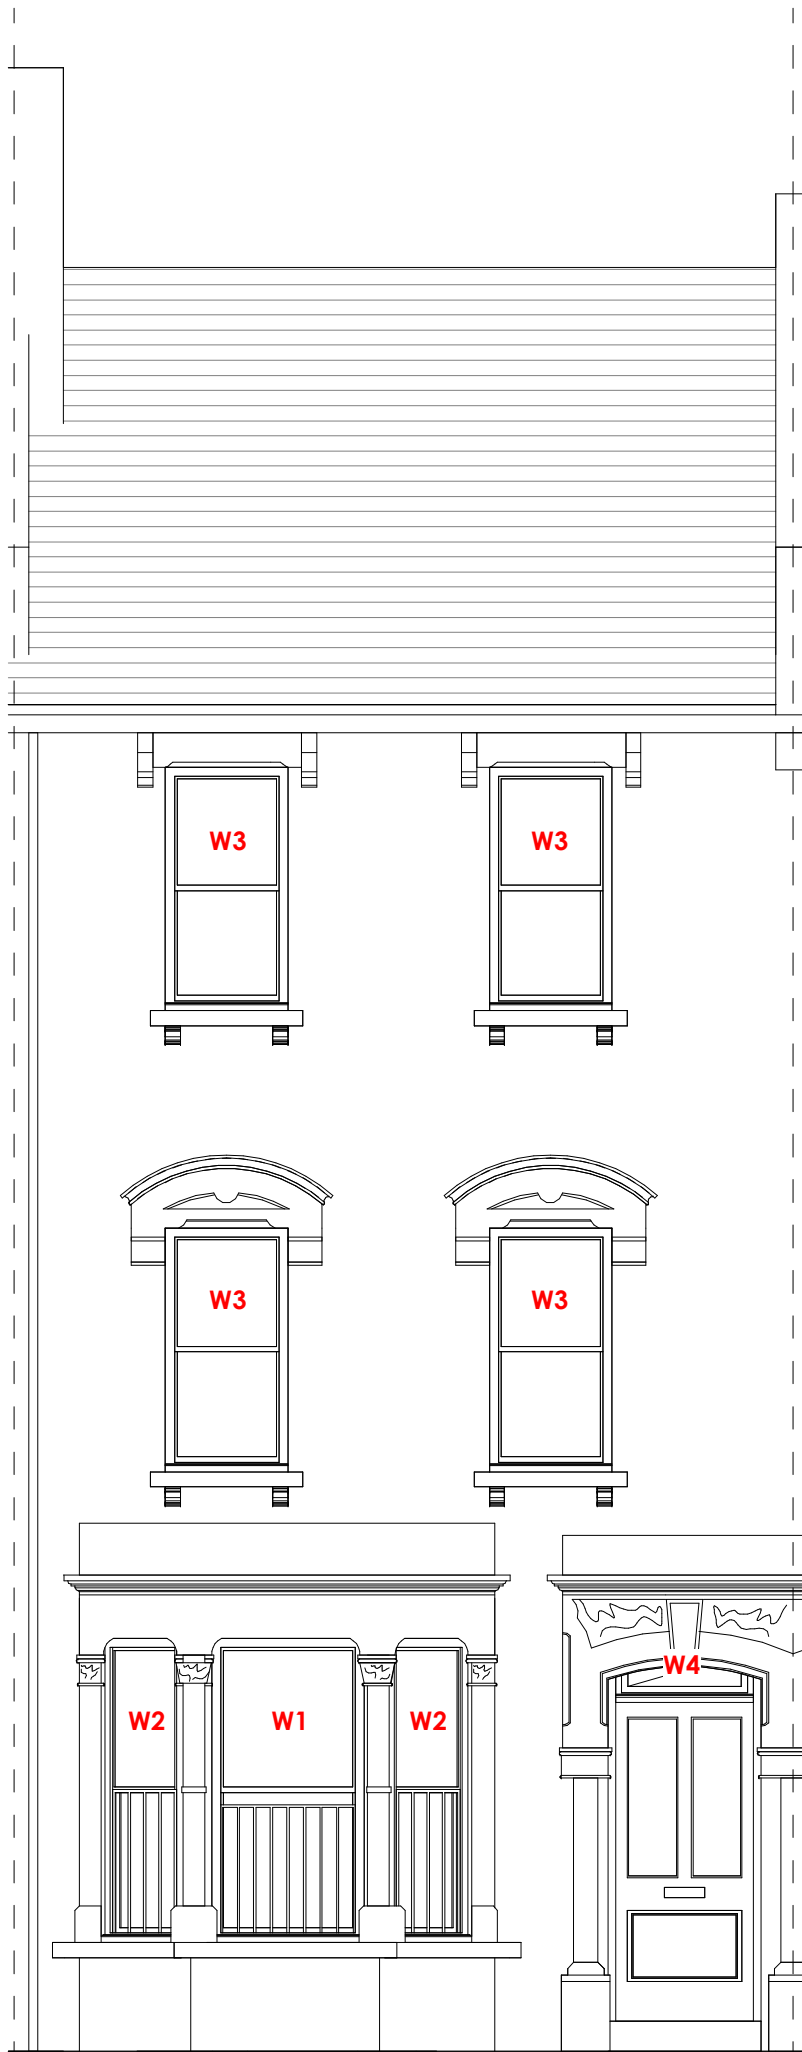

EXISTING FRONT ELEVATION
1 : 50

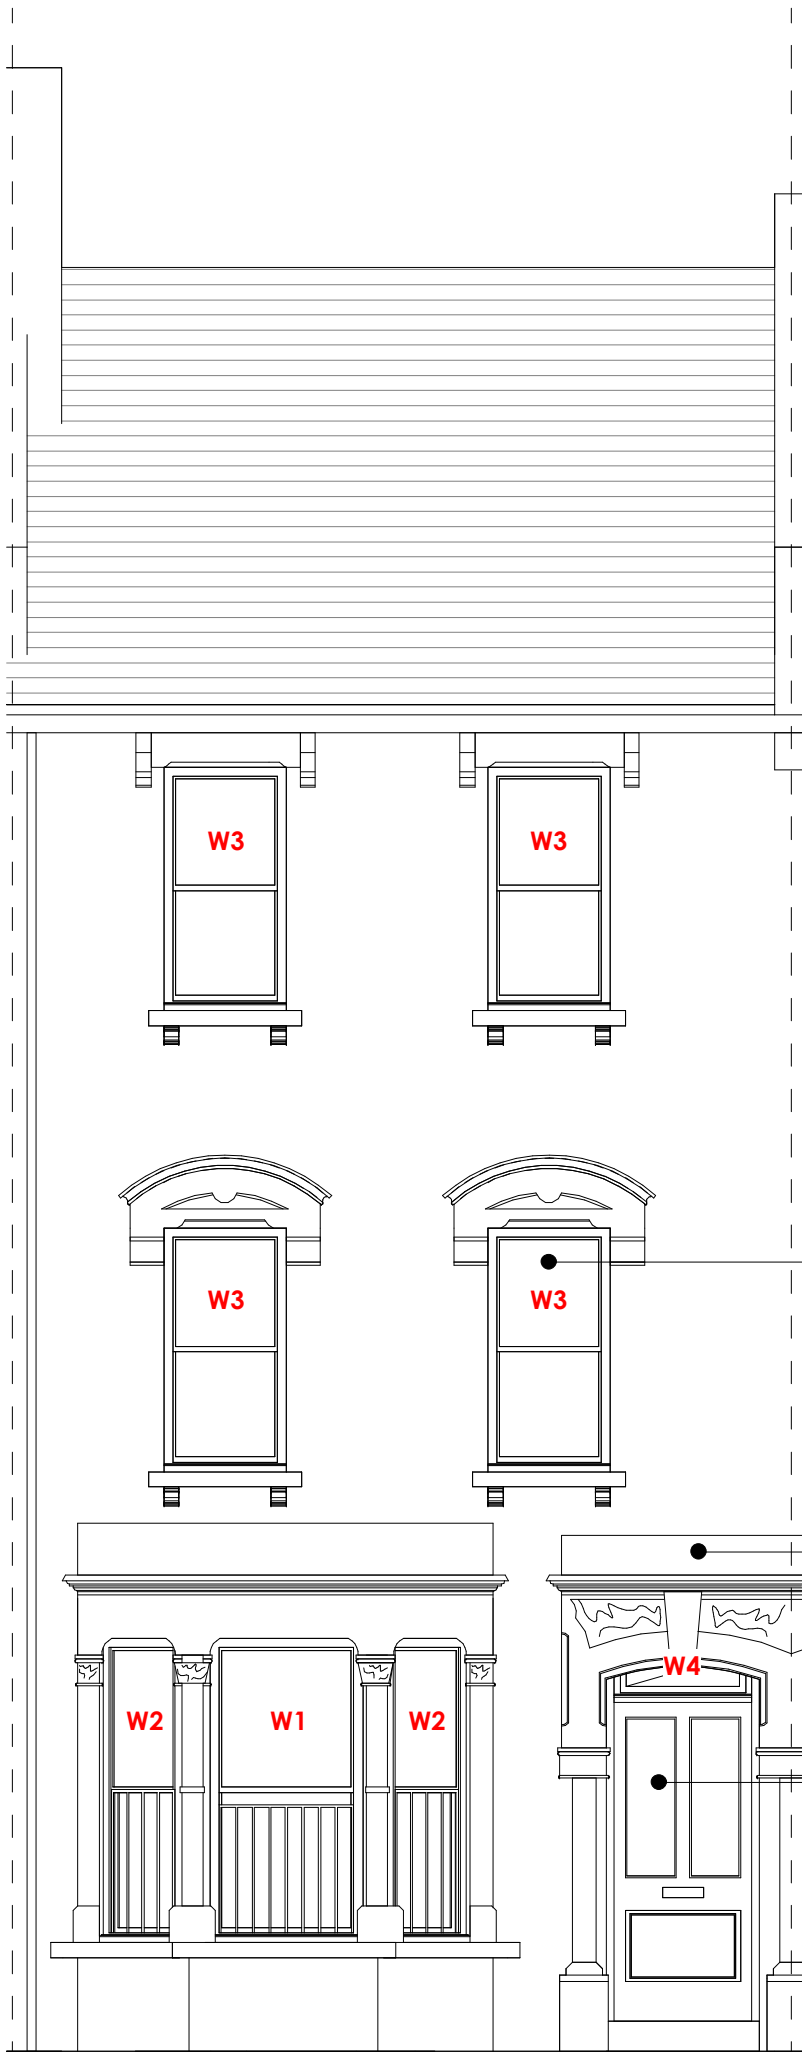

PROPOSED FRONT ELEVATION
1 : 50

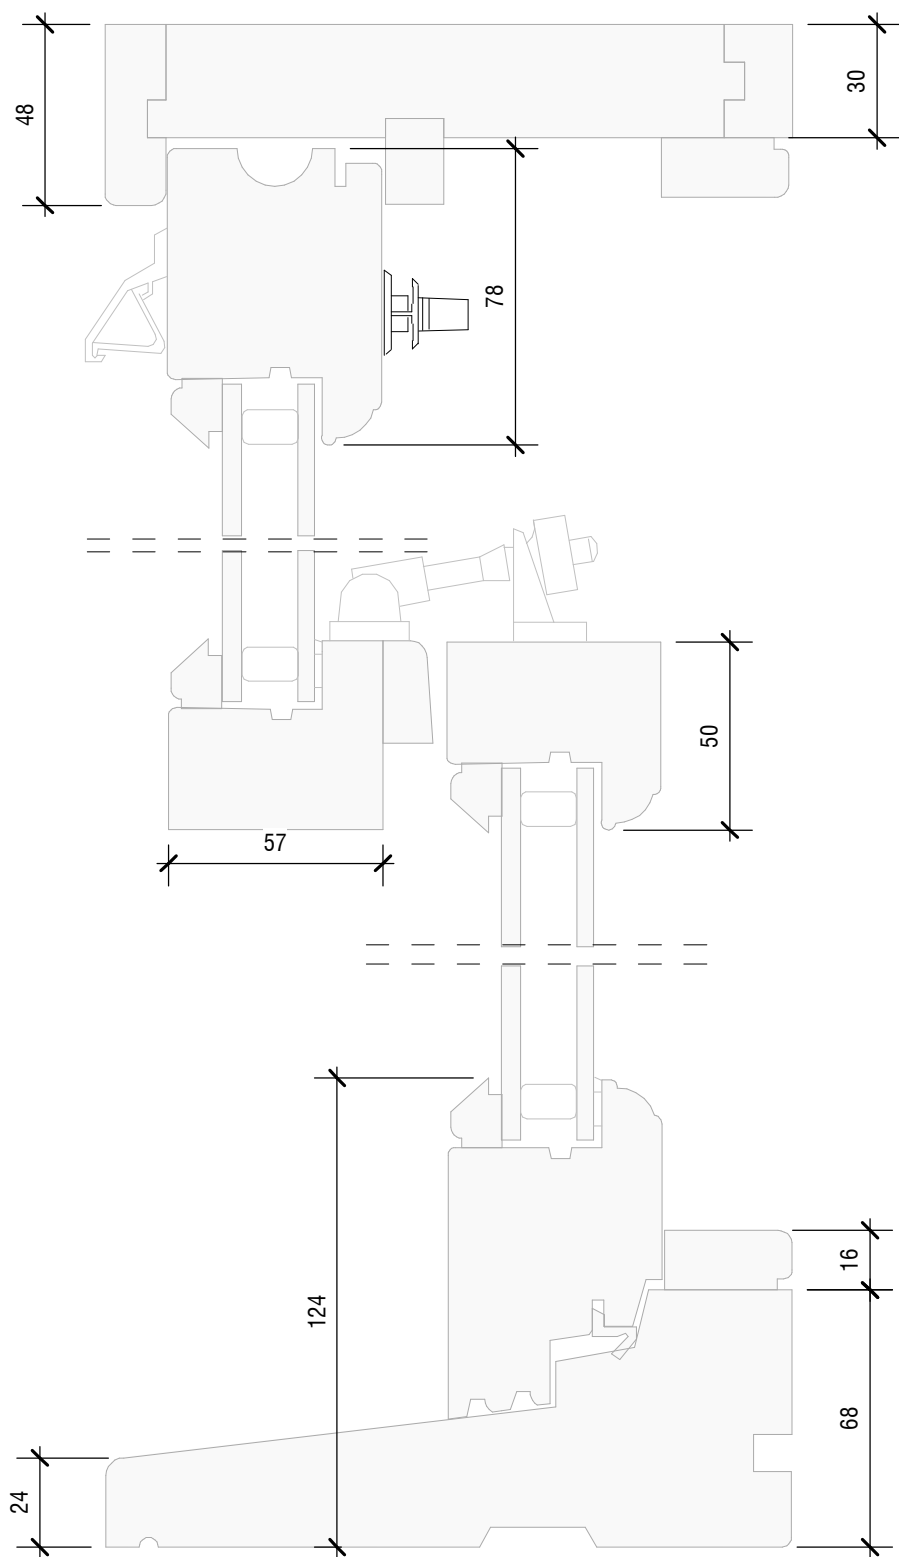

SECTION THROUGH PROPOSED TIMBER SASH WINDOW
1 : 2

