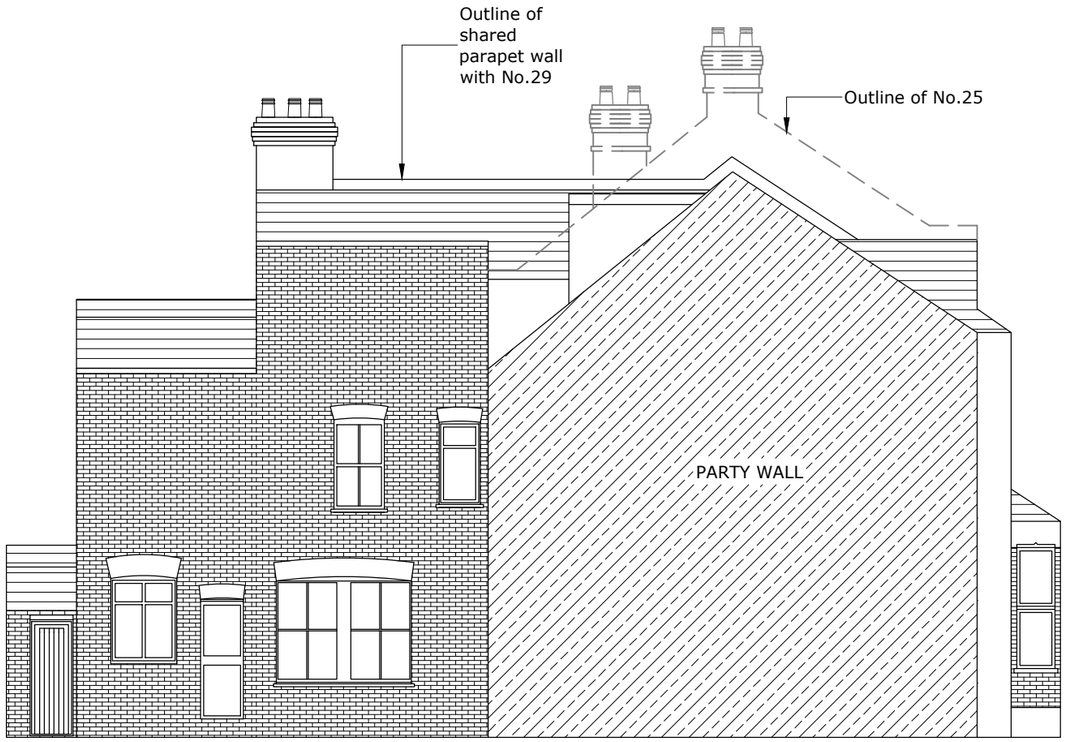

EXISTING SIDE ELEVATION - A

SCALE 1:100

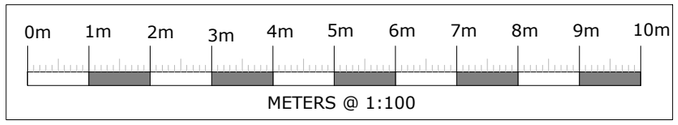

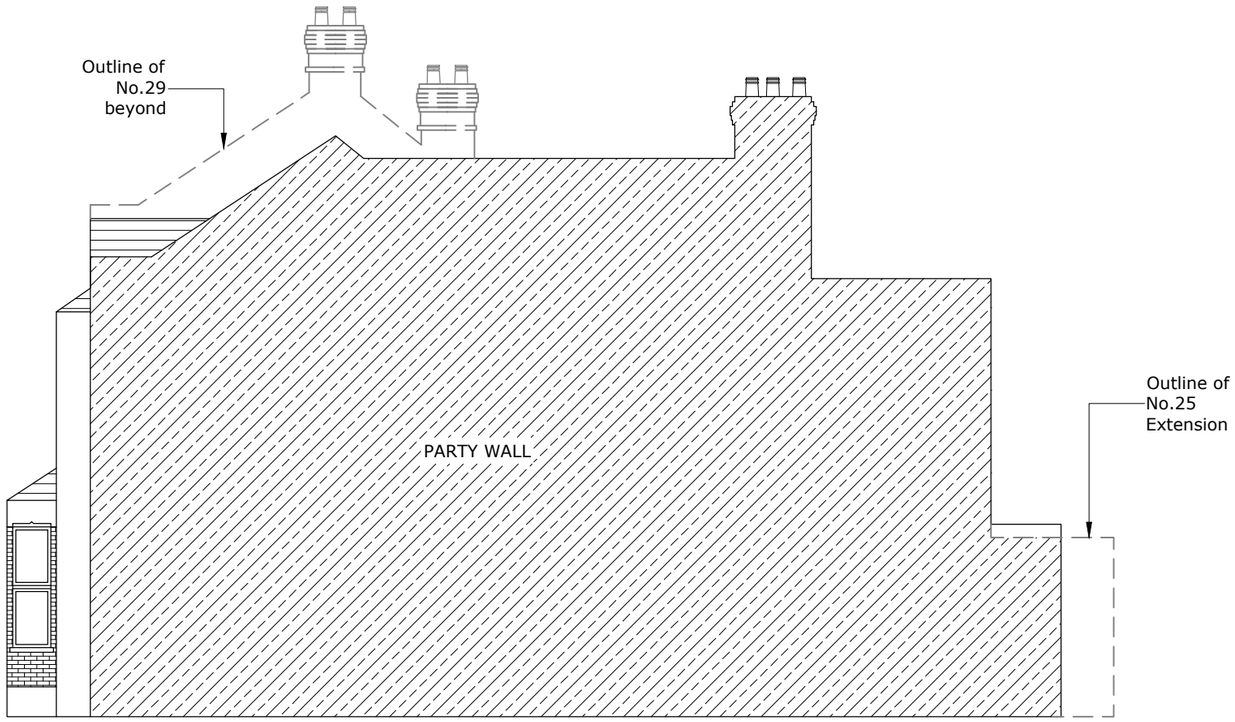

EXISTING SIDE ELEVATION - B

SCALE 1:100

Construction & Structural Engineering
54 Plashet Grove, London, E6 1AE
020 8470 5355
info@as-construction.co.uk
www.as-structuraleng.co.uk

Project	Title	Client	Drawing No.	Scale	Drawing Status
27 GLADWELL ROAD LONDON N8 9AA	EXISTING ELEVATIONS	ALYCIA	4262/ P/03	1:100 @ A3	☐ PLANNING ☒ INFORMATION ☐ TENDER ☐ CONSTRUCTION

Revision	Drawn	Checked	Approved
P1	NS	AU	AS

Rev.	Date	Description	Drawn	Chk'd
P1	03/04/24	ISSUED FOR INFORMATION	NS	AU

© Copyright A.S Construction and Engineering Ltd

This drawing is to be read in conjunction with all relevant design drawings, documents and specifications.

DO NOT SCALE