## OS Map

N

0 25m 50m 100m

SCALE 1:1250

Property Boundary

## Location Plan

N

0 1m 5m 10m 20m

SCALE 1:200

**Notes.**
Contractors must verify all dimensions at the site before comencing any work.
No constrcution work before Building Control approval and structural engineer confirmation.
Any discrepancies to be reported to Gridline.
All drawings are to be read in conjunction with all relevant drawings and specifications.

**Project No.S**

| REV | DATE | DESCRIPTION | BY | CH |
|---|---|---|---|---|
| | | | | |
| | | | | |

**PROJECT TITLE**
138 Winchelsea Road
London
N17 6XQ

**DRAWING TITLE**
Existing-OS Map and Location plan

**CLIENT**
Mrs B Sinclair

| DATE | Project No. | DRAWING No. | SCALE @ A3 | Drawn by: |
|---|---|---|---|---|
| July 2022 | 5923 | EX-L001 | 1:1250 / 1:200 | Chaya |

PLANNING SERVICES
Unit 9b,The High Cross Centre, Fountayne Rd, N154BE
TEL: 020 8802 3480
www.samplanning.co.uk

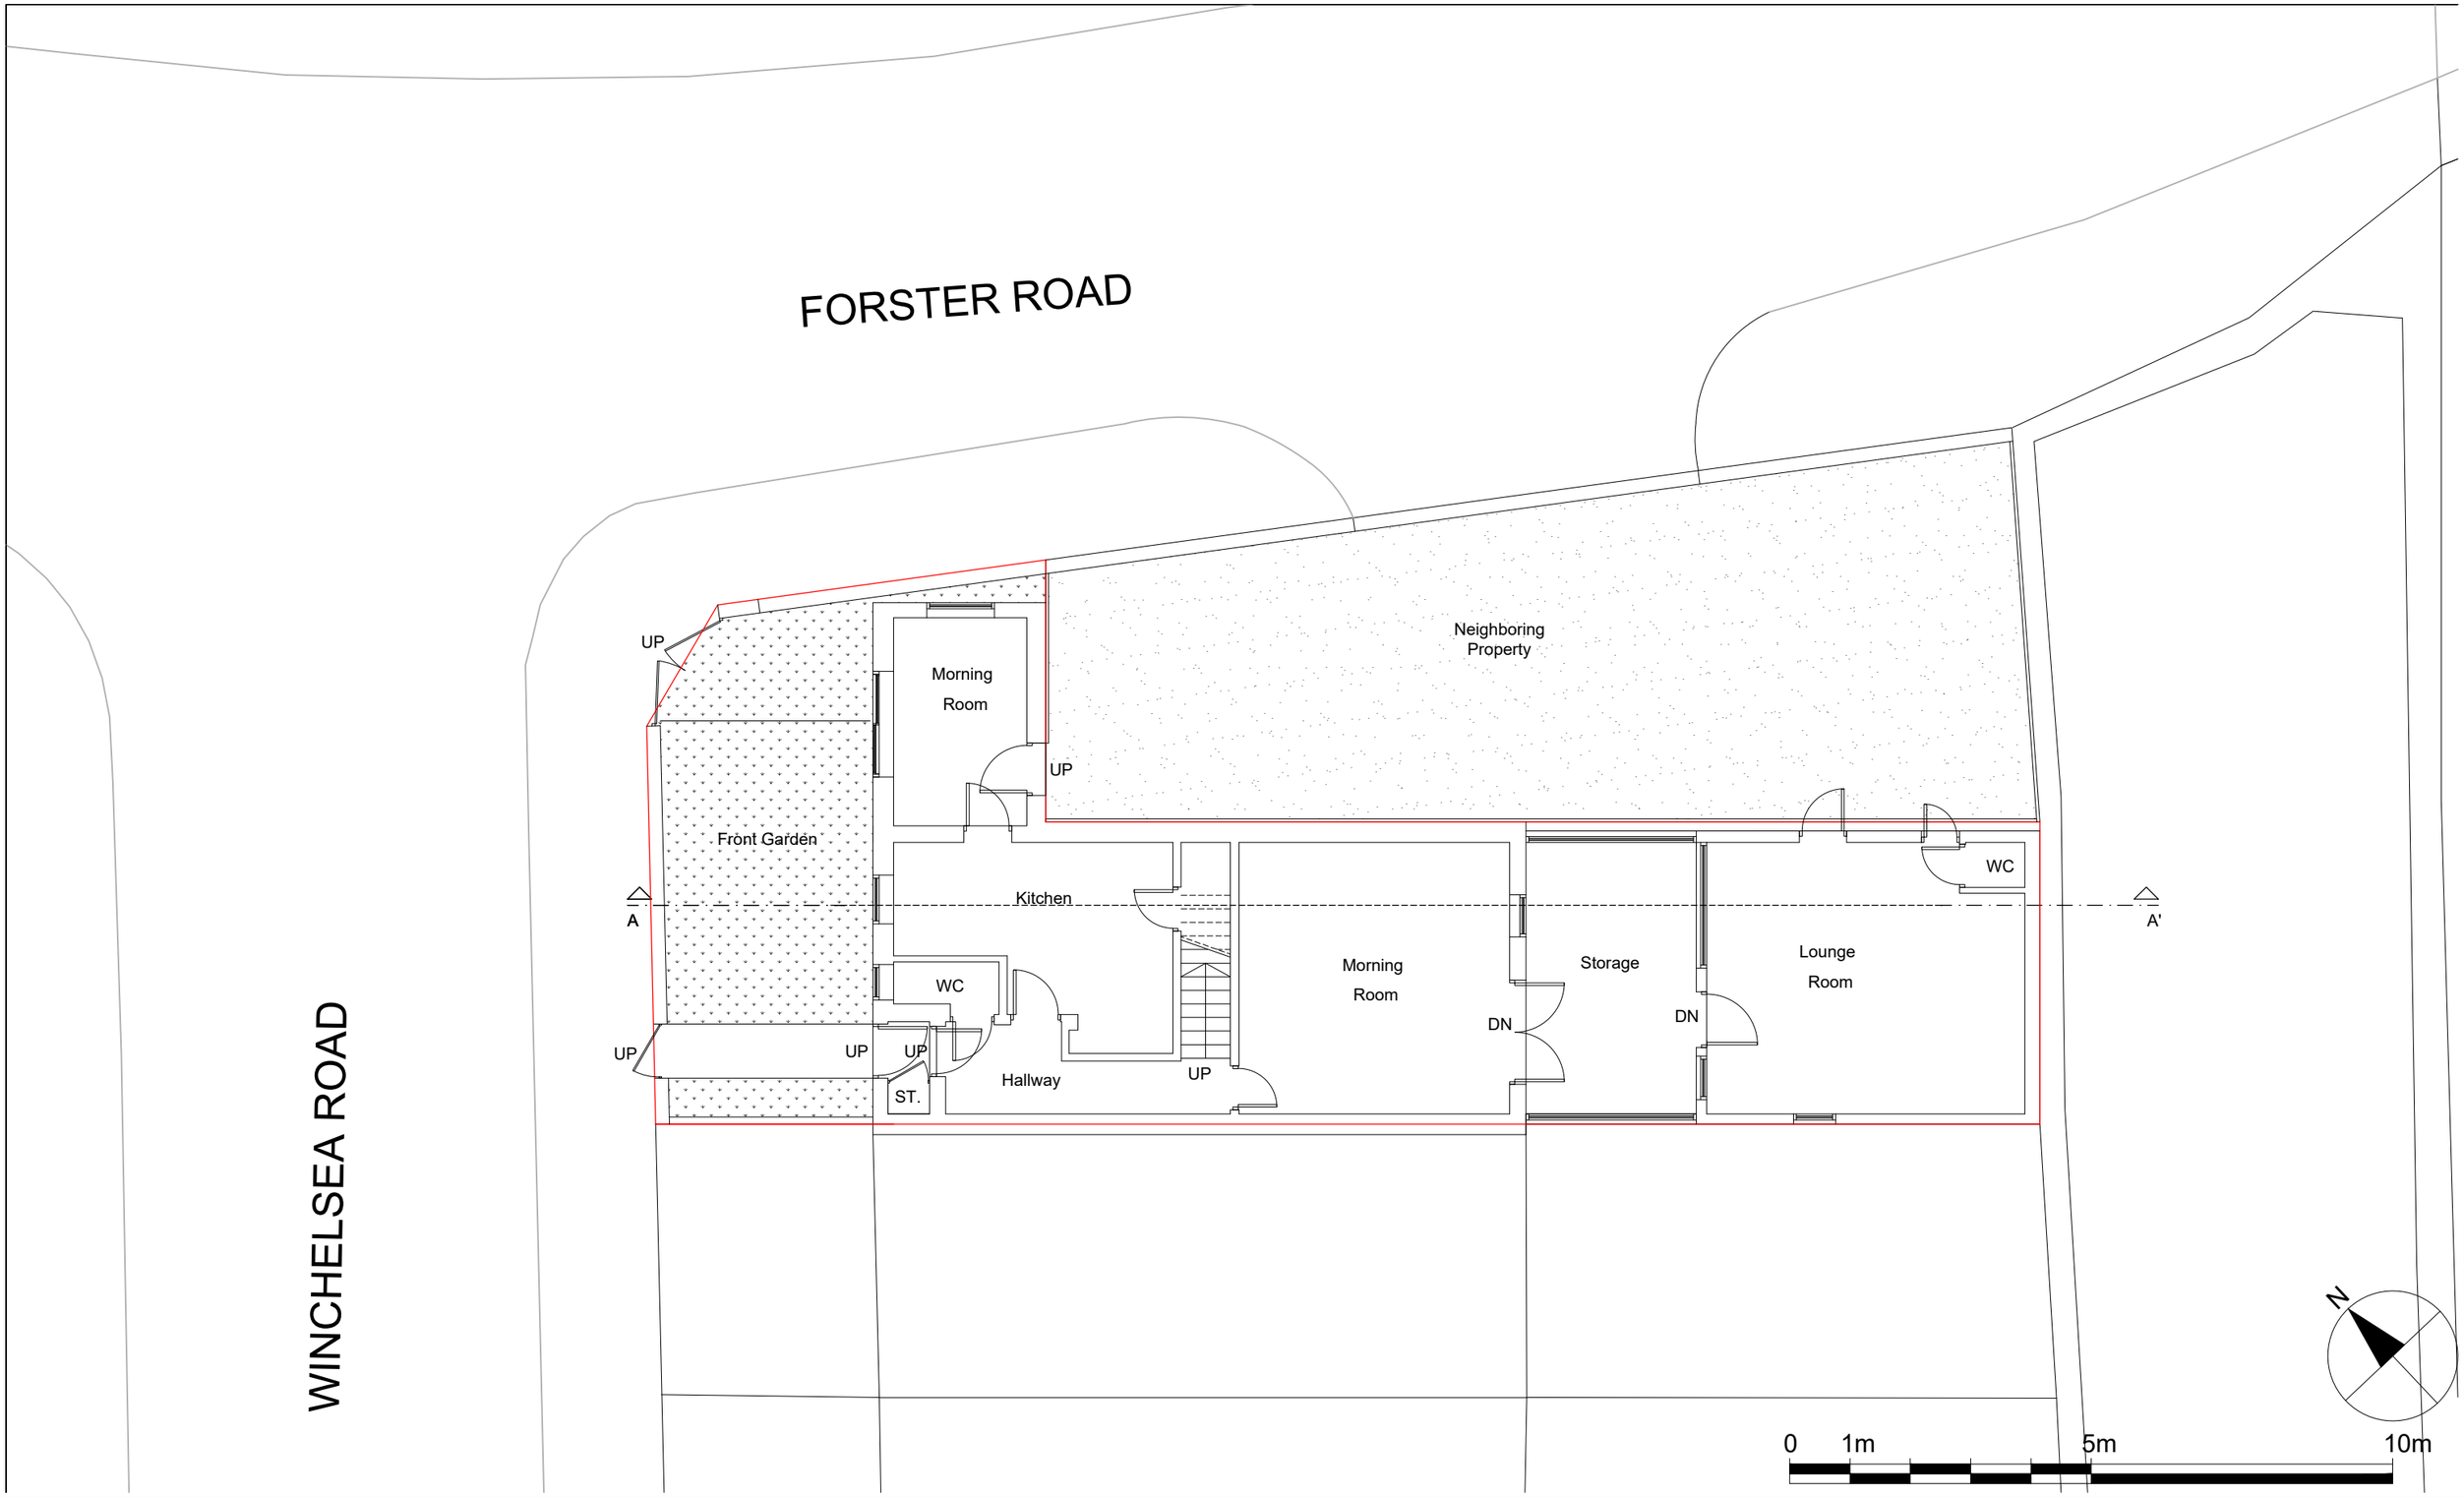


Notes.
Contractors must verify all dimensions at the site before comencing any work.
No constrcution work before Building Control approval and structural engineer confirmation.
Any discrepancies to be reported to Gridline.
All drawings are to be read in conjunction with all relevant drawings and specifications.

**Project No.S**

| REV | DATE | DESCRIPTION | BY | CH |
|---|---|---|---|---|
| | | | | |
| | | | | |

**PROJECT TITLE**
138 Winchelsea Road
London
N17 6XQ

**DRAWING TITLE**
Existing - Ground Floor

**CLIENT**
Mrs B Sinclair

| DATE | Project No. | DRAWING No. | SCALE @ A3 | Drawn by: |
|---|---|---|---|---|
| July 2022 | 5923 | EX-P001 | 1:100 | Chaya |

PLANNING SERVICES
Unit 9b,The High Cross Centre, Fountayne Rd, N154BE
TEL: 020 8802 3480
www.samplanning.co.uk

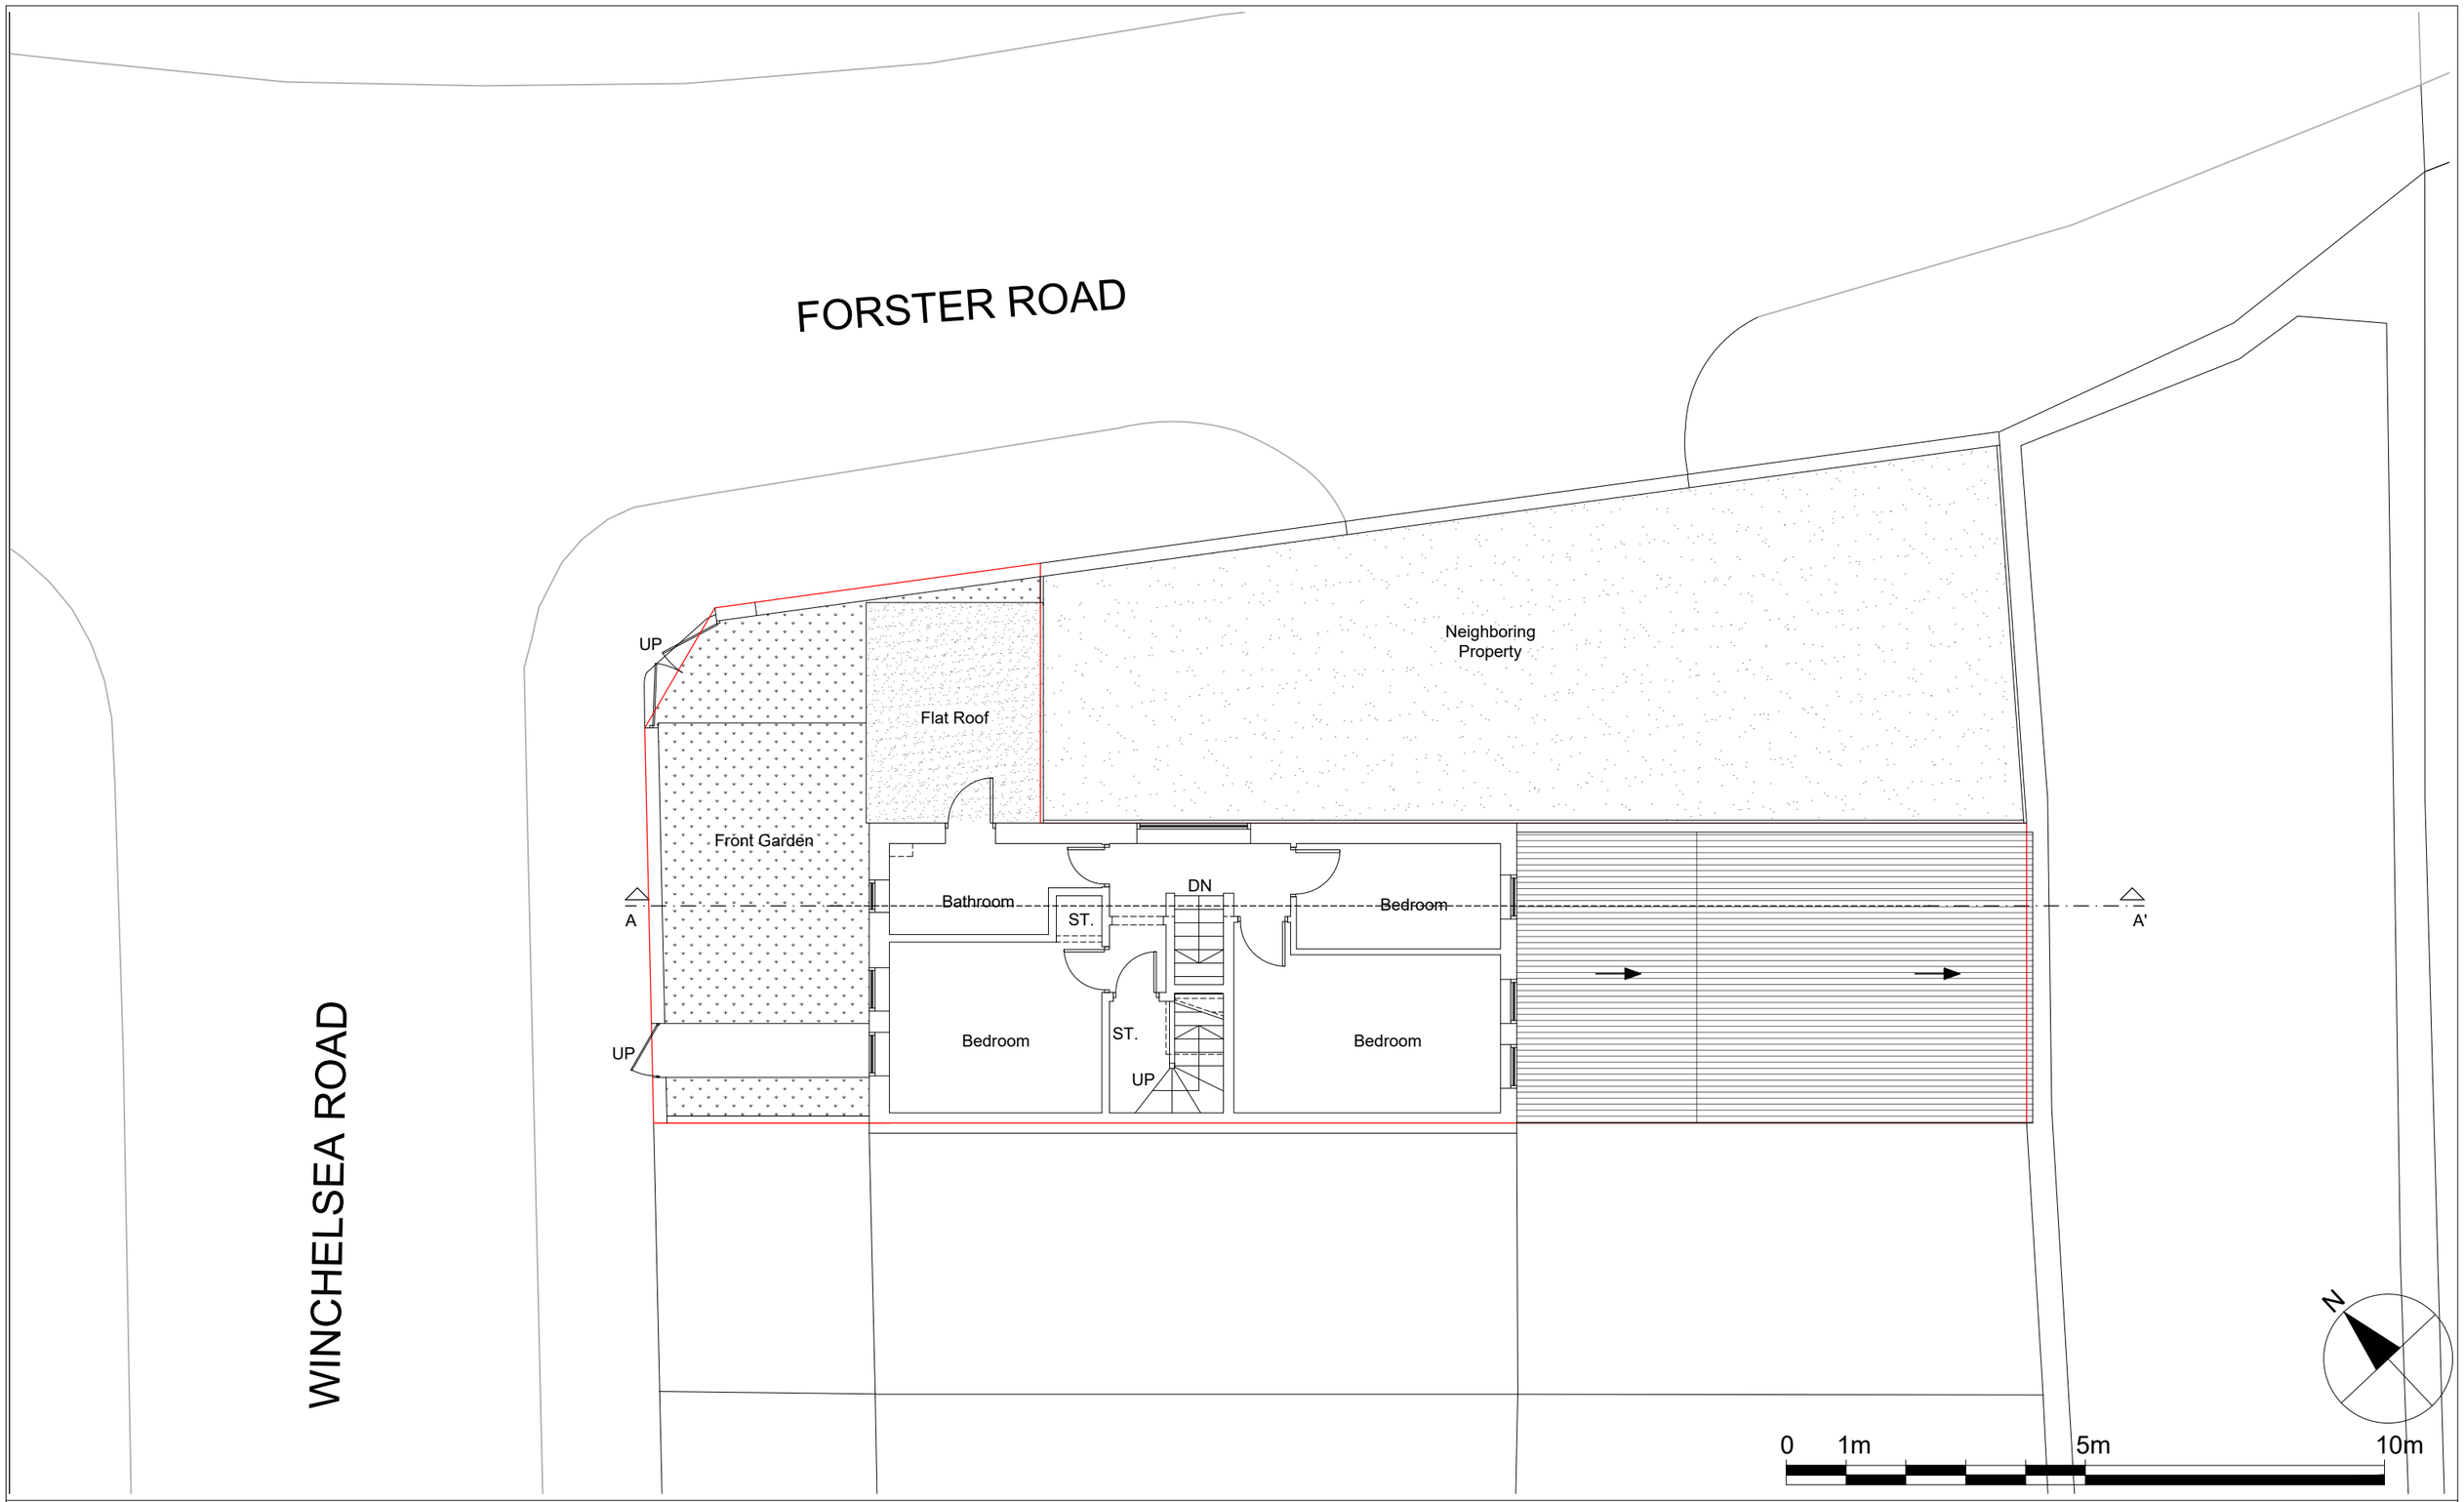


Notes.
Contractors must verify all dimensions at the site before comencing any work.
No constrcution work before Building Control approval and structural engineer confirmation.
Any discrepancies to be reported to Gridline.
All drawings are to be read in conjunction with all relevant drawings and specifications.

**Project No.S**

| REV | DATE | DESCRIPTION | BY | CH |
|---|---|---|---|---|
| | | | | |
| | | | | |

**PROJECT TITLE**
138 Winchelsea Road
London
N17 6XQ

**DRAWING TITLE**
Existing - First Floor

**CLIENT**
Mrs B Sinclair

| DATE | Project No. | DRAWING No. | SCALE @ A3 | Drawn by: |
|---|---|---|---|---|
| July 2022 | 5923 | EX-P002 | 1:100 | Chaya |

PLANNING SERVICES
Unit 9b,The High Cross Centre, Fountayne Rd, N154BE
TEL: 020 8802 3480
www.samplanning.co.uk

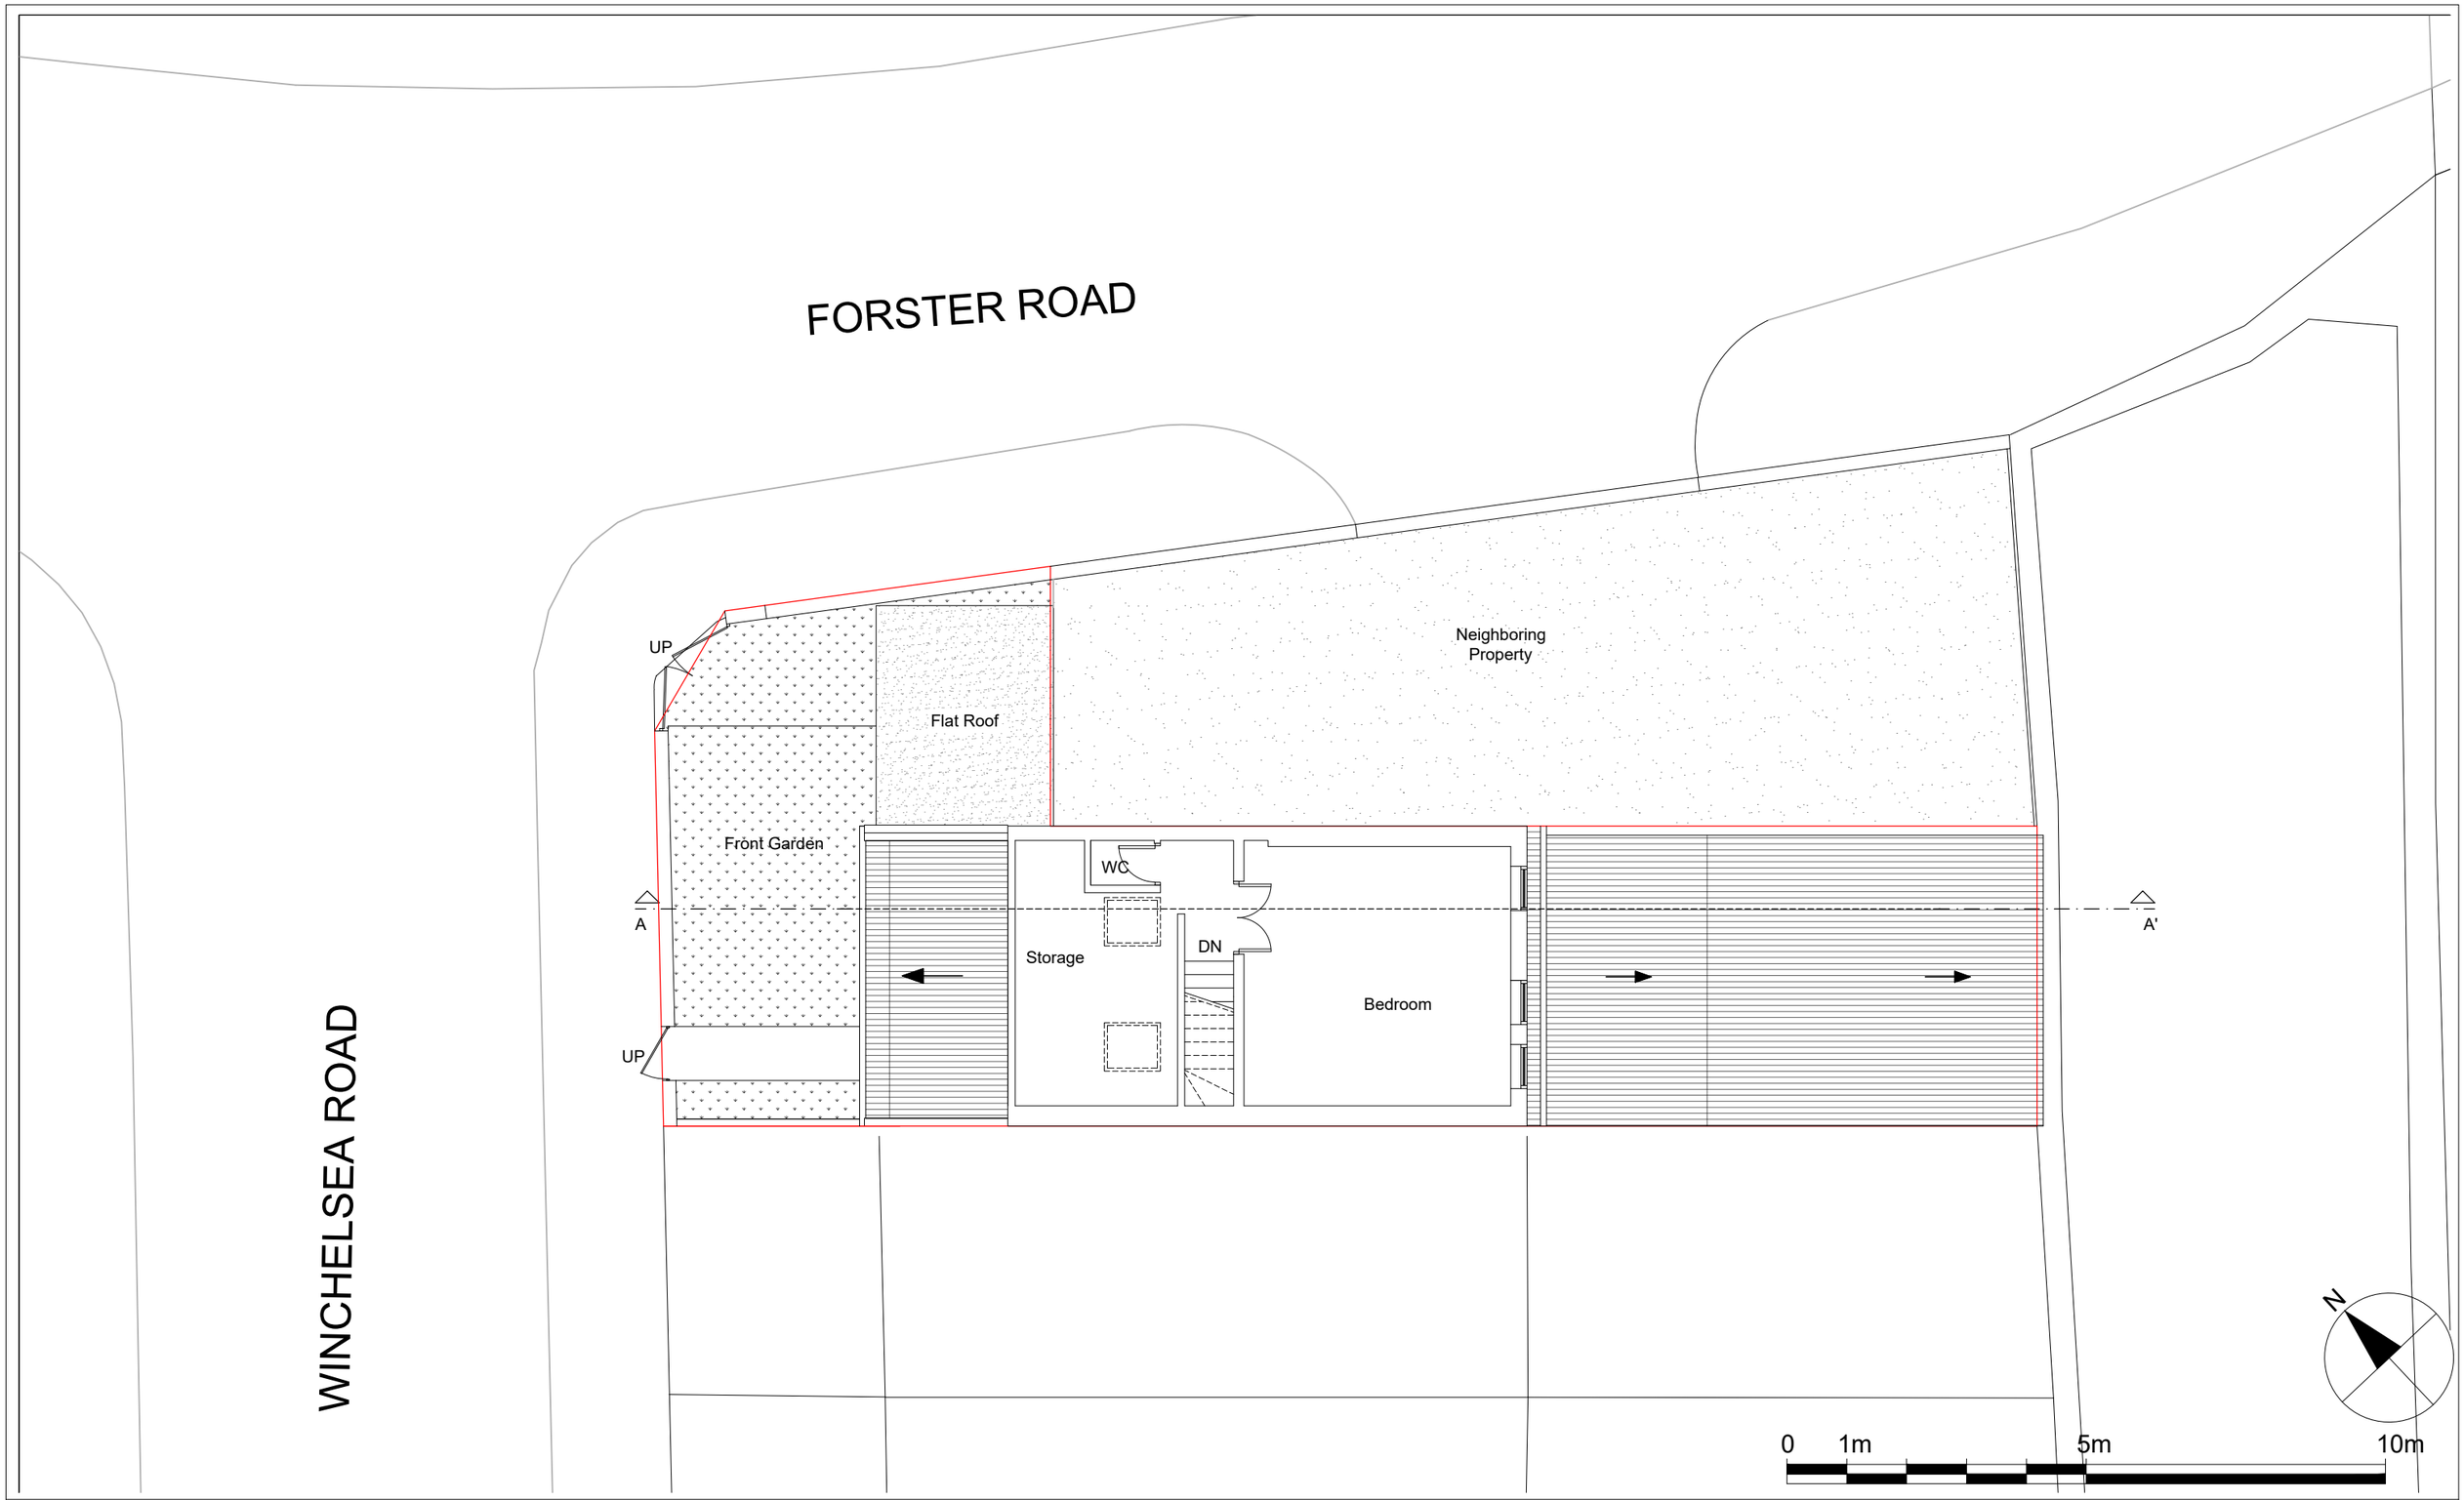


Notes.
Contractors must verify all dimensions at the site before comencing any work.
No constrcution work before Building Control approval and structural engineer confirmation.
Any discrepancies to be reported to Gridline.
All drawings are to be read in conjunction with all relevant drawings and specifications.

**Project No.S**

| REV | DATE | DESCRIPTION | BY | CH |
|---|---|---|---|---|
| | | | | |
| | | | | |

**PROJECT TITLE**
138 Winchelsea Road
London
N17 6XQ

**DRAWING TITLE**
Existing - Loft Level

**CLIENT**
Mrs B Sinclair

| DATE | Project No. | DRAWING No. | SCALE @ A3 | Drawn by: |
|---|---|---|---|---|
| July 2022 | 5923 | EX-P003 | 1:100 | Chaya |

PLANNING SERVICES
Unit 9b,The High Cross Centre, Fountayne Rd, N154BE
TEL: 020 8802 3480
www.samplanning.co.uk

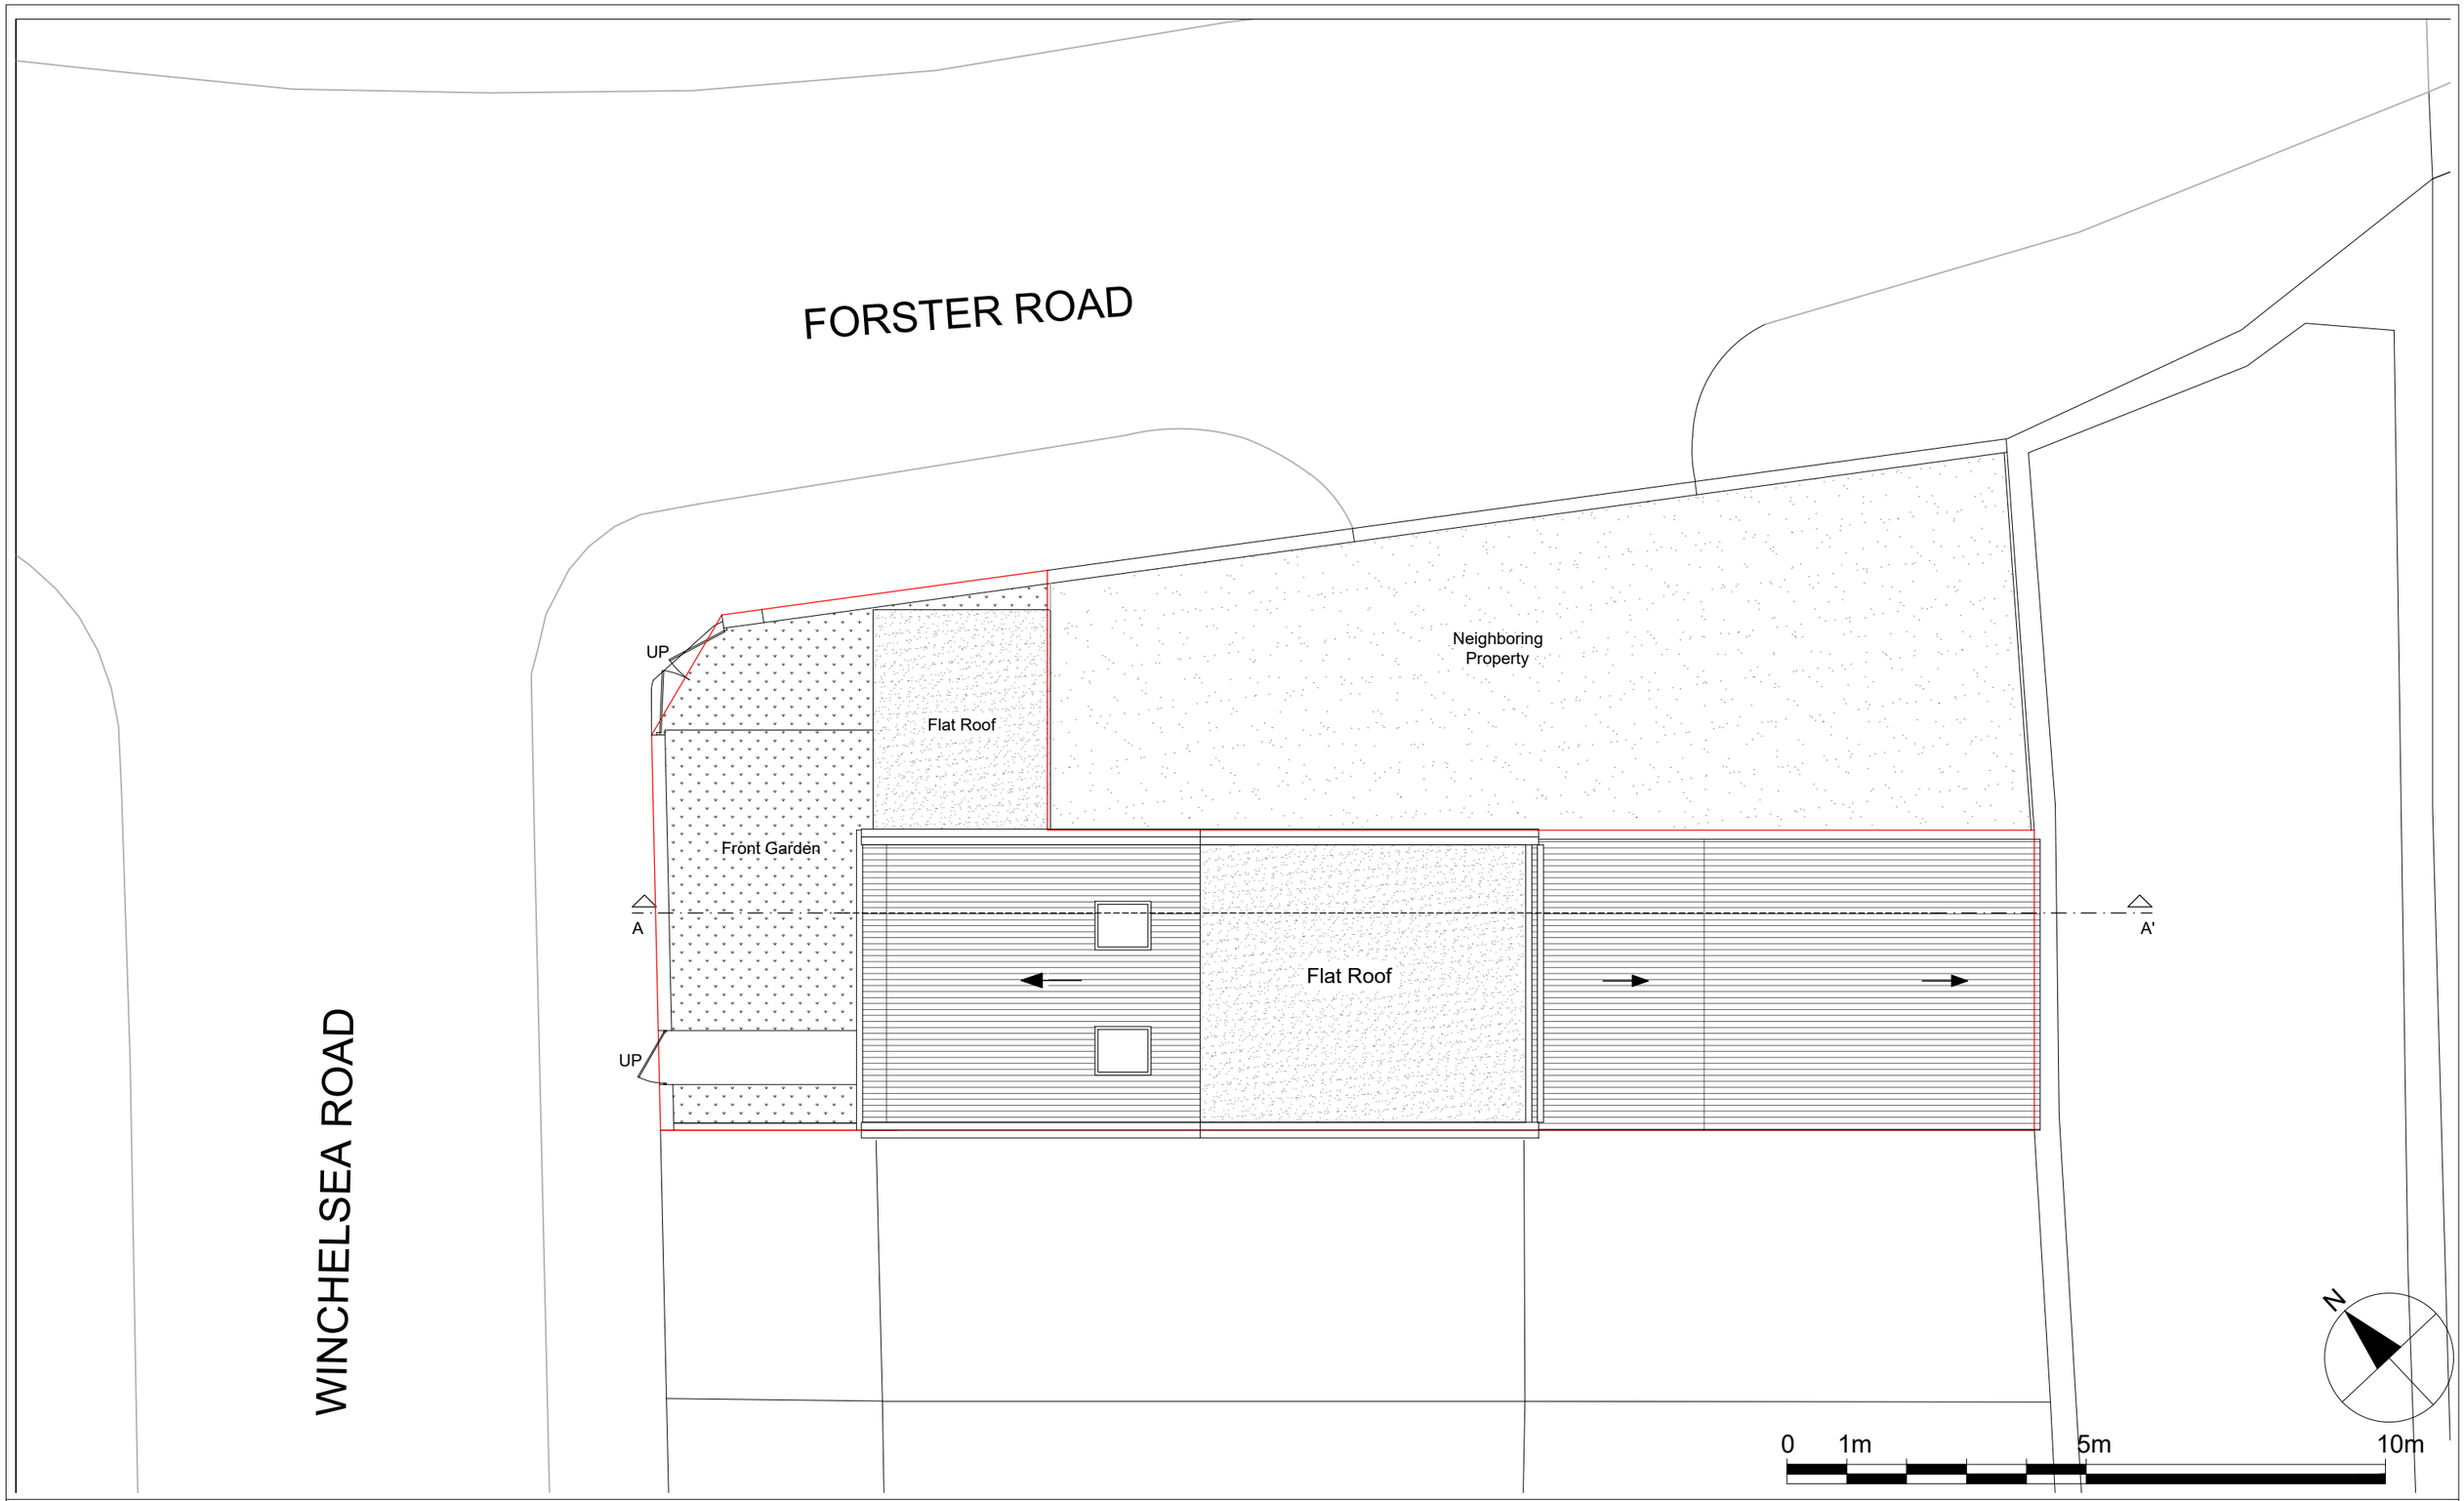


Notes.
Contractors must verify all dimensions at the site before comencing any work.
No constrcution work before Building Control approval and structural engineer confirmation.
Any discrepancies to be reported to Gridline.
All drawings are to be read in conjunction with all relevant drawings and specifications.

**Project No.S**

| REV | DATE | DESCRIPTION | BY | CH |
|---|---|---|---|---|
| | | | | |
| | | | | |

**PROJECT TITLE**
138 Winchelsea Road
London
N17 6XQ

**DRAWING TITLE**
Existing - Roof Plan

**CLIENT**
Mrs B Sinclair

| DATE | Project No. | DRAWING No. | SCALE @ A3 | Drawn by: |
|---|---|---|---|---|
| July 2022 | 5923 | EX-P004 | 1:100 | Chaya |

PLANNING SERVICES
Unit 9b,The High Cross Centre, Fountayne Rd, N154BE
TEL: 020 8802 3480
www.samplanning.co.uk

## Front Elevation

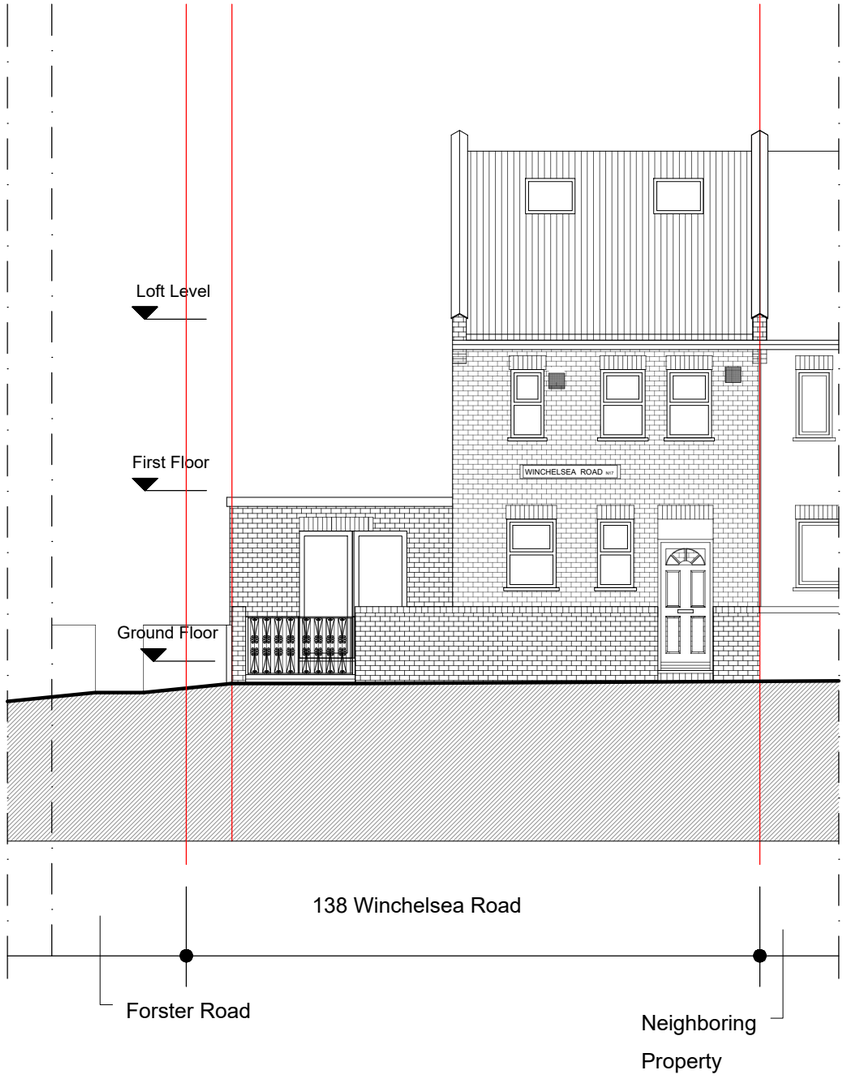


## Rear Elevation

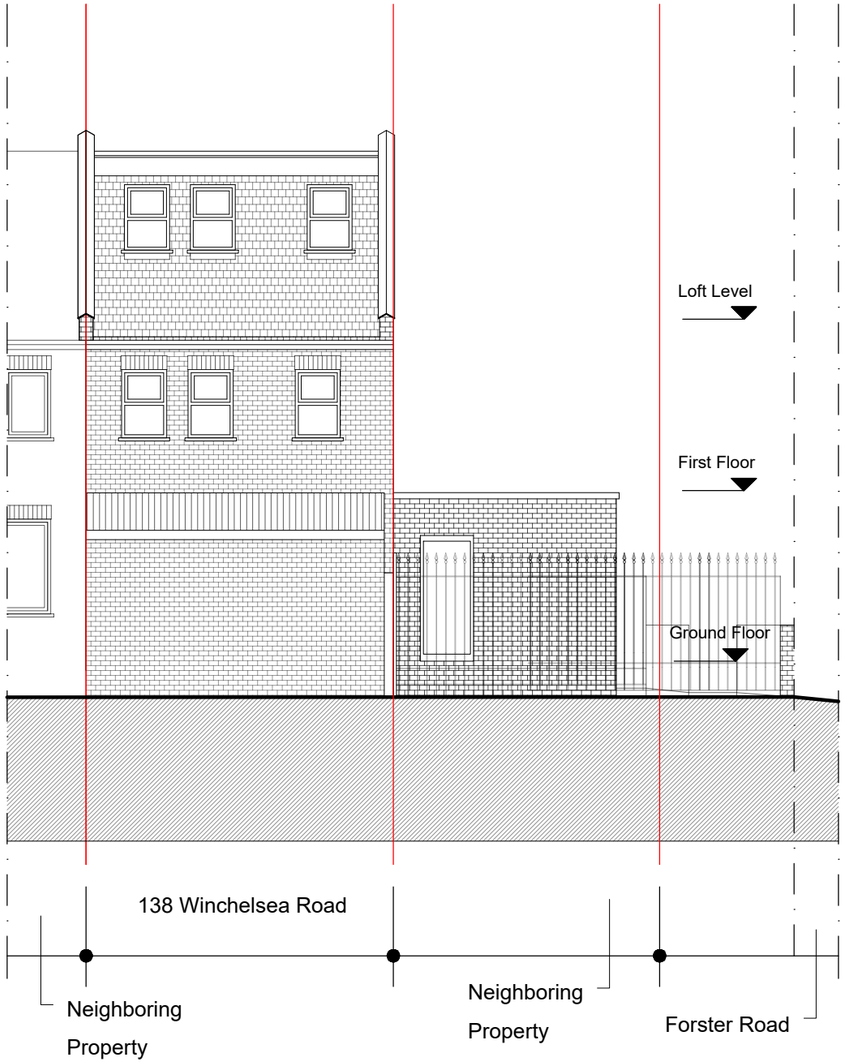


0 1m 5m 10m

Notes.
Contractors must verify all dimensions at the site before comencing any work.
No constrcution work before Building Control approval and structural engineer confirmation.
Any discrepancies to be reported to Gridline.
All drawings are to be read in conjunction with all relevant drawings and specifications.

**Project No.S**

| REV | DATE | DESCRIPTION | BY | CH |
|---|---|---|---|---|
| | | | | |
| | | | | |

**PROJECT TITLE**
138 Winchelsea Road
London
N17 6XQ

| DATE | Project No. |
|---|---|
| July 2022 | 5923 |

**DRAWING TITLE**
Existing-Front/Rear Elevation

**CLIENT**
Mrs B Sinclair

| DRAWING No. | SCALE @ A3 | Drawn by: |
|---|---|---|
| EX-E001 | 1:100 | Chaya |

PLANNING SERVICES
Unit 9b,The High Cross Centre, Fountayne Rd, N154BE
TEL: 020 8802 3480
www.samplanning.co.uk

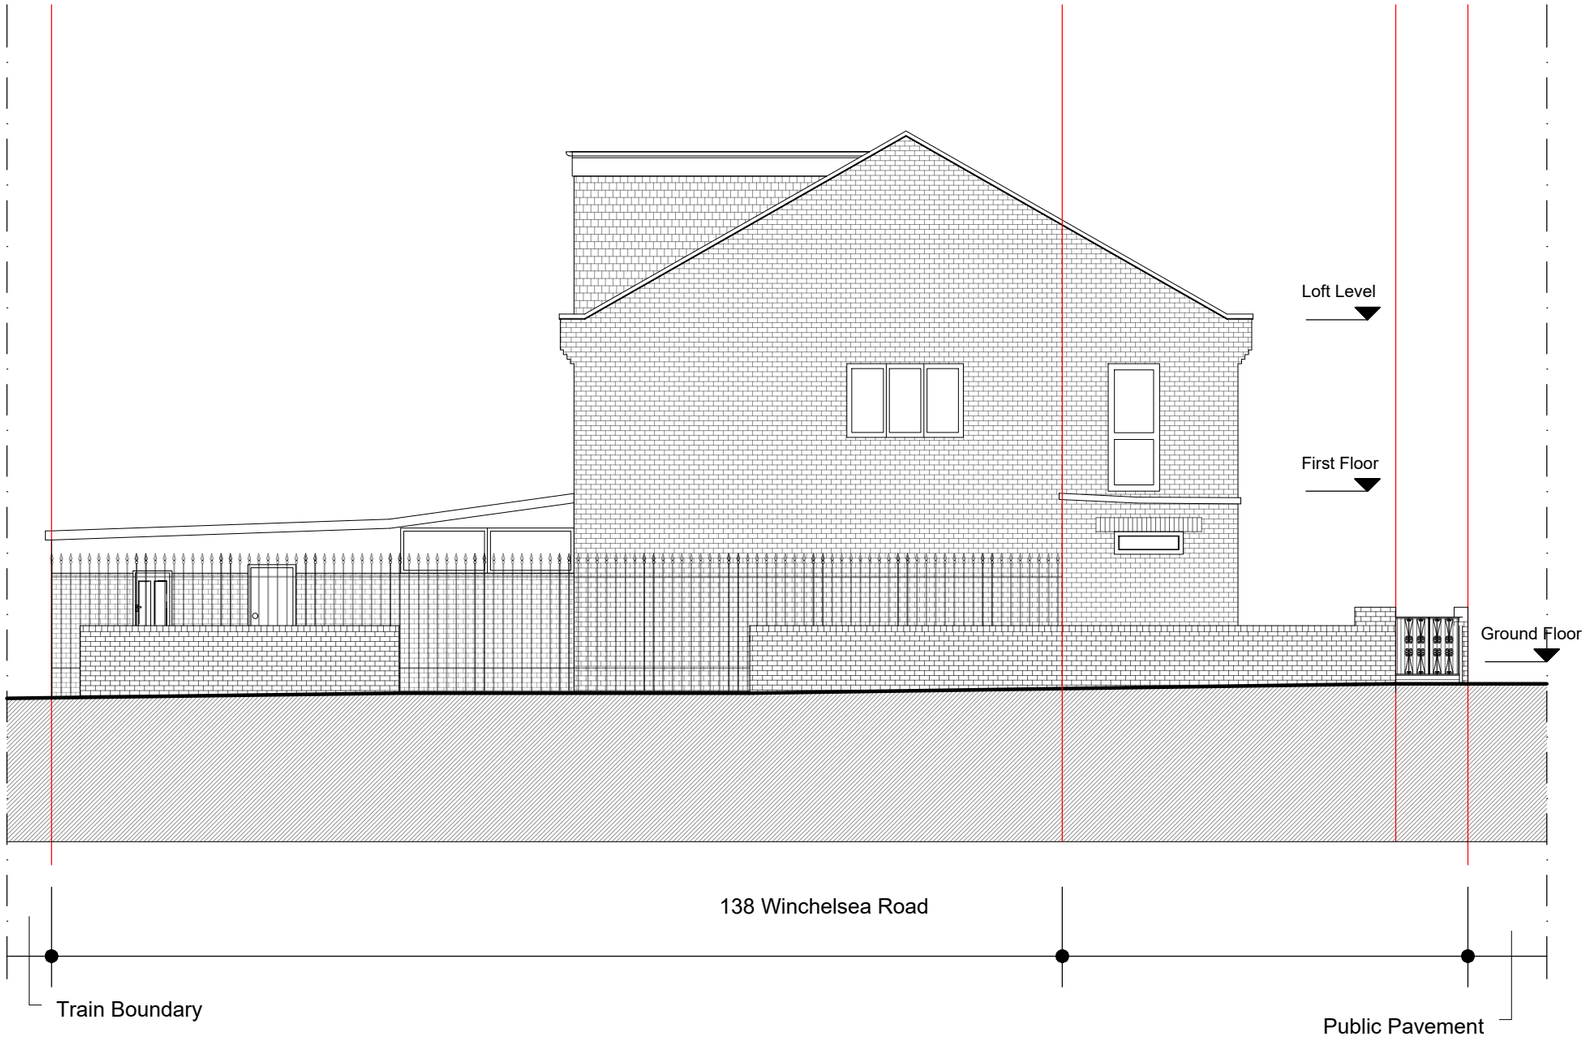


0 1m 5m 10m

Notes.
Contractors must verify all dimensions at the site before comencing any work.
No constrcution work before Building Control approval and structural engineer confirmation.
Any discrepancies to be reported to Gridline.
All drawings are to be read in conjunction with all relevant drawings and specifications.

**Project No.S**

| REV | DATE | DESCRIPTION | BY | CH |
|---|---|---|---|---|
| | | | | |
| | | | | |

**PROJECT TITLE**
138 Winchelsea Road
London
N17 6XQ

**DRAWING TITLE**
Existing - Side Elevation 1

**CLIENT**
Mrs B Sinclair

| DATE | Project No. | DRAWING No. | SCALE @ A3 | Drawn by: |
|---|---|---|---|---|
| July 2022 | 5923 | EX-E002 | 1:100 | Chaya |

PLANNING SERVICES
Unit 9b,The High Cross Centre, Fountayne Rd, N154BE
TEL: 020 8802 3480
www.samplanning.co.uk

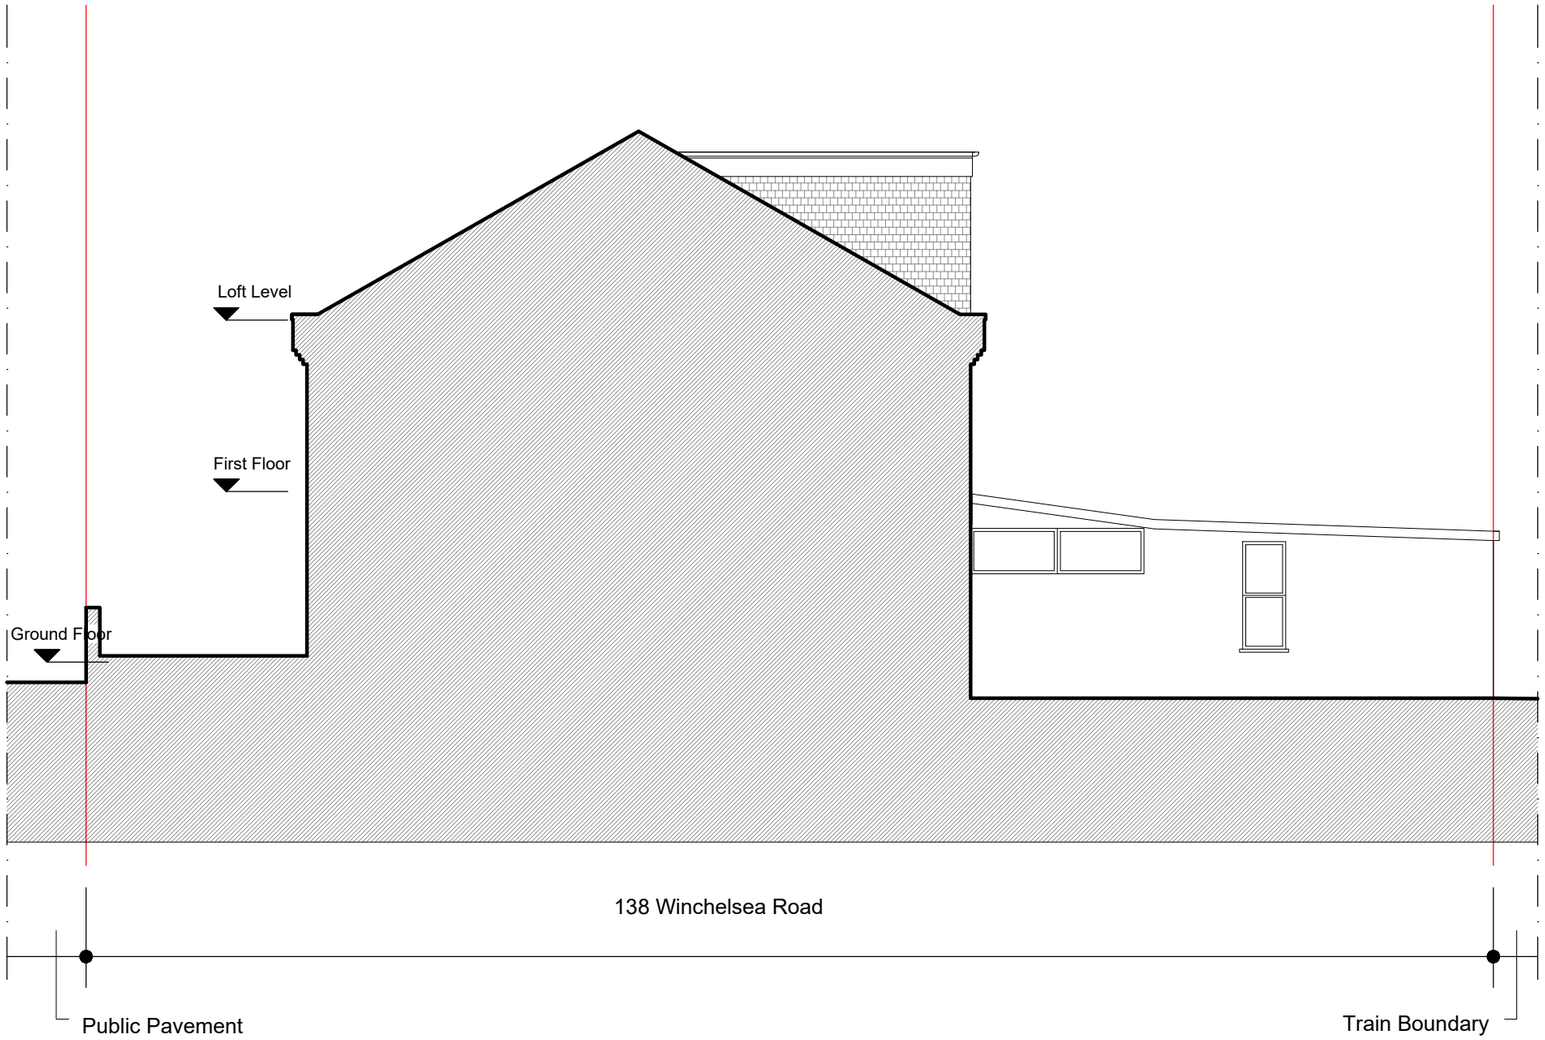


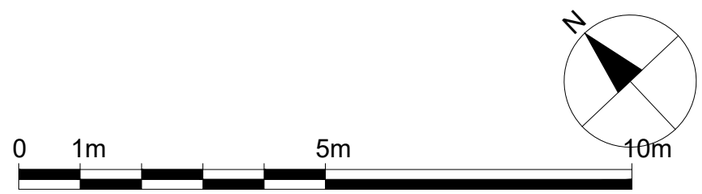


Notes.
Contractors must verify all dimensions at the site before comencing any work.
No constrcution work before Building Control approval and structural engineer confirmation.
Any discrepancies to be reported to Gridline.
All drawings are to be read in conjunction with all relevant drawings and specifications.

**Project No.S**

| REV | DATE | DESCRIPTION | BY | CH |
|---|---|---|---|---|
| | | | | |
| | | | | |

**PROJECT TITLE**
138 Winchelsea Road
London
N17 6XQ

**DATE** July 2022
**Project No.** 5923

**DRAWING TITLE**
Existing - Side Elevation 2

**CLIENT**
Mrs B Sinclair

**DRAWING No.** EX-E003
**SCALE @ A3** 1:100
**Drawn by:** Chaya

PLANNING SERVICES
Unit 9b,The High Cross Centre, Fountayne Rd, N154BE
TEL: 020 8802 3480
www.samplanning.co.uk

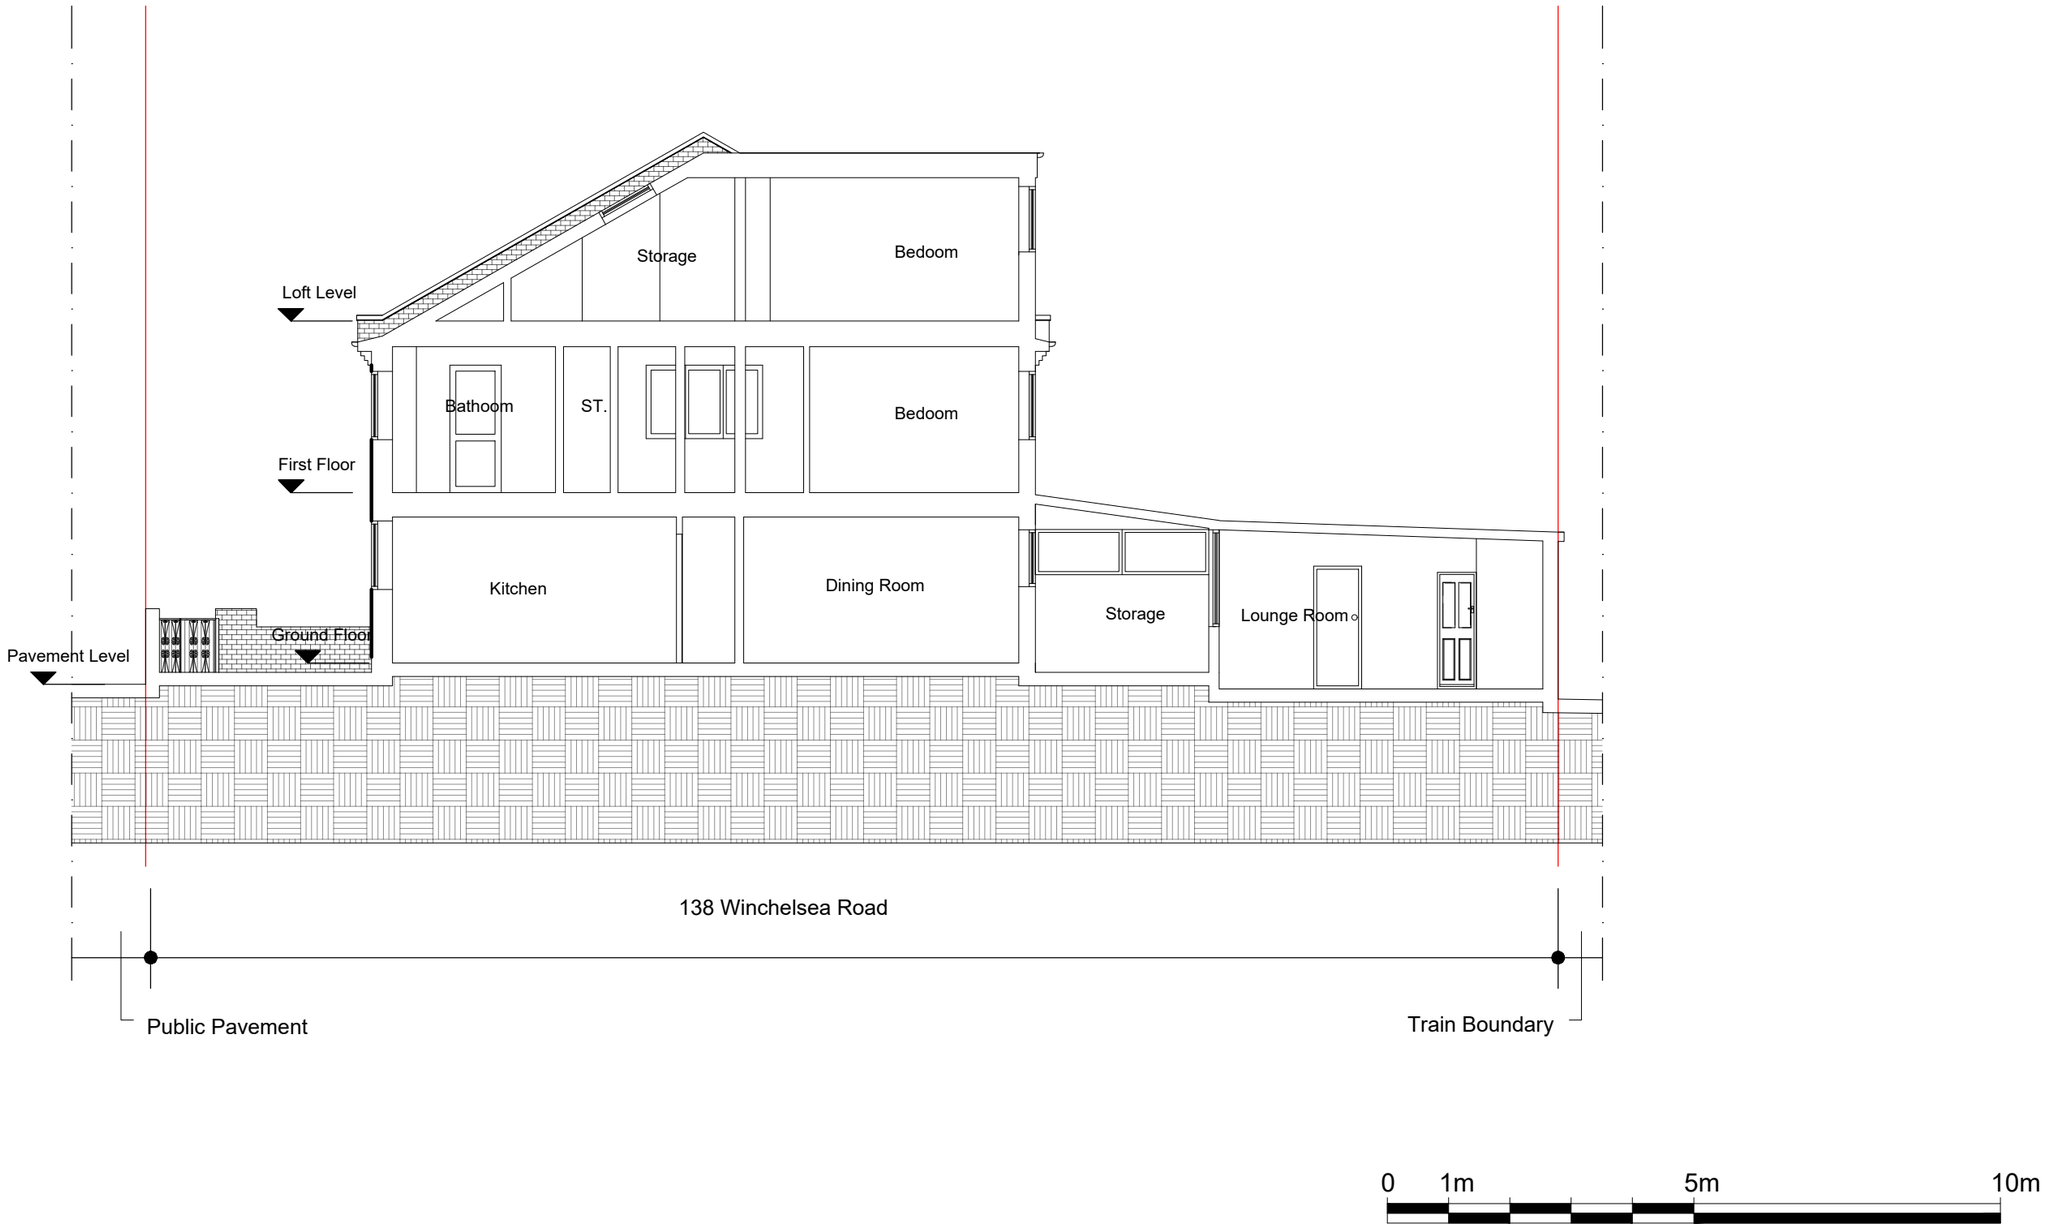


Notes.
Contractors must verify all dimensions at the site before comencing any work.
No constrcution work before Building Control approval and structural engineer confirmation.
Any discrepancies to be reported to Gridline.
All drawings are to be read in conjunction with all relevant drawings and specifications.

**Project No.S**

| REV | DATE | DESCRIPTION | BY | CH |
|---|---|---|---|---|
| | | | | |
| | | | | |

**PROJECT TITLE**
138 Winchelsea Road
London
N17 6XQ

**DRAWING TITLE**
Existing - Section AA'

**CLIENT**
Mrs B Sinclair

| DATE | Project No. | DRAWING No. | SCALE @ A3 | Drawn by: |
|---|---|---|---|---|
| July 2022 | 5923 | EX-S001 | 1:100 | Chaya |

PLANNING SERVICES
Unit 9b,The High Cross Centre, Fountayne Rd, N154BE
TEL: 020 8802 3480
www.samplanning.co.uk