



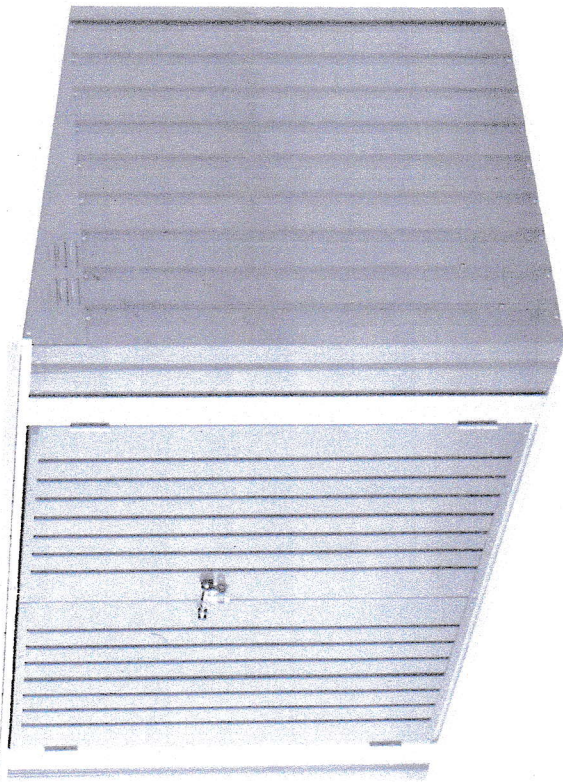


2 bike store unit, lockable 1050d. 21m.w
x 1.3m.h.



covered bin store
800d. 2m.l. 1190h.

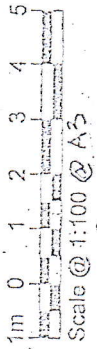

3no. cycle storage
units for 6m. cycle.

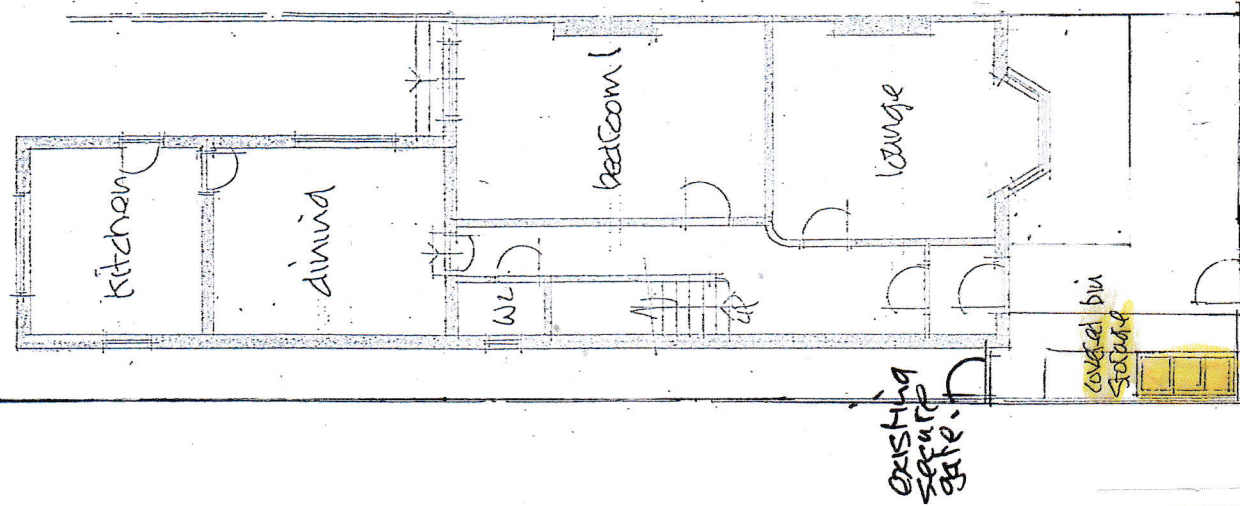

notes:	
1. no external changes.	
revisions:	
A. jan, 24 bin/cycle stores	
B. april 24 added.	
3no. cycle storage added - 3no. total for 6 cycle.	
17 ST. PAULS ROAD N17 0NB	
use as 5 bed. HMO, 44. existing 1 proposed plans:	
scale: 1:100	job: 3451
date: dec-22	
drawn:	dwg. no: 10B
client:	
DAVID BARNARD Town Planning Consultant + Building Designer 4 Barber Close, London, N21 1BE Tel: 020 8245 1583	