


| FOR INFORMATION |    |         |      |
|-----------------|----|---------|------|
| Rev             | Ch | Details | Date |
|                 |    |         |      |
|                 |    |         |      |
|                 |    |         |      |

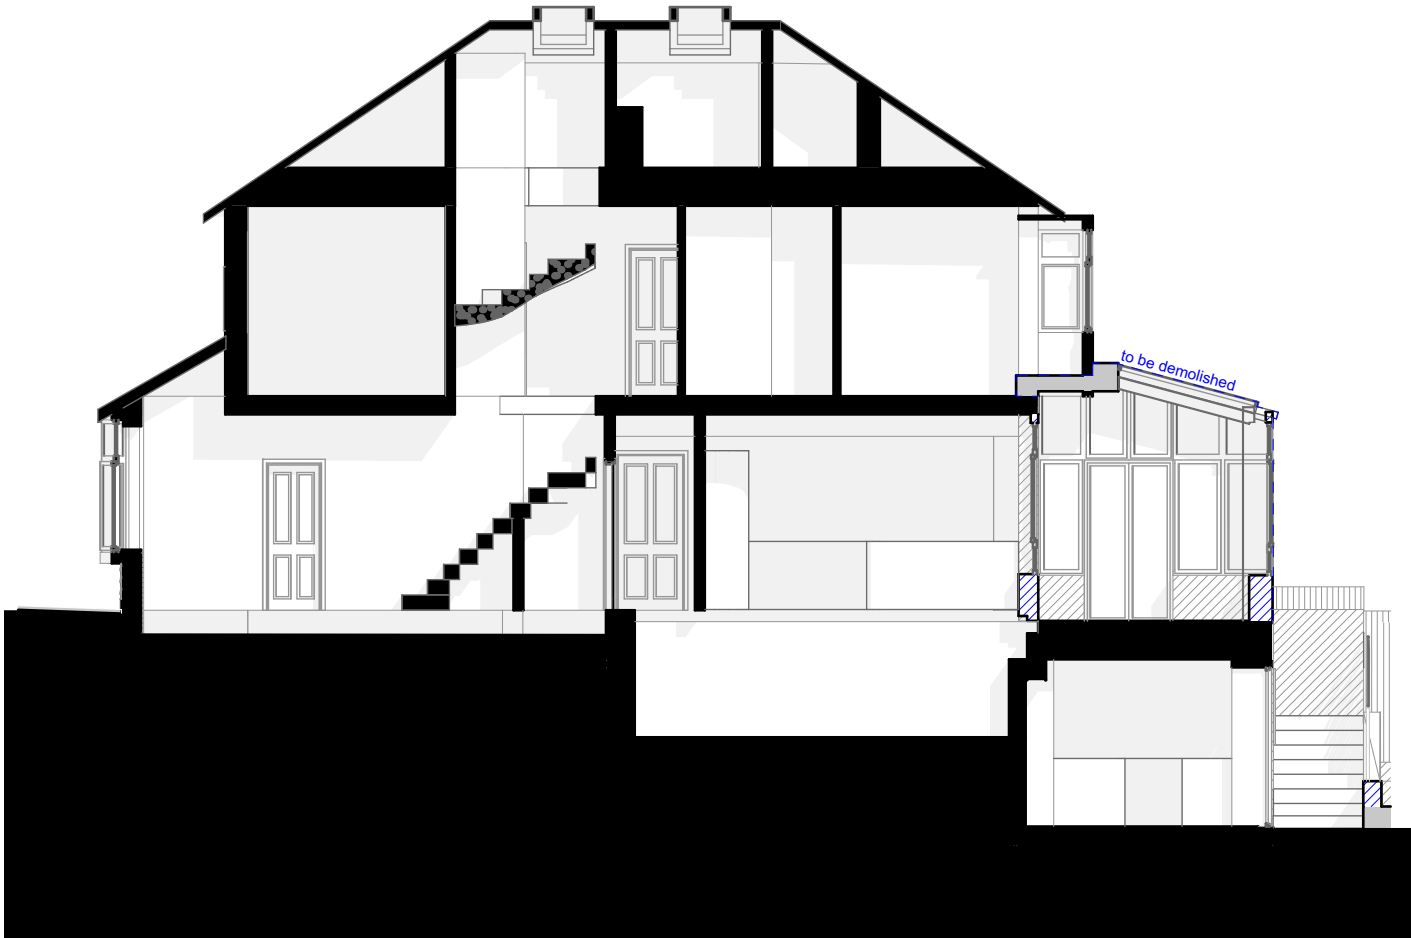

01 Proposed Section A-A 1:100

02 Proposed Section B-B 1:100



Project Name:  
**9 Pages Hill**

Client:  
**Sarah Tiley Hill**

Site Location:  
**9 Pages Hill N10 1PX**

Drawing not to be used other than the purpose for which it was prepared. It's supplied without liability for errors or omissions. Do not scale from the drawing. All dimensions are to be checked on site. This drawing is to be read in conjunction with all other drawings. Notes on this drawing will apply to all other drawings where a similar position exists.

Scale @ A2  
**1:100**


Project No.  
**#PIn**

Drawing Name  
**Building Section**

Drawing Number  
**EX-A3.01**

Rev

| FOR INFORMATION |    |         |      |
|-----------------|----|---------|------|
| Rev             | Ch | Details | Date |
|                 |    |         |      |

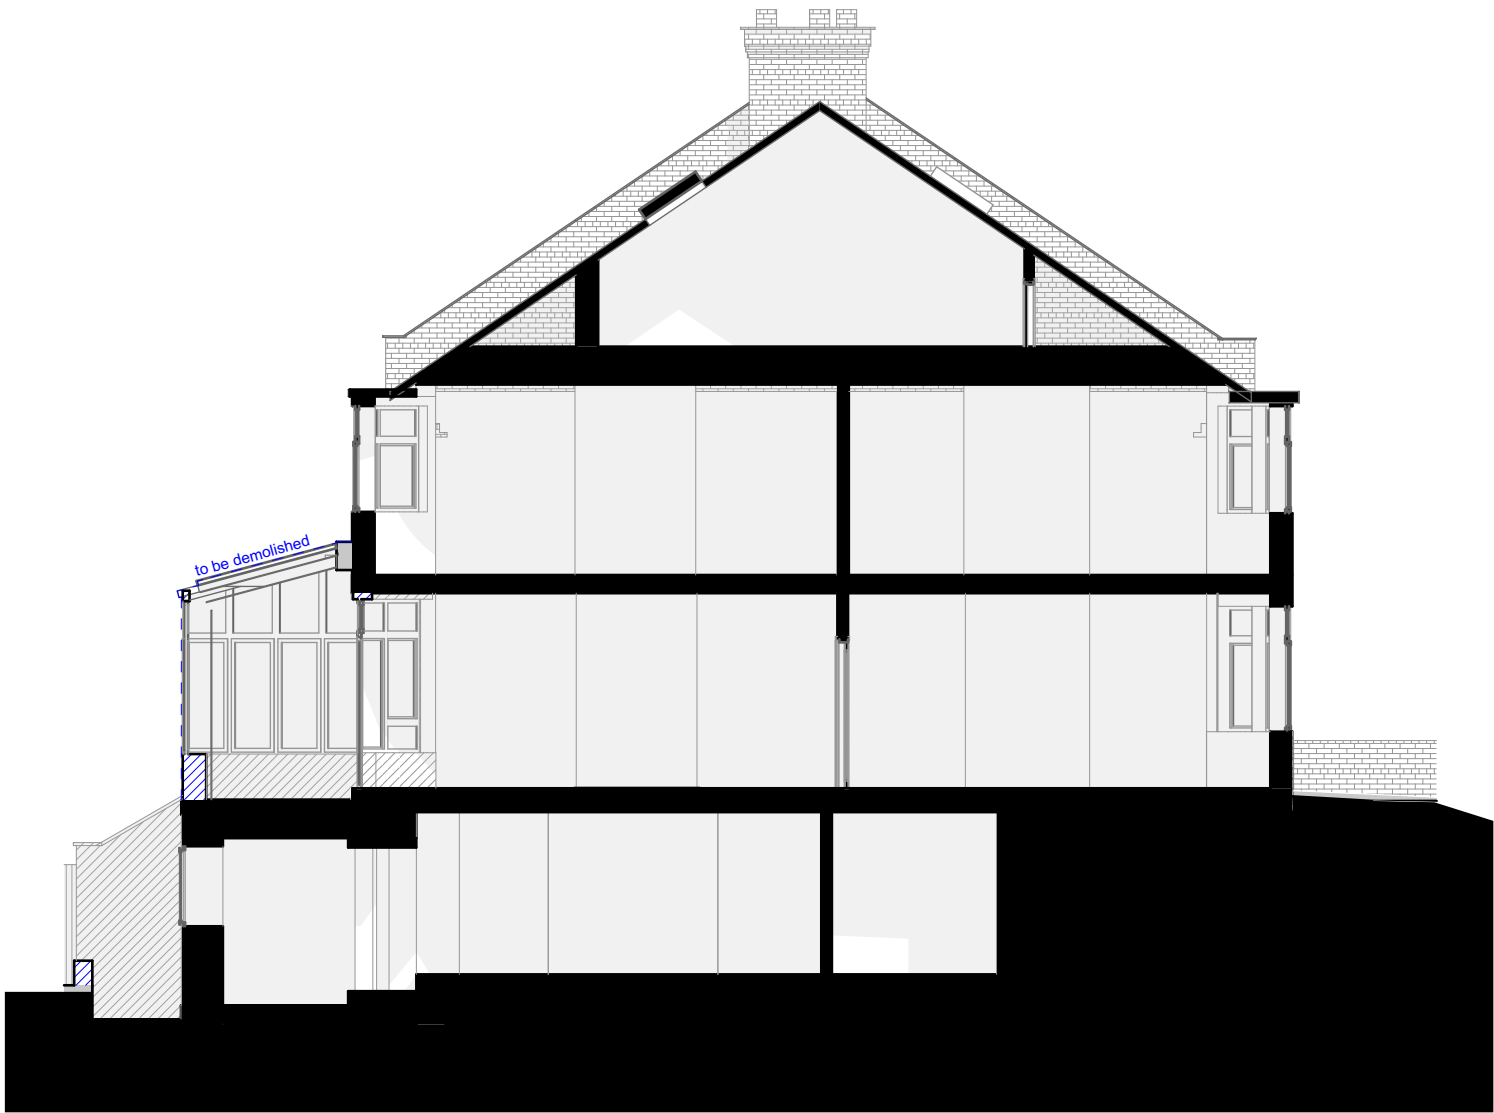

01

Proposed Section C-C

1:100



Project Name:  
**9 Pages Hill**

Client:  
**Sarah Tiley Hill**

Site Location:  
**9 Pages Hill N10 1PX**

Drawing not to be used other than the purpose for which it was prepared. It's supplied without liability for errors or omissions. Do not scale from the drawing. All dimensions are to be checked on site. This drawing is to be read in conjunction with all other drawings. Notes on this drawing will apply to all other drawings where a similar position exists.

|                                         |                            |
|-----------------------------------------|----------------------------|
| Scale @ A2<br><b>1:100</b>              | Project No.<br><b>#PIn</b> |
| Drawing Name<br><b>Building Section</b> |                            |
| Drawing Number<br><b>EX-A3.02</b>       | Rev                        |