


DO NOT SCALE. IF IN DOUBT ASK. ALL DIMENSIONS IN METRES UNLESS OTHERWISE STATED.

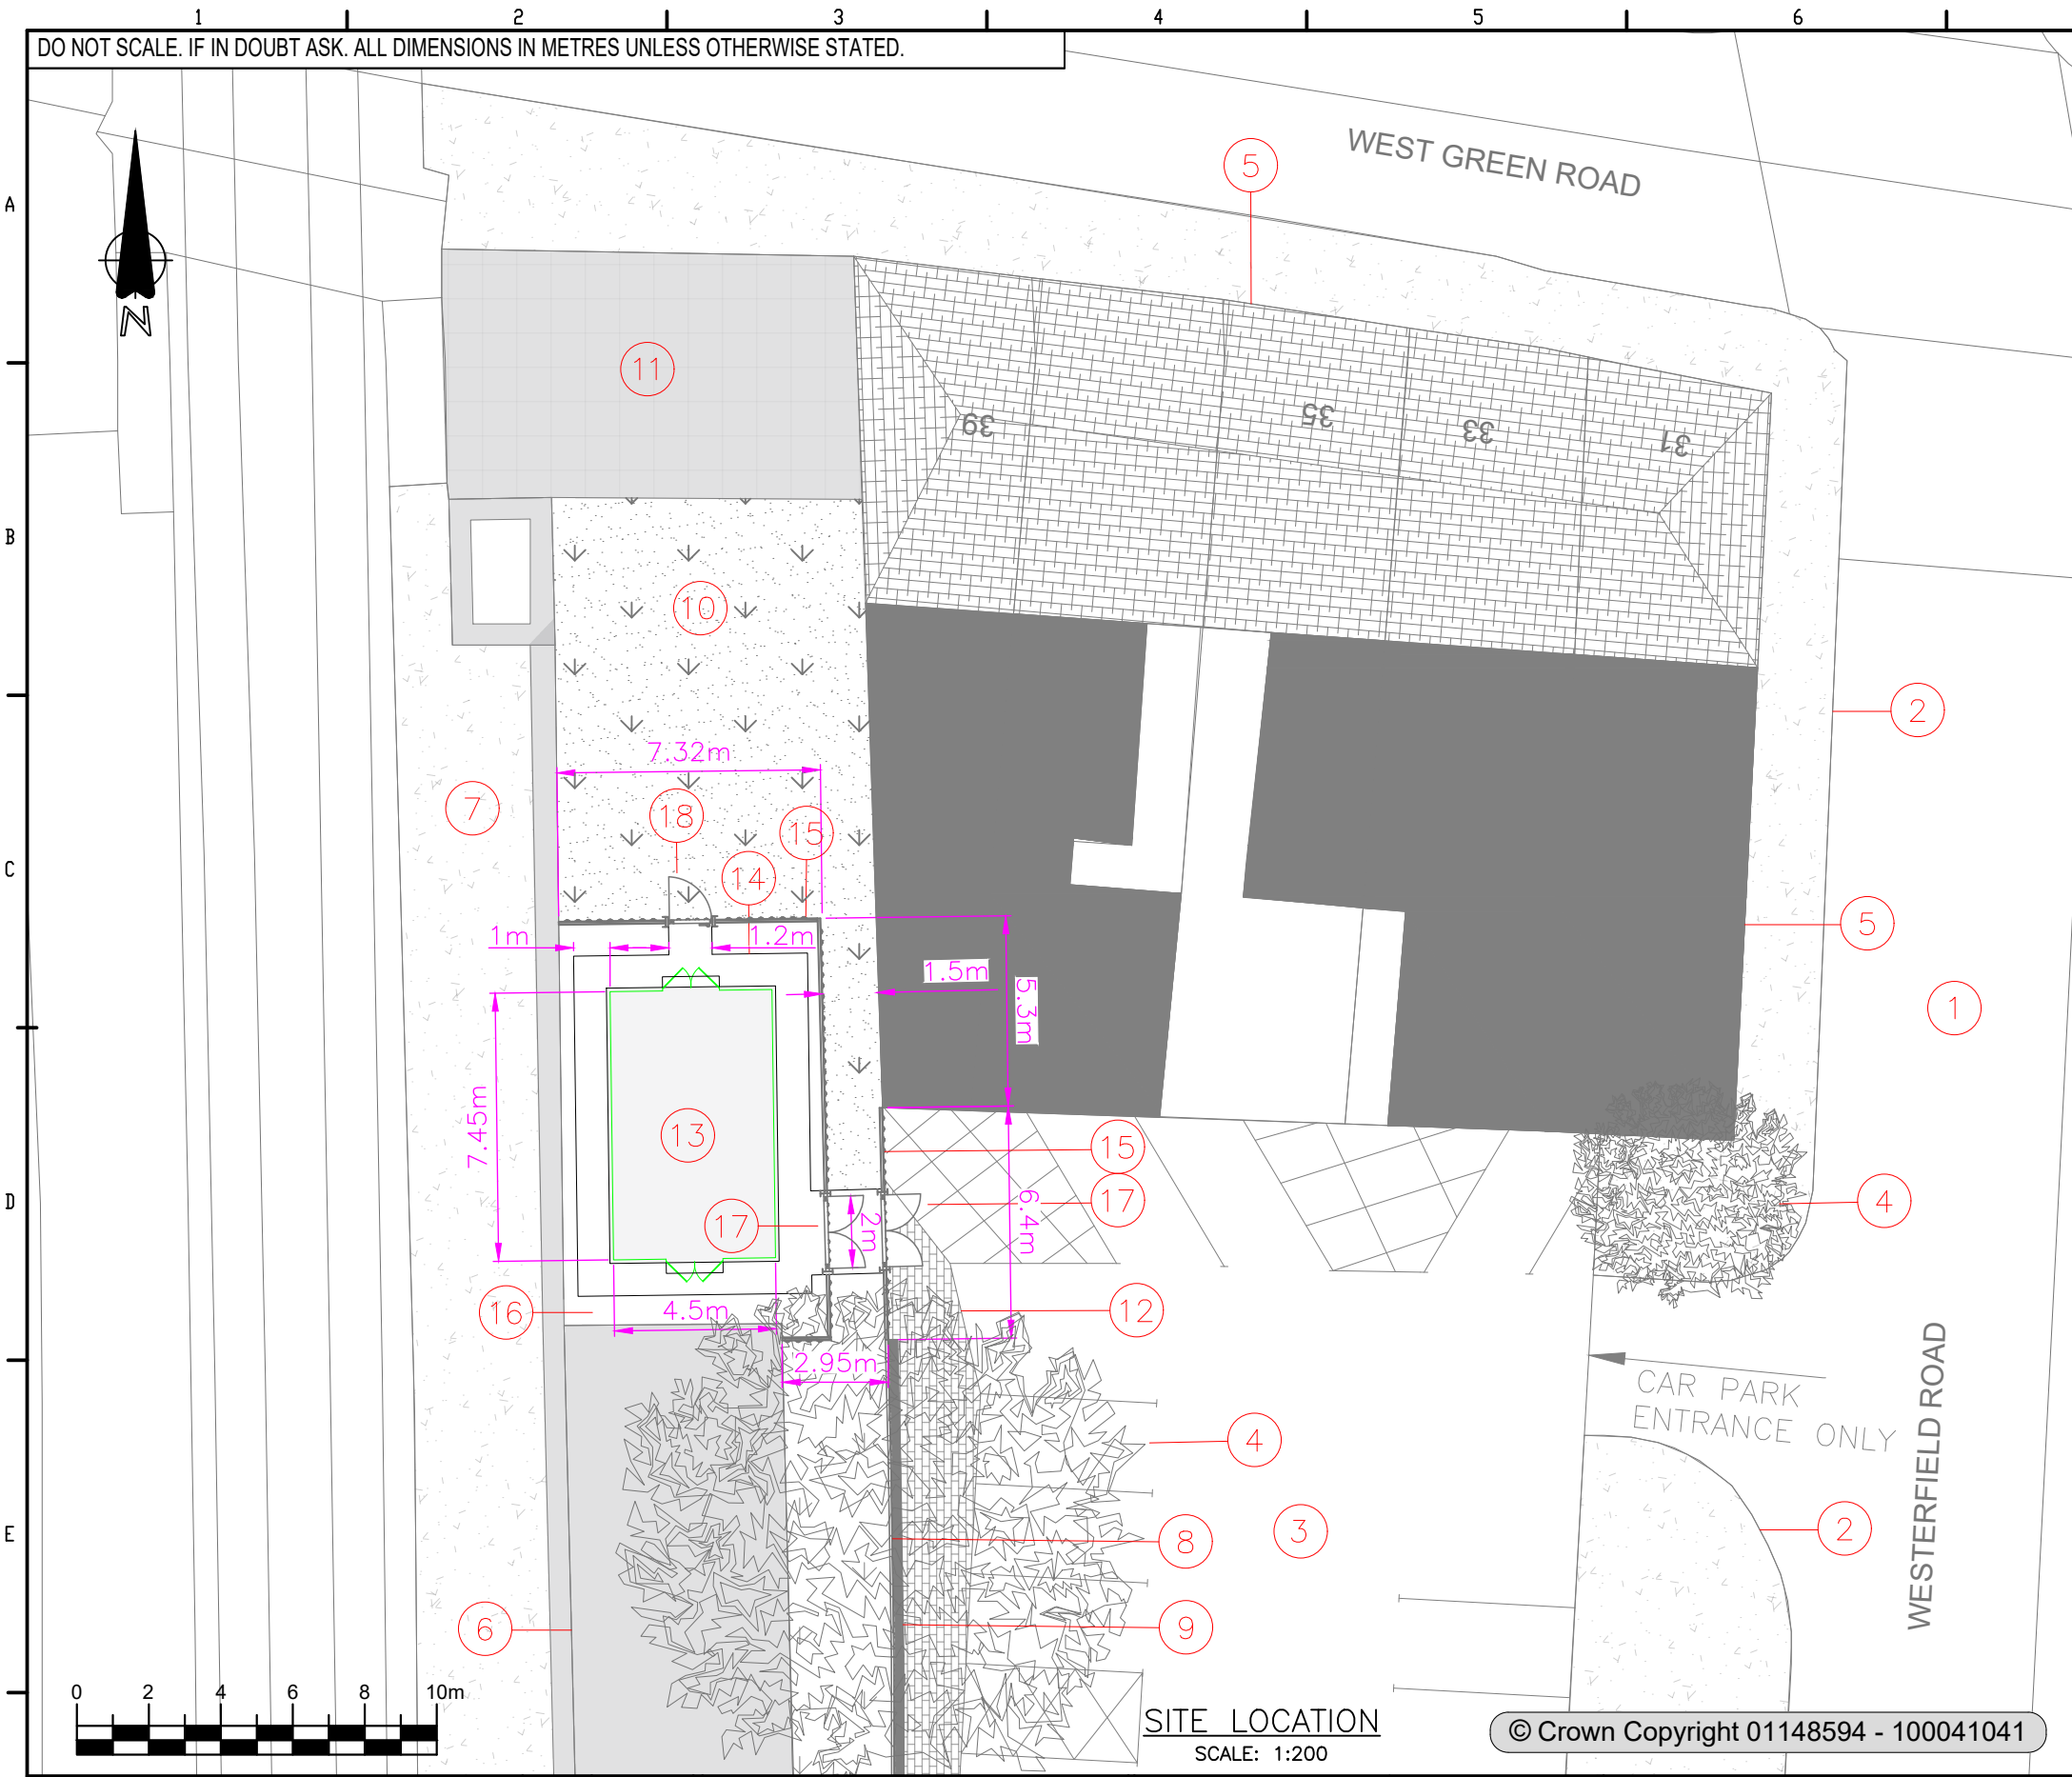

LEGEND		
No.	TITLE	REF
1	WESTERFIELD PUBLIC ROAD	-
2	PUBLIC FOOTPATH	-
3	WESTERFIELD CAR PARK	-
4	TREE	-
5	OCCUPIED HOUSES	-
6	SEVEN SISTERS RAILWAYS ARCH	-
7	SEVEN SISTERS RAILWAY PLATFORM	-
8	EXISTING PALISADE SECURITY FENCING	-
9	EXISTING CONCRETE FENCING	-
10	SOIL/WEEDS	-
11	TILED AREA	-
12	CAR PARK FOOTPATH	-
13	MP/LP GAS GOVERNOR KIOSK AND CONCRETE BASE	-
14	CONCRETE FOOTPATH FOR MP/LP GAS GOVERNOR	-
15	NEW GREY PALISADE SECURITY FENCING	-
16	STONE CHIPPINGS	-
17	2m WIDE DOUBLE LEAF PERSONNEL PALISADE ACCESS GATE	-
18	1.2m WIDE PERSONNEL PALISADE ACCESS GATE	-

PLANNING ISSUE

Site: PROPOSED MP/LP GOVERNOR

Title: PROPOSED BLOCK PLAN		
Orig. Ref: -		
Drg No: 1540.03-DG-0003		Sheet 1 of 1
		Revision 1

 Bridge Street Centre Portlaoise Co. Laois R32 W0CC Ireland	Rev	1
	Date	16/04/24
	Drm by	OY
	Chk by	JB
	Apr by	IM

Description PLANNING ISSUE	
-------------------------------	--

CADENT GAS LTD
Brick Kiln Street
Hinckley
Leicestershire
LE10 0NA
(01455) 251111


Scale (@ A3)
1:200


Project Title: BROAD LANE GOVERNOR INSTALLATION		
Drawn By	O.YASSIN	28/02/24
Checked by	J.BATES	28/02/24
Approved By	I.MURPHY	28/02/24