


DO NOT SCALE. IF IN DOUBT ASK. ALL DIMENSIONS IN METRES UNLESS OTHERWISE STATED.

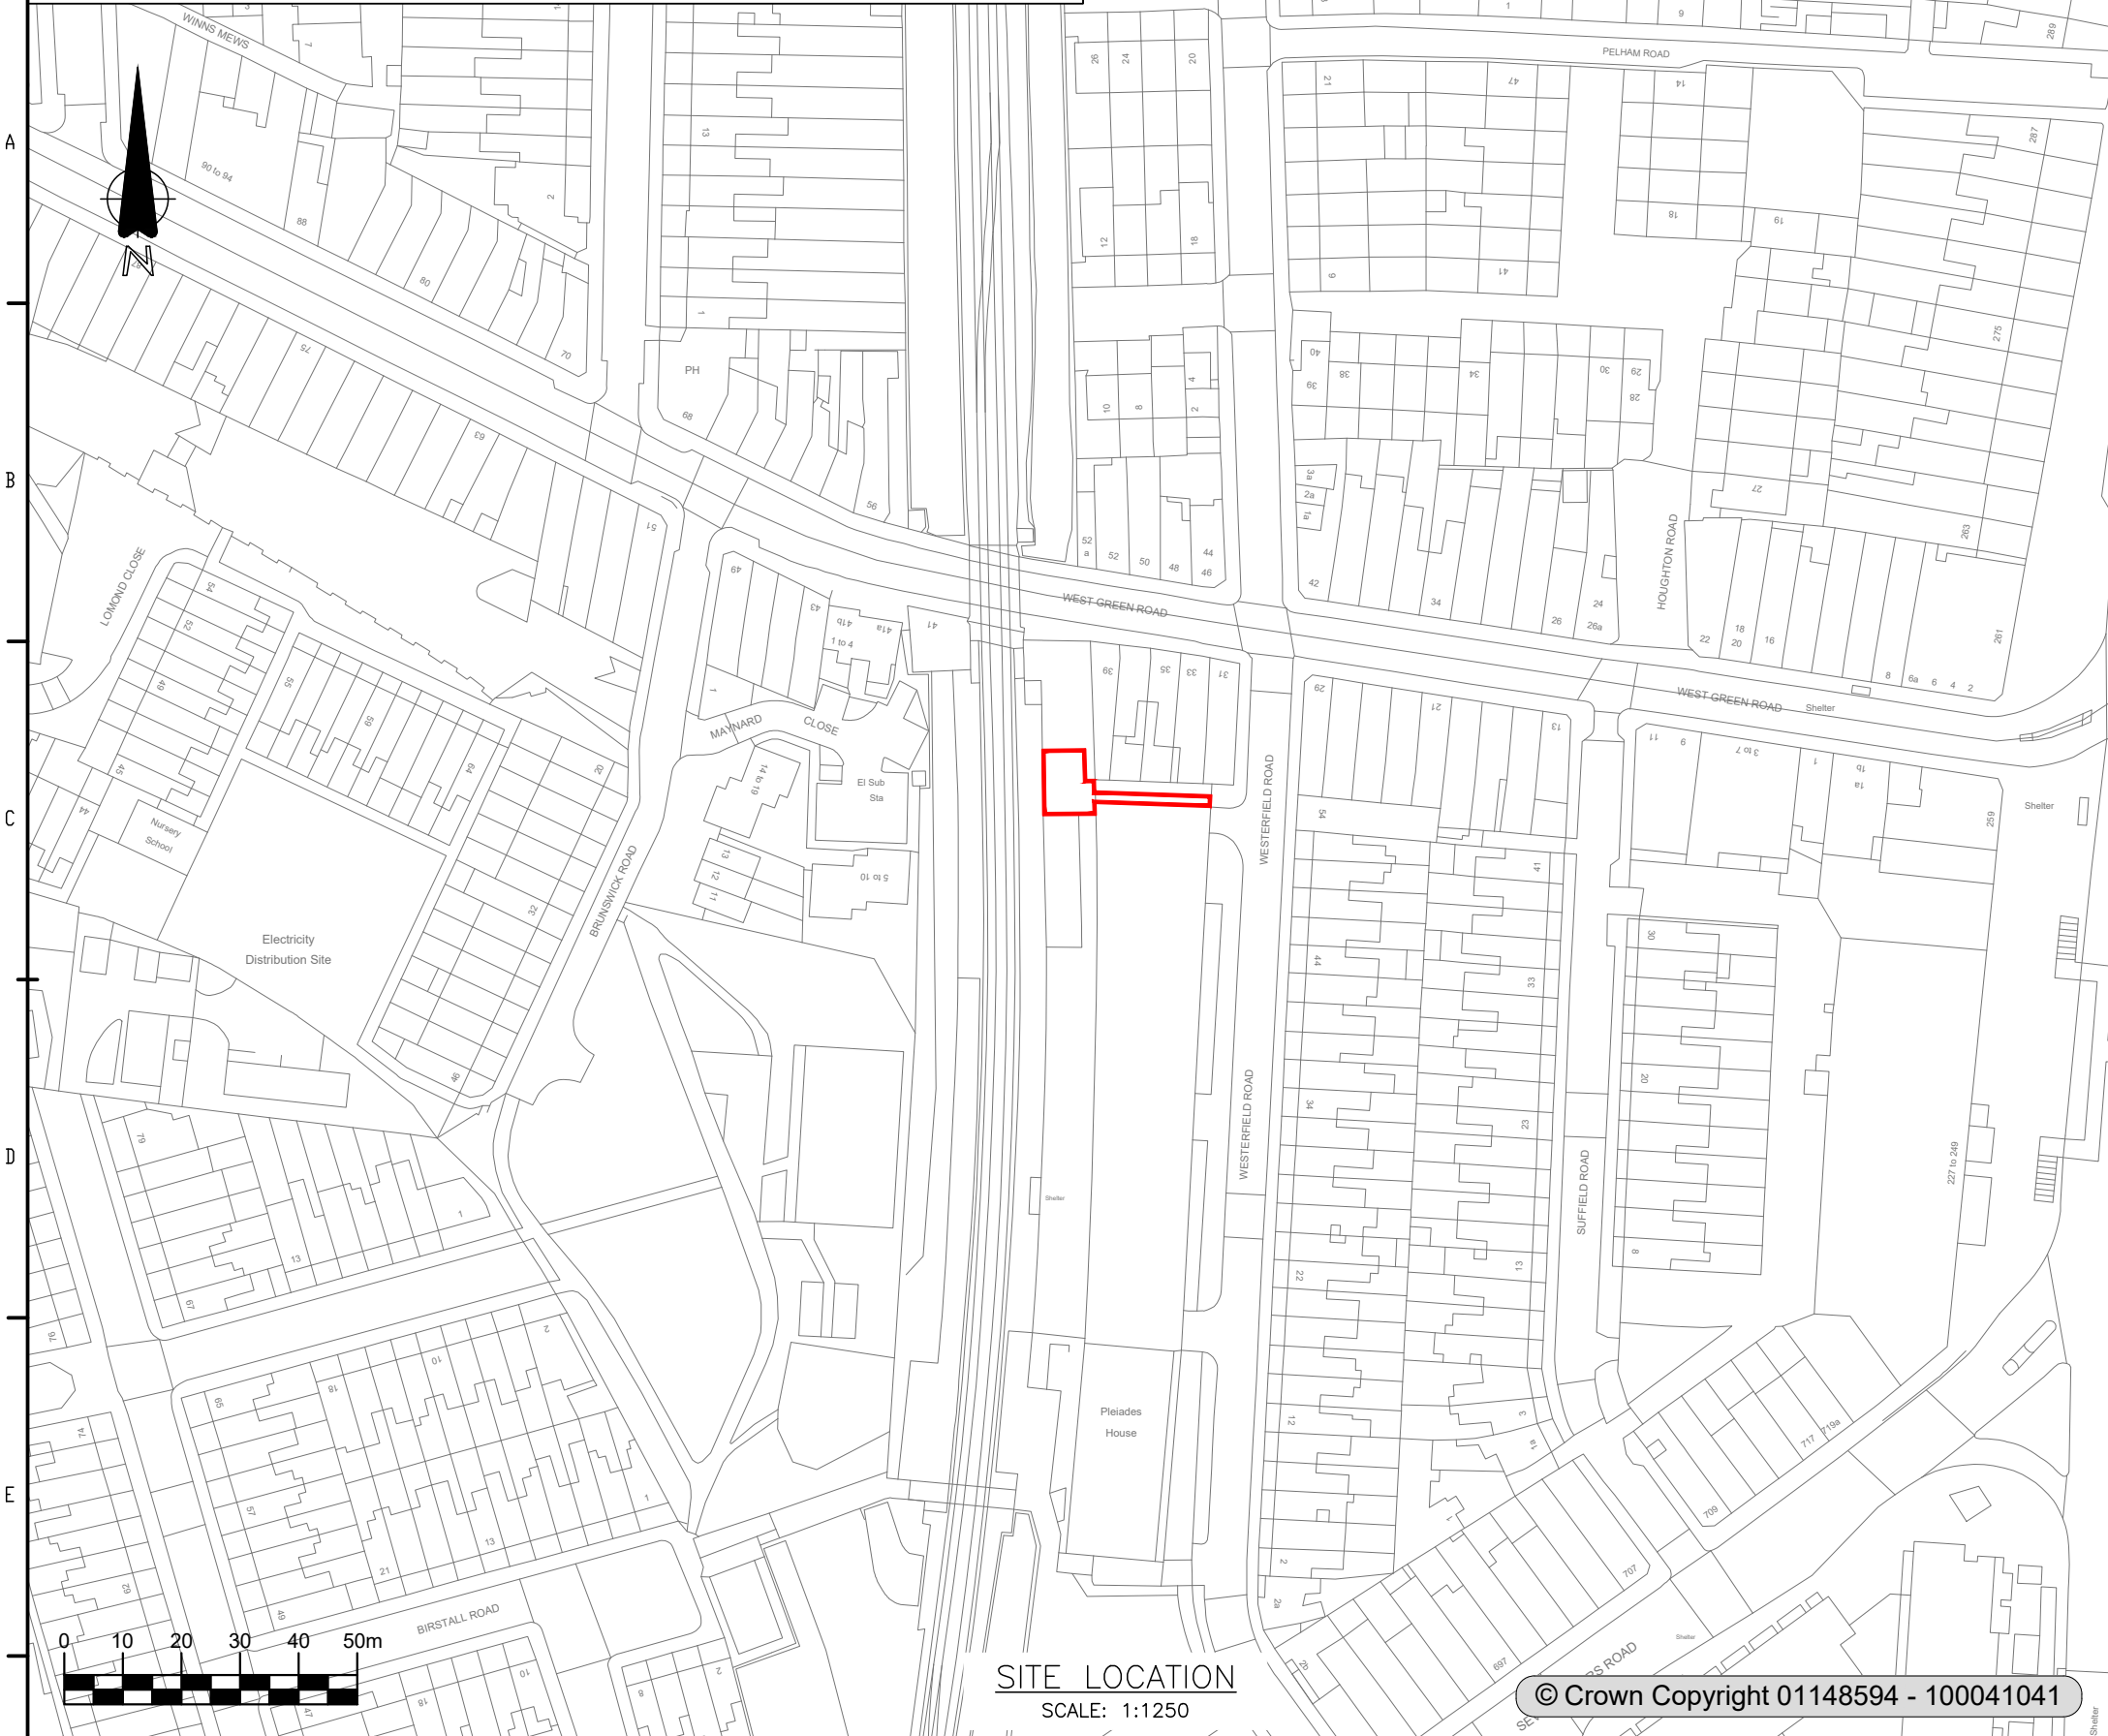

LEGEND

- SITE BOUNDARY
- LANDS UNDER CONTROL OF APPLICANT OUTLINED IN BLUE:

OS MAP REFERENCE: TQ38 NW
GRID REFERENCE: 533502.345, 188976.015
(British National Grid – OSGB1936)

SITE AREA: 131.5m²

PLANNING ISSUE

Site: PROPOSED MP/LP GOVERNOR

Title: SITE LOCATION MAP		
Orig. Ref: -		
Drg No: 1540.03-DG-0001		Sheet 1 of 1
		Revision 1

SITE LOCATION
SCALE: 1:1250

© Crown Copyright 01148594 - 100041041




Bridge Street Centre
Portlaoise
Co. Laois
R32 W0CC
Ireland

Rev	1
Date	16/04/24
Drm by	OY
Chk by	JB
Apr by	IM

Description
PLANNING ISSUE

CADENT GAS LTD
Brick Kiln Street
Hinckley
Leicestershire
LE10 0NA
(01455) 251111

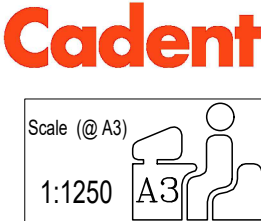

Project Title:
BROAD LANE
GOVERNOR INSTALLATION

		Date
Drawn By	O.YASSIN	28/02/24
Checked by	J.BATES	28/02/24
Approved By	I.MURPHY	28/02/24