DO NOT SCALE. IF IN DOUBT ASK. ALL DIMENSIONS IN METRES UNLESS OTHERWISE STATED.

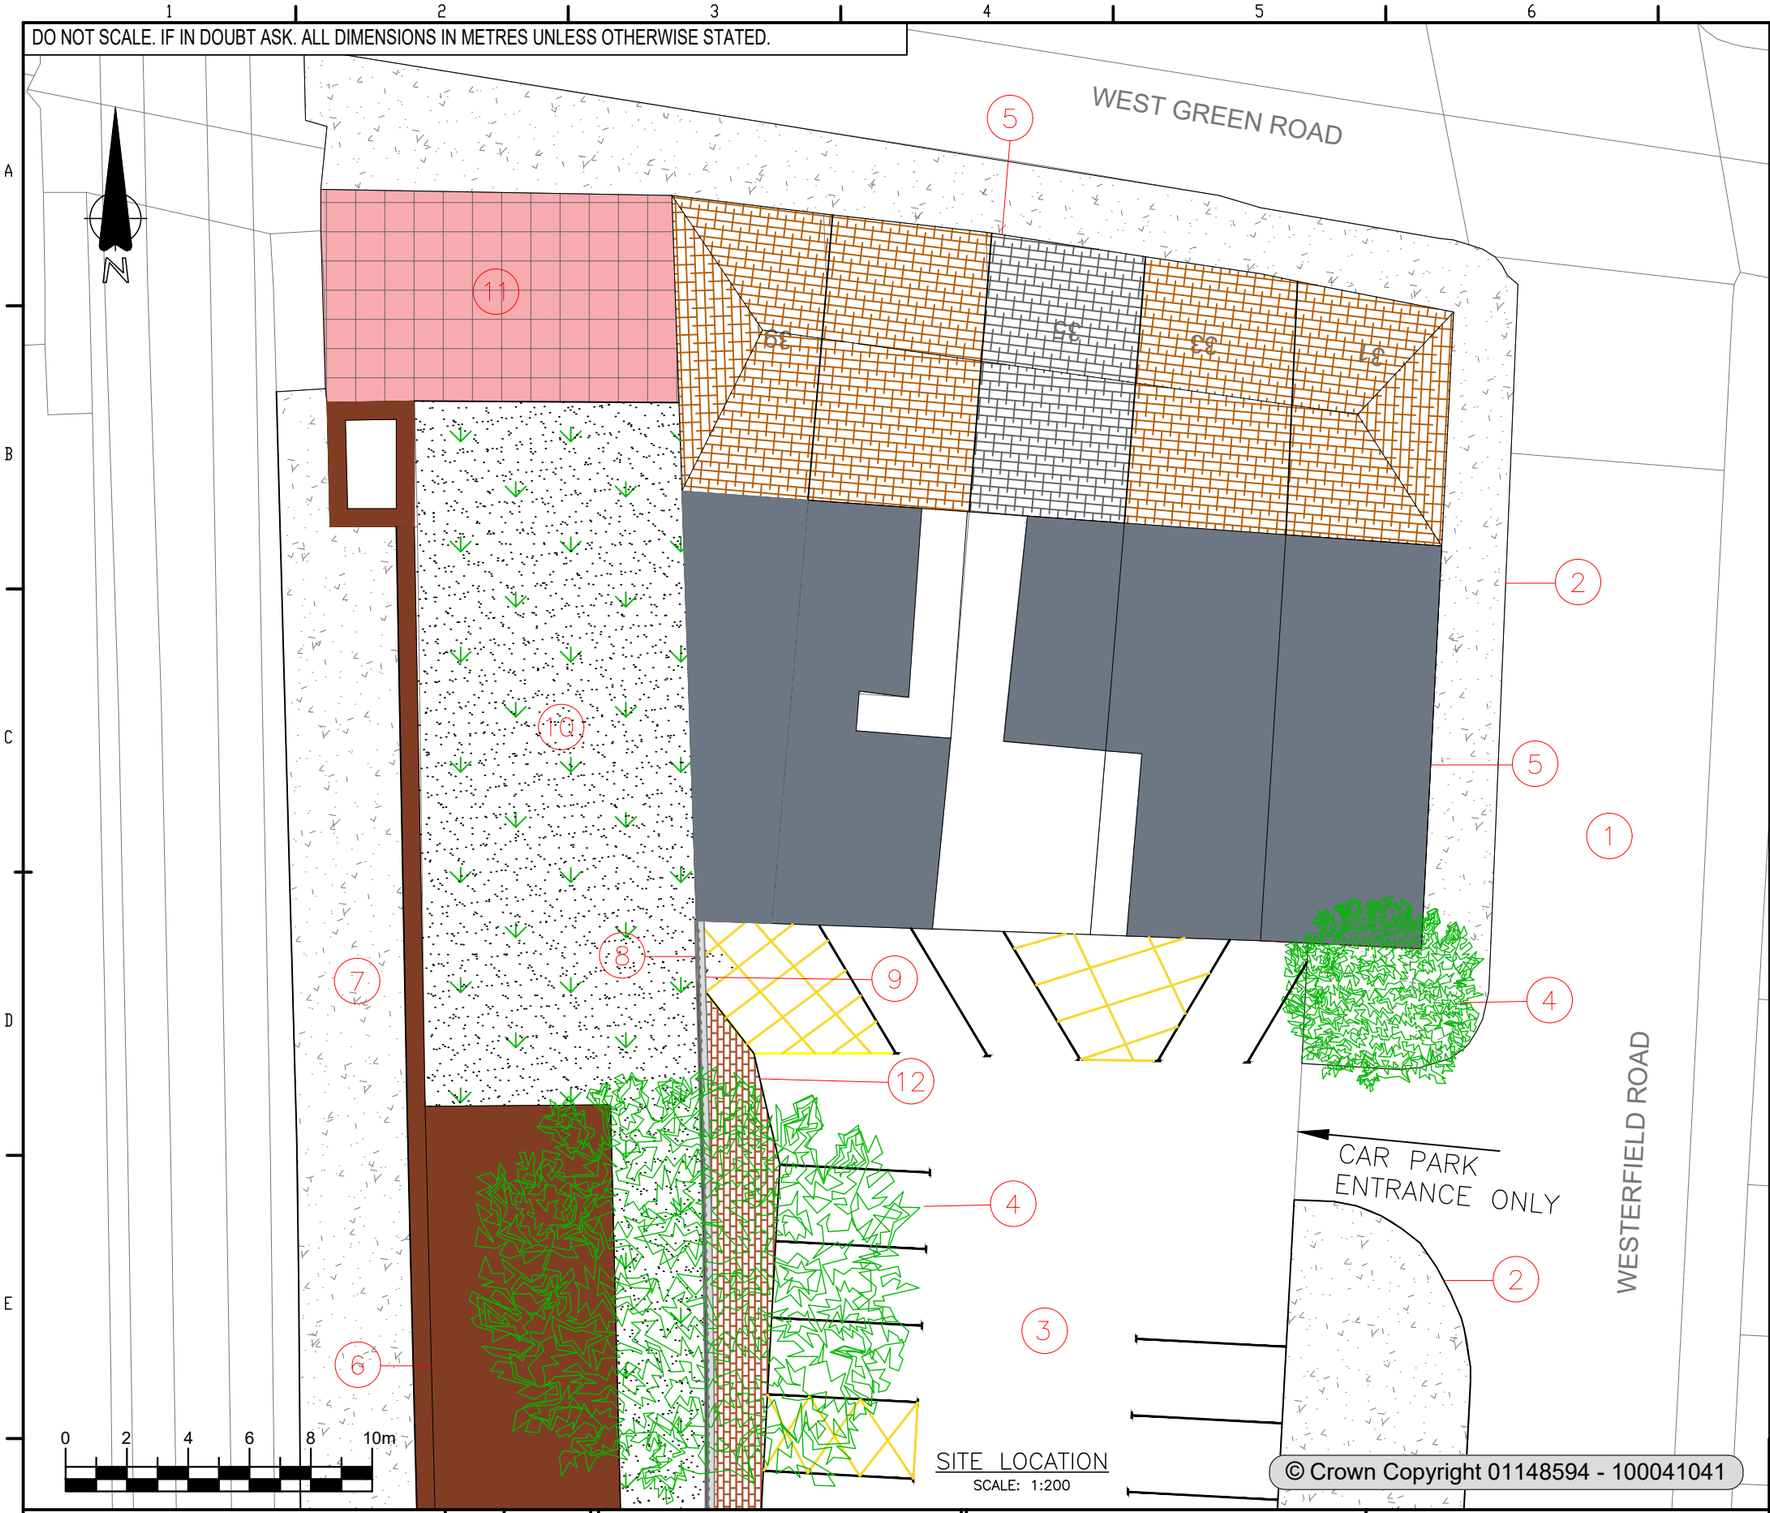

LEGEND

No.	TITLE	REF
1	WESTERFIELD PUBLIC ROAD	–
2	PUBLIC FOOTPATH	–
3	WESTERFIELD CAR PARK	–
4	TREE	–
5	OCCUPIED HOUSES	–
6	SEVEN SISTERS RAILWAY ARCH	–
7	SEVEN SISTERS RAILWAY PLATFORM	–
8	PALISADE SECURITY FENCING	–
9	CONCRETE FENCING	–
10	SOIL/WEEDS	–
11	TILED AREA	–
12	CAR PARK FOOTPATH	–

PLANNING ISSUE

Site: PROPOSED MP/LP GOVERNOR

Fingleton White
Bridge Street Centre
Portlaoise
Co. Laois
R32 W0CC
Ireland

Rev	1
Date	17/04/24
Drn by	OY
Chk by	JB
Apr by	IM

Description: PLANNING ISSUE

CADENT GAS LTD
Brick Kiln Street
Hinckley
Leicestershire
LE10 0NA
(01455) 251111

Cadent

Scale (@ A3) 1:200 A3

Project Title: BROAD LANE GOVERNOR INSTALLATION

		Date
Drawn By	O.YASSIN	28/02/24
Checked by	J.BATES	28/02/24
Approved By	I.MURPHY	28/02/24

Title: EXISTING BLOCK PLAN

Orig. Ref: -

Drg No: 1540.03-DG-0002

Sheet 1 of 1

Revision 1