


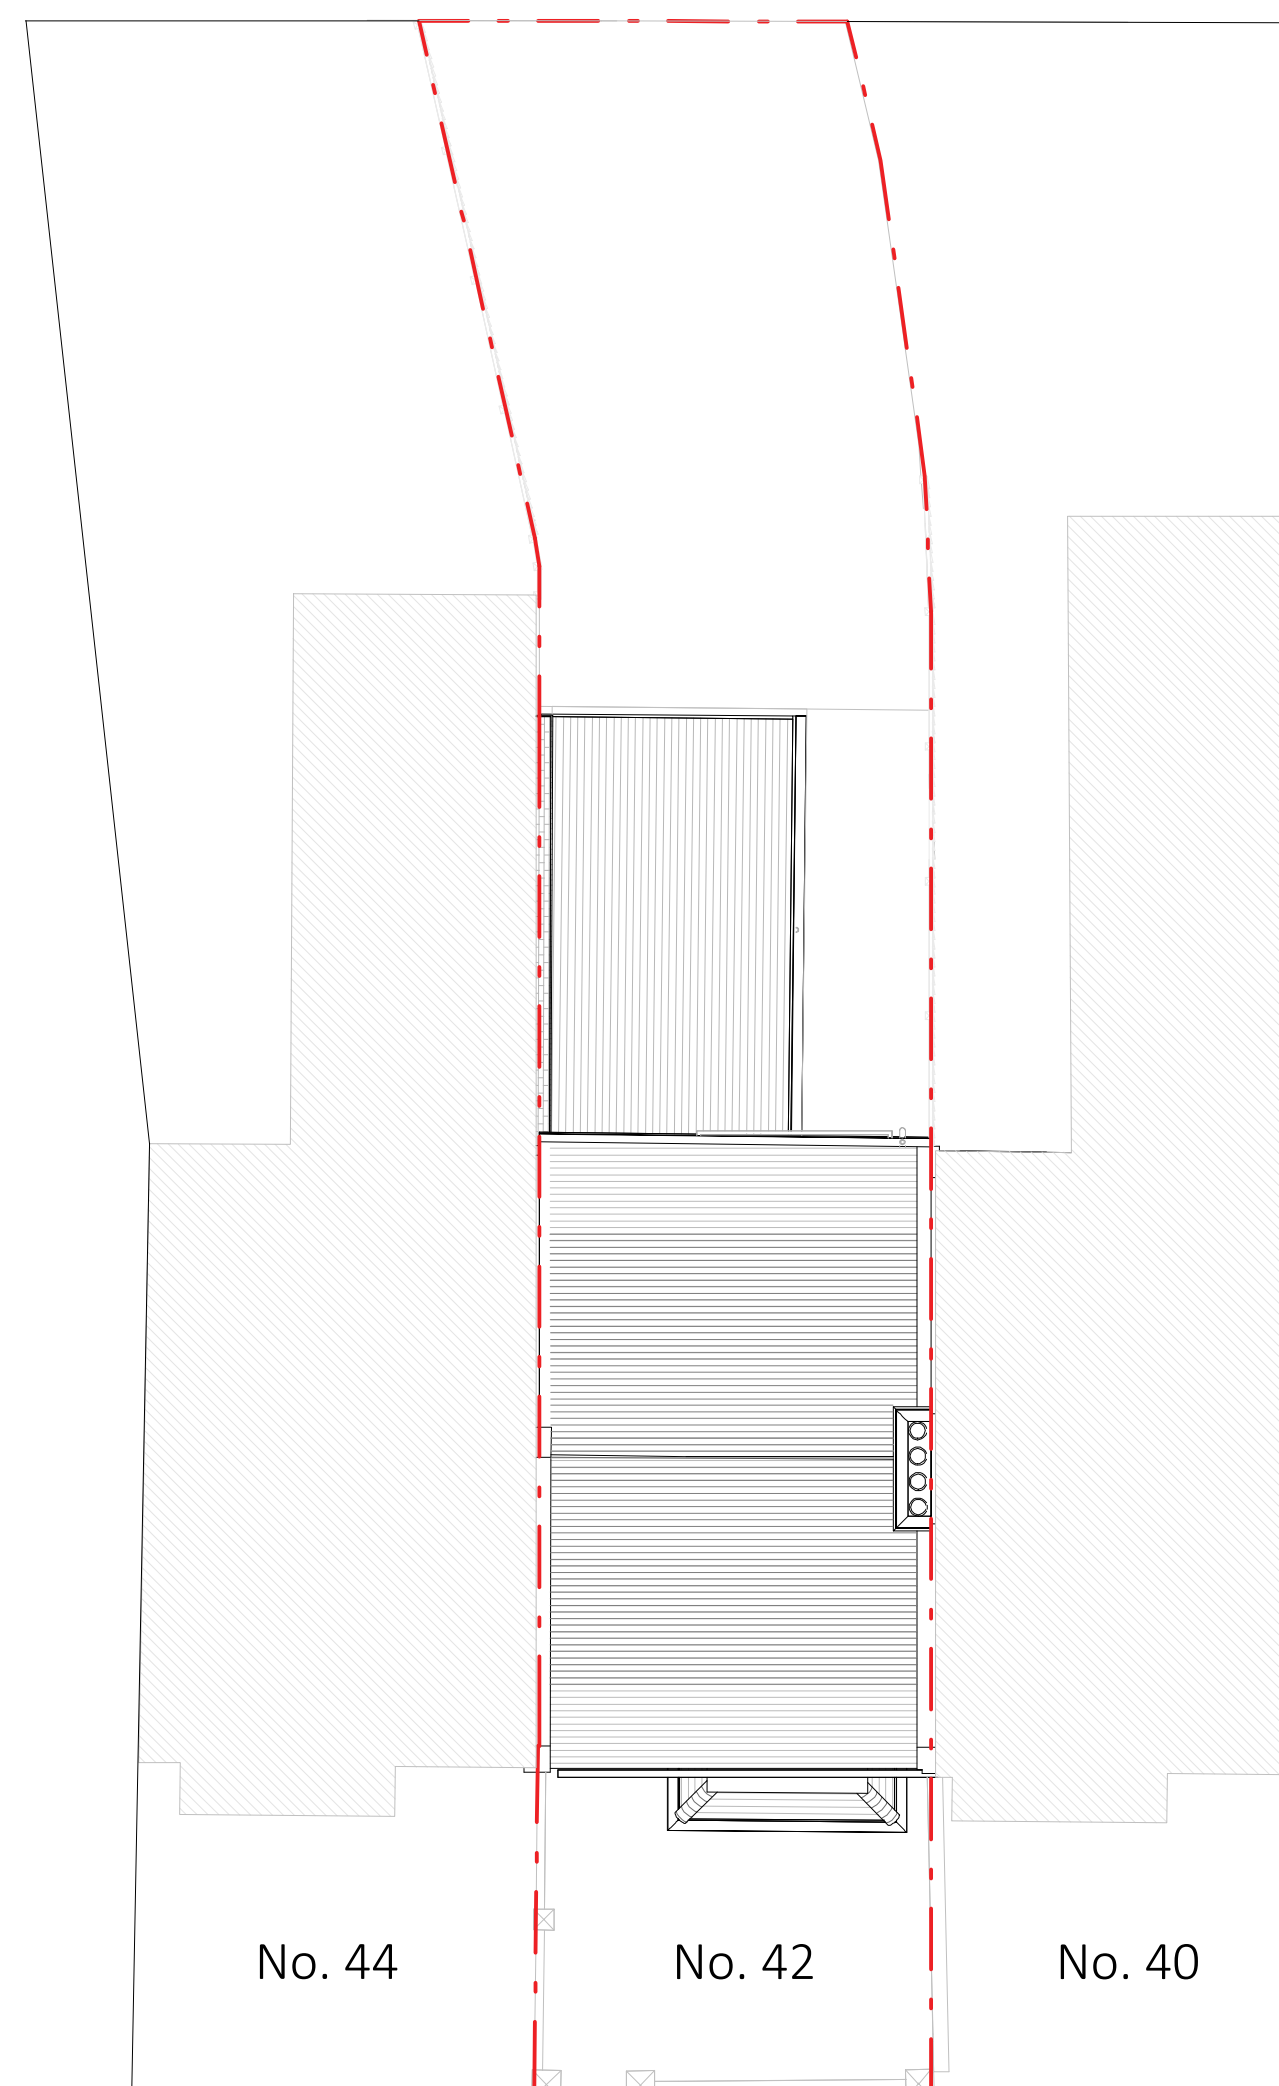

Existing Block Plan
1:200 A3



Proposed Block Plan

1:200 A3

P1	14.04.2024	Issued for Permitted Development						KS	KS	
rev	date	description						revised by	audited by	
stage PLANNING		drawing title EXISTING & PROPOSED Block Plan						suitability code S2		
		CONTRACTORS ARE NOT TO SCALE DIMENSIONS FROM THIS DRAWING								
		client Stanhope Surveyors Ltd						project 42 Lothair Road North London N4 1EW		
		THIS DRAWING IS COPYRIGHT								
scale 1:100@A1 1:200@A3	drawn by KS	audited by KS	job no LOT -	originator DBK	zone ZZ -	level XX -	type DR -	role A -	dwg no 30000	revised by P1