
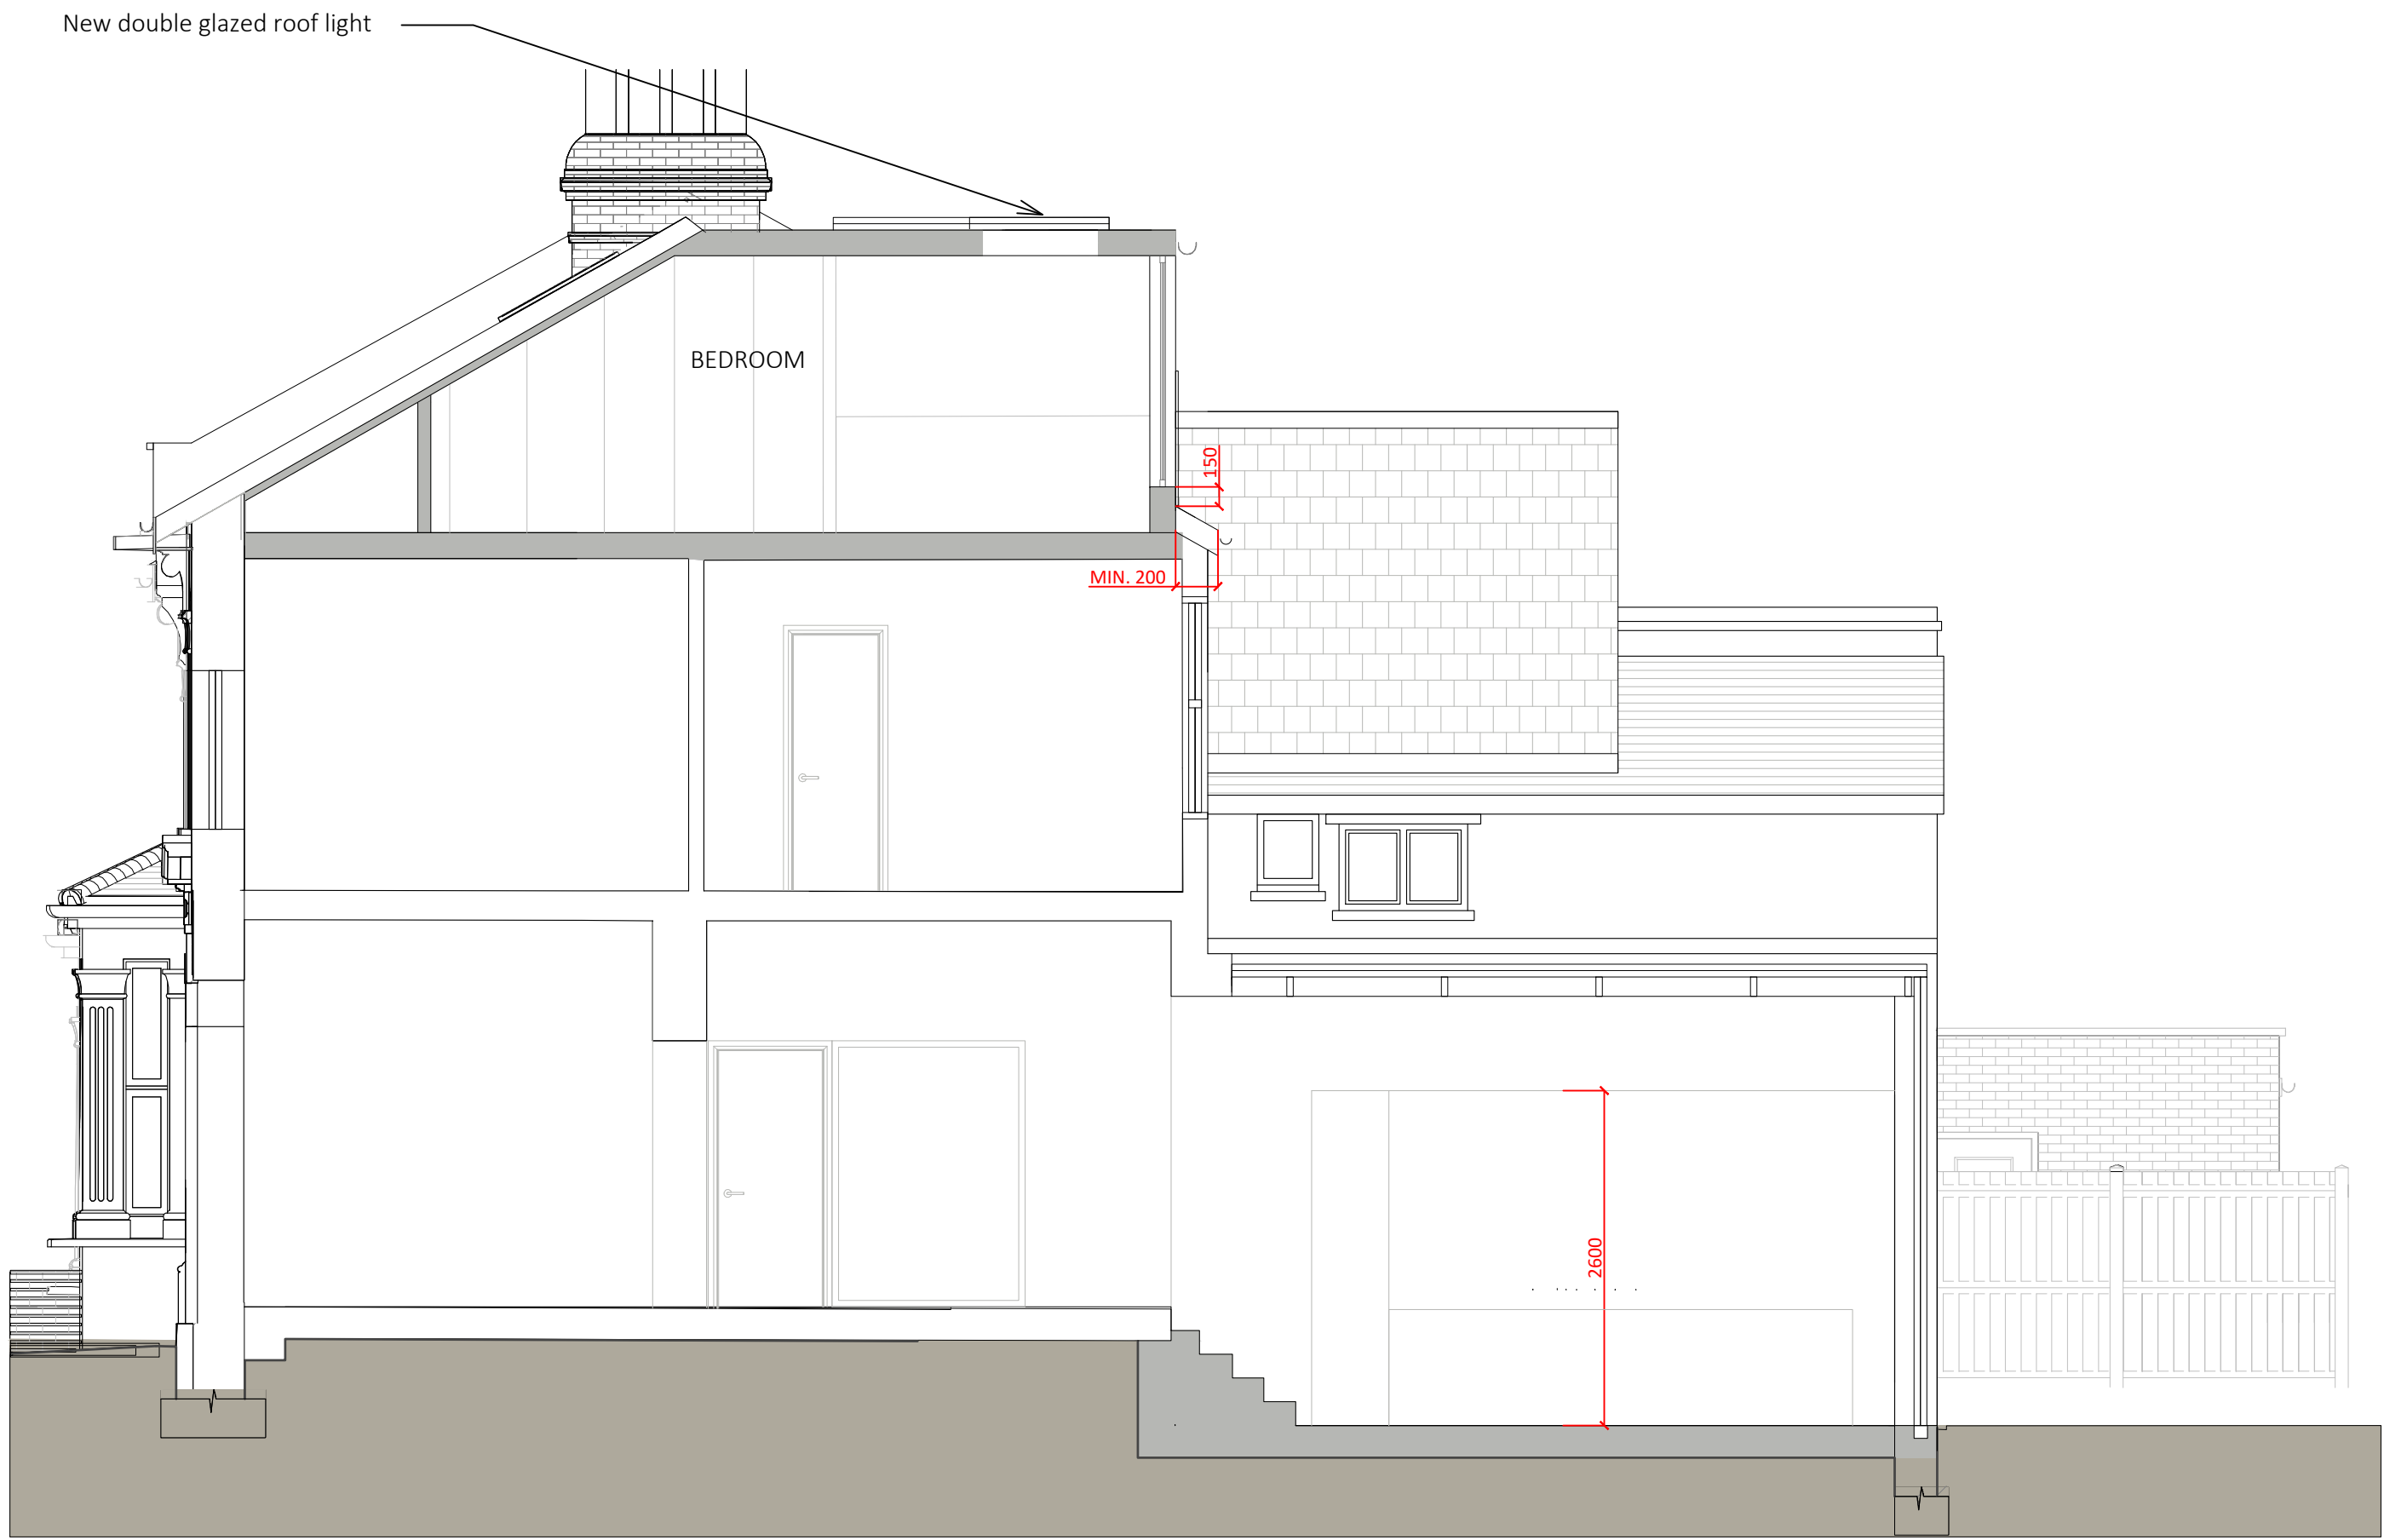


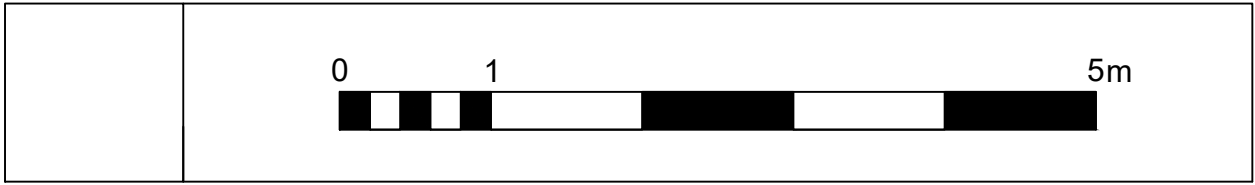

14.04.2024		Issued for Permitted Development				KS		KS								
rev	date	description					revised by		audited by							
stage		drawing title					suitability code									
PLANNING		PROPOSED Section 2					S2									
THIS DRAWING IS COPYRIGHT							CONTRACTORS ARE NOT TO SCALE DIMENSIONS FROM THIS DRAWING									
							client Stanhope Surveyors Ltd					project 42 Lothair Road North London N4 1EW				
scale	drawn by	audited by	job no	originator	zone	level	type	role	dwg no	revision						
1:50@A1 1:100@A3	KS	KS	LOT	DBK	- ZZ	- XX	- DR	- A	- 33002	P1						