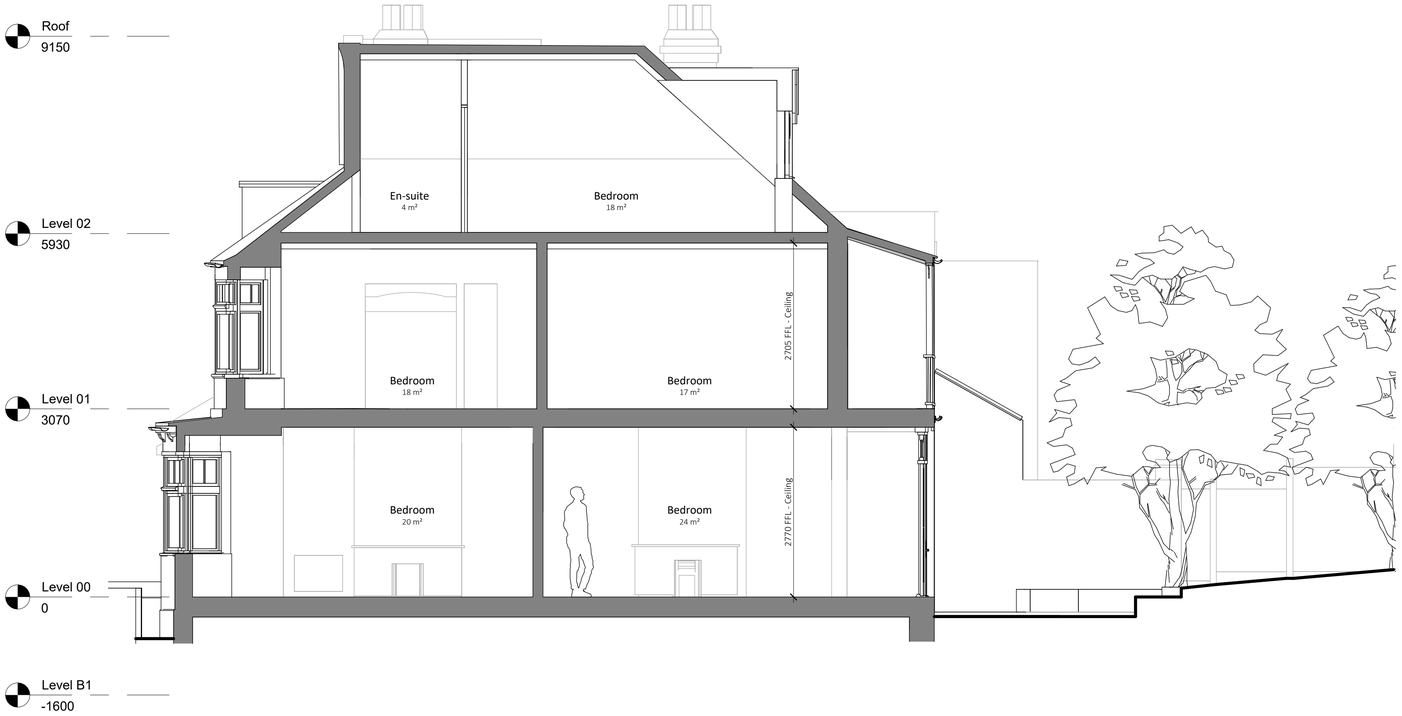

A Proposed Section A-A
1 : 50

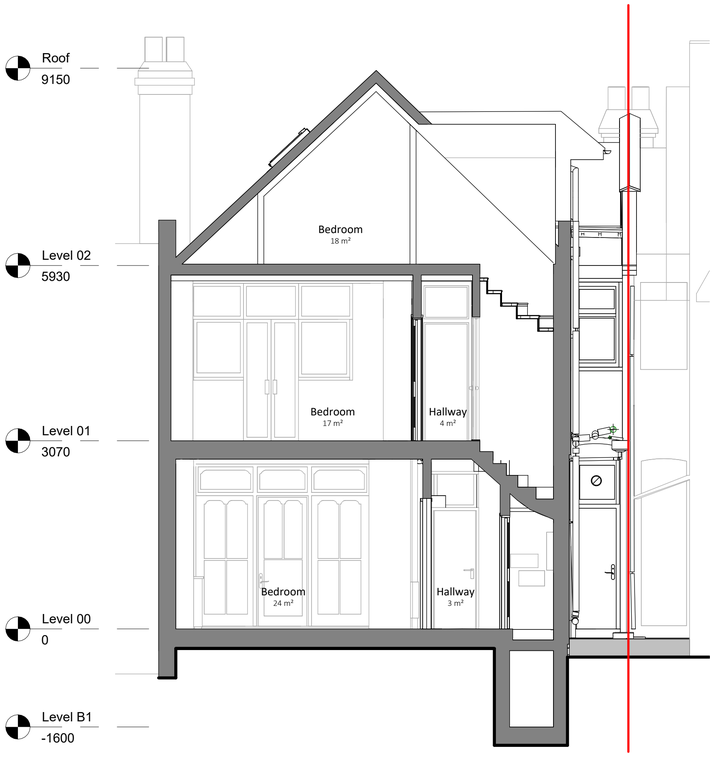

B Proposed Section B-B
1 : 50

General Notes

The copyright of this drawing and design remains the intellectual property of the designers and may not be used without the written permission of Architecture for the Senses Limited. Do not Scale. Verify all dimensions on site before commencing work or preparing shop drawings. Report any discrepancies, errors or omissions to the designers and await further instructions before the commencement of works. All building materials, components and workmanship to comply with the appropriate public health acts, building regulations, British standards, codes of practice and the appropriate manufacturer´s recommendations. Ensure all works are carried out within the prescribed hours of work and that all tools are of a non-percussive type where possible. Refer to the relevant drawings or method statement for all specialist work.

Wall Types:

- Existing Wall
- Proposed Wall

Rev	Date	Description
P02	28.03.24	Planning Submission
P01	20.03.24	Issued for Client comment

Project 14 Vallance Road		Date drawn	02/11/23
Drawing Title Proposed Sections		Drawn by	AB
		Checked by	MS
		Scale @ A1:	1 : 50

PLANNING
For Illustrative Purposes Only

Project	Origin	Volume	Level	
VRH	FTS	XX	XX	
File type	Discipline	Sheet no	Stage	Rev
DR	A	03 002	S2	P02

27/03/2024 11:40:44

0 0.5m 1m 2.5m 5m

Scale 1:50 @ A1

1E Mentmore Terrace, London E8 3PN
info@forthesenses.com
© Copyright Architecture for the Senses Ltd. 2022

For the Senses