


General Notes


The copyright of this drawing and design remains the intellectual property of the designers and may not be used without the written permission of Architecture for the Senses Limited. Do not Scale. Verify all dimensions on site before commencing work or preparing shop drawings. Report any discrepancies, errors or omissions to the designers and await further instructions before the commencement of works. All building materials, components and workmanship to comply with the appropriate public health acts, building regulations, British standards, codes of practice and the appropriate manufacturer's recommendations. Ensure all works are carried out within the prescribed hours of work and that all tools are of a non-percussive type where possible. Refer to the relevant drawings or method statement for all specialist work.

Wall Types:

- Existing Wall
- Proposed Wall

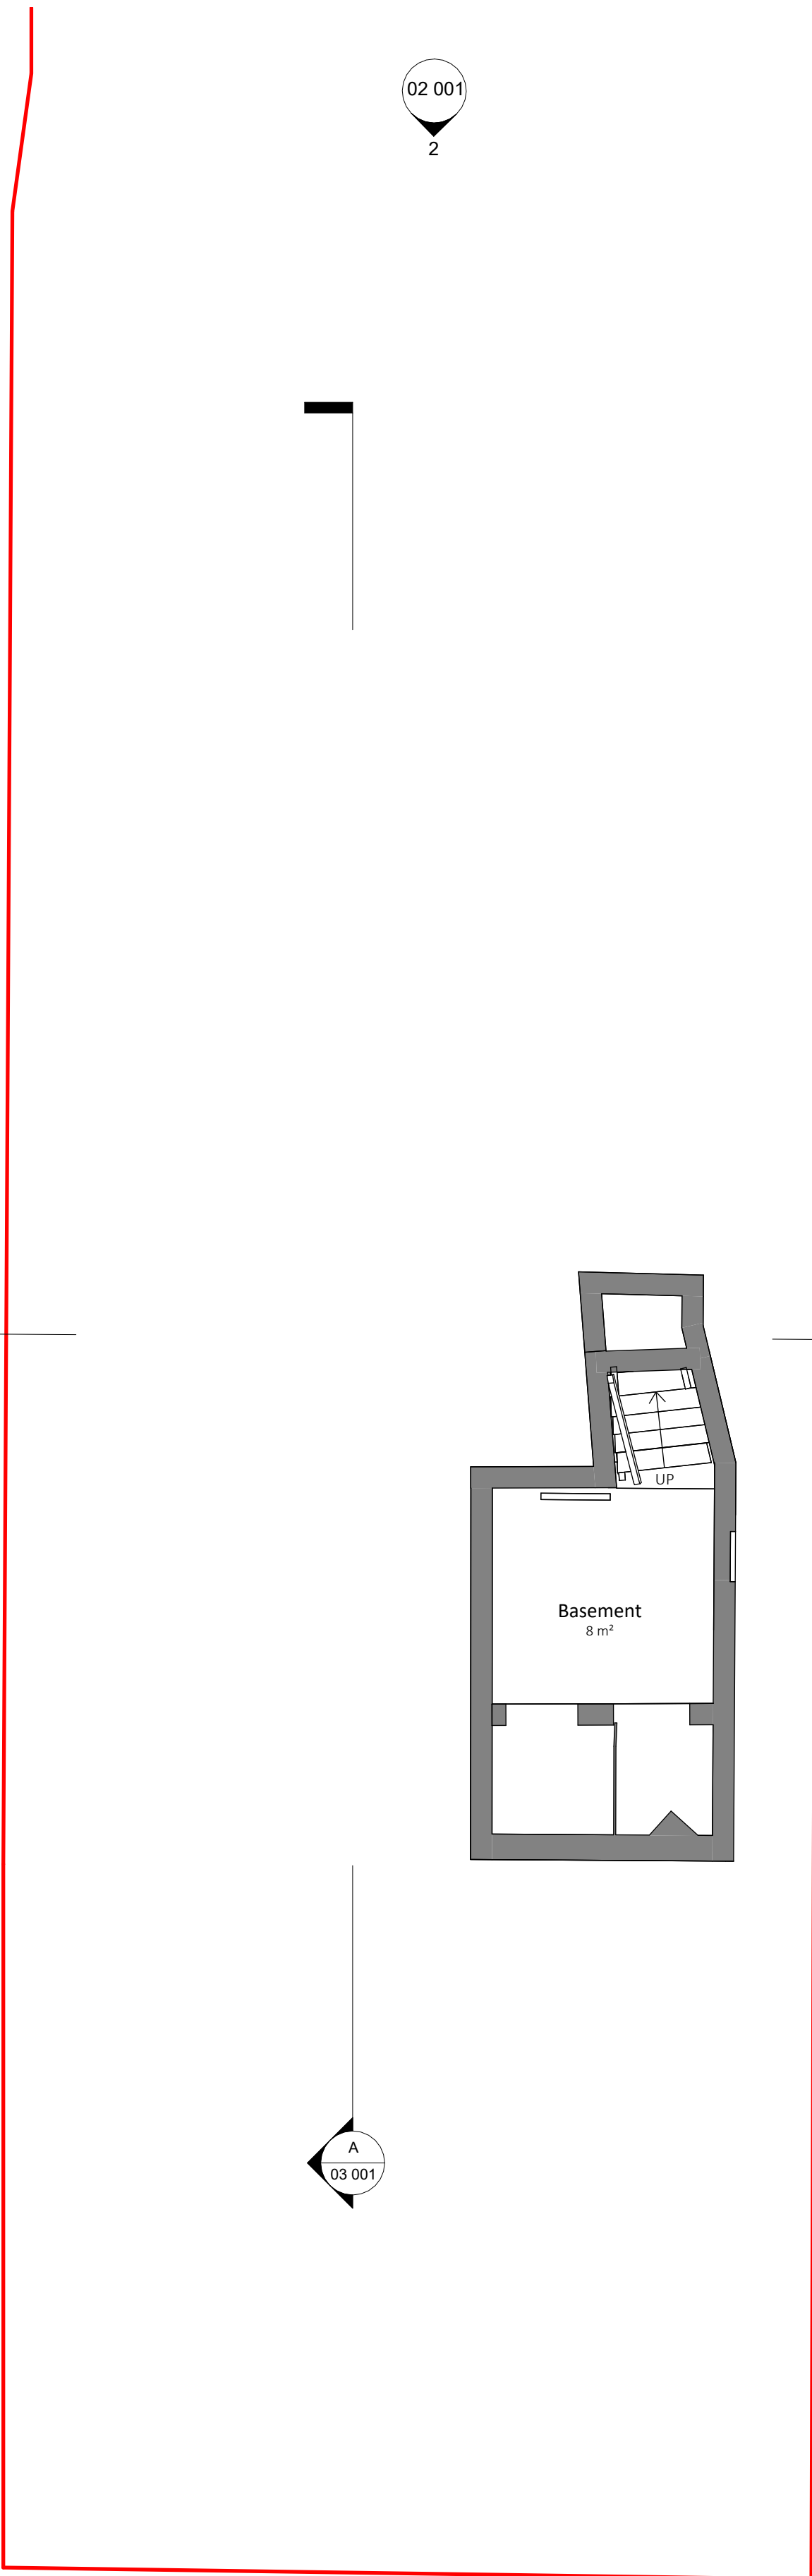

B1 Level B1 Existing
1 : 50

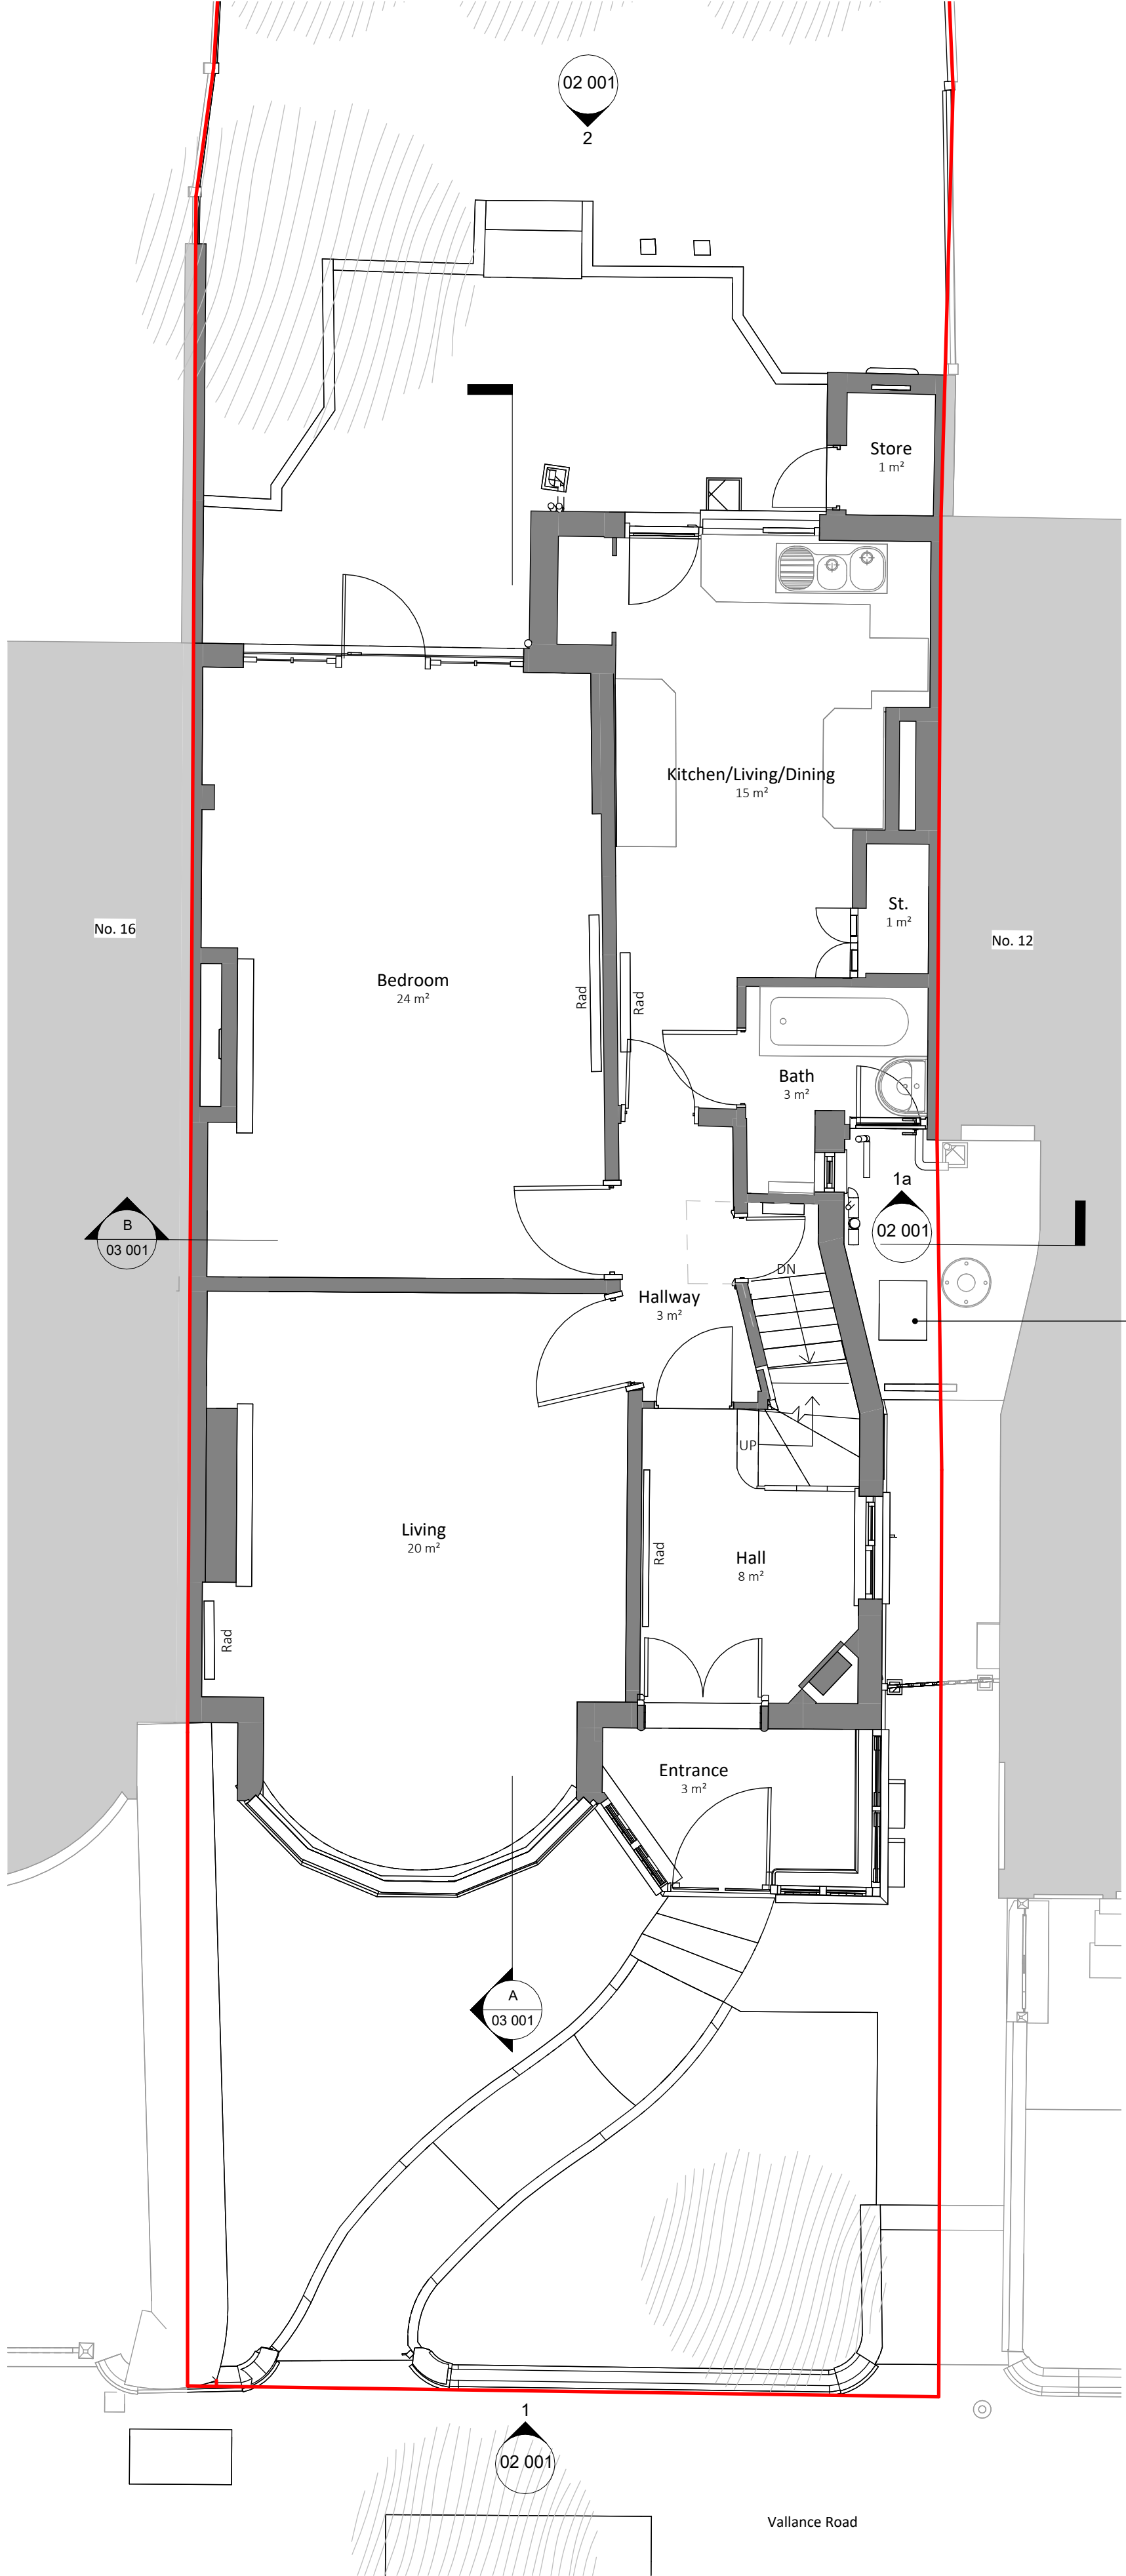

0 Level 00 Existing
1 : 50



P02	28.03.24	Planning Submission
P01	20.03.24	Issued for Client comment
Rev	Date	Description

Project	14 Vallance Road	Date drawn	06/11/23
Drawn by	AB	Checked by	MS
Drawing Title	Existing GA Plans - Level B1 & 00	Scale @ A1:	1 : 50

PLANNING For Illustrative Purposes Only				
Project	Origin	Volume	Level	
VRH	FTS	XX	XX	
File type	Discipline	Sheet no	Stage	Rev
DR	A	01 001	S2	P02