


21 Topsfield Road N8 8SN

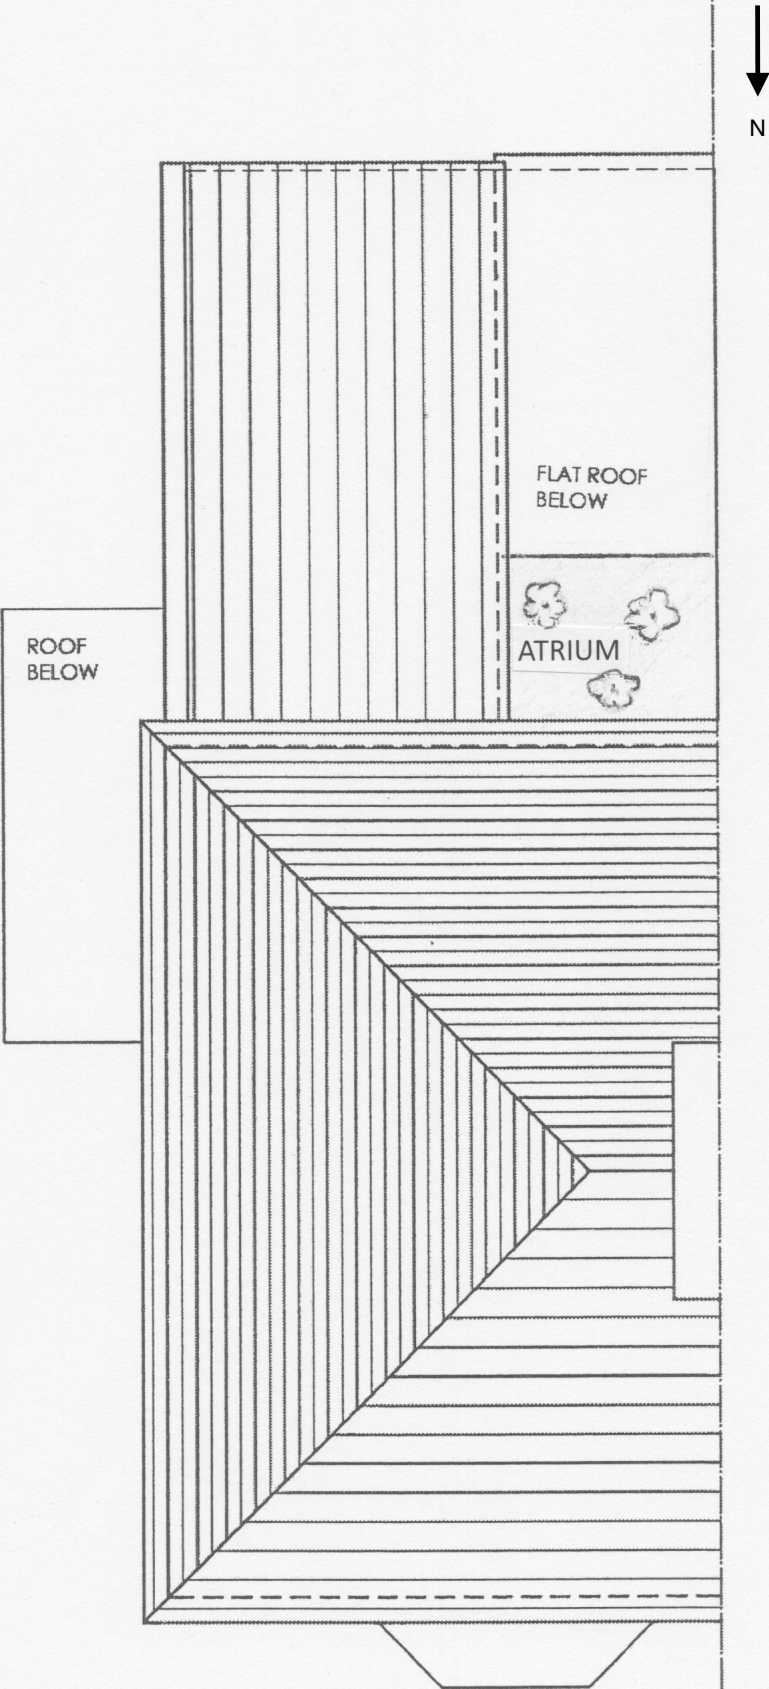

ROOF PLAN