


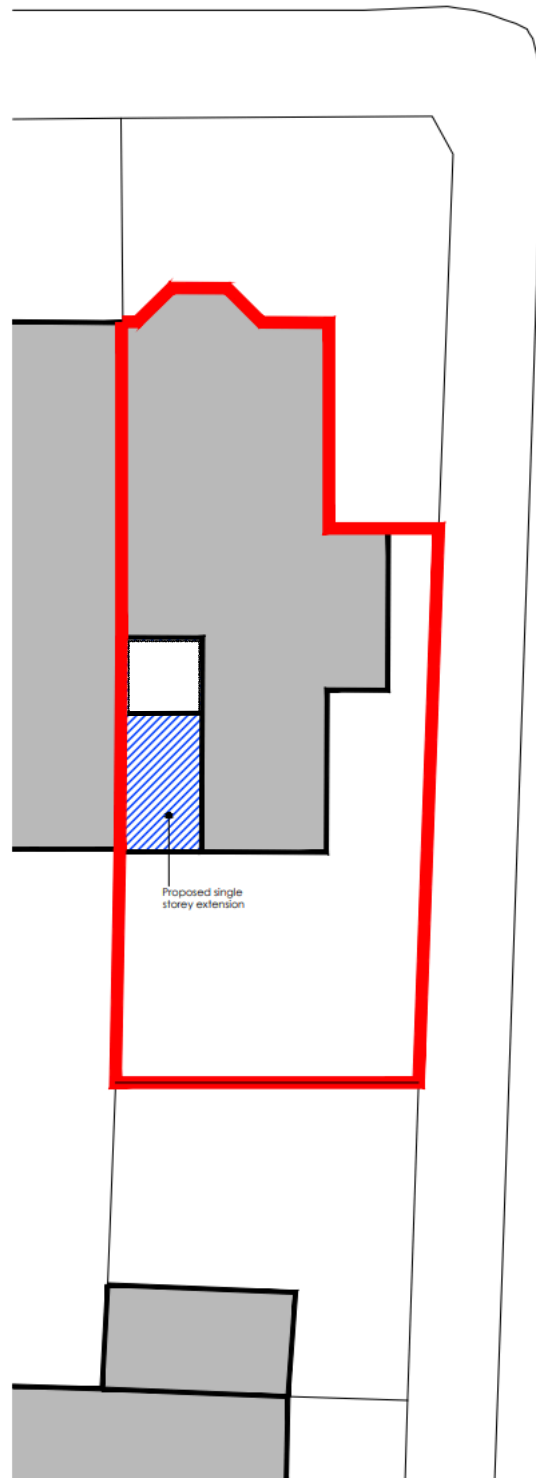

BLOCK/SITE PLAN
1:200