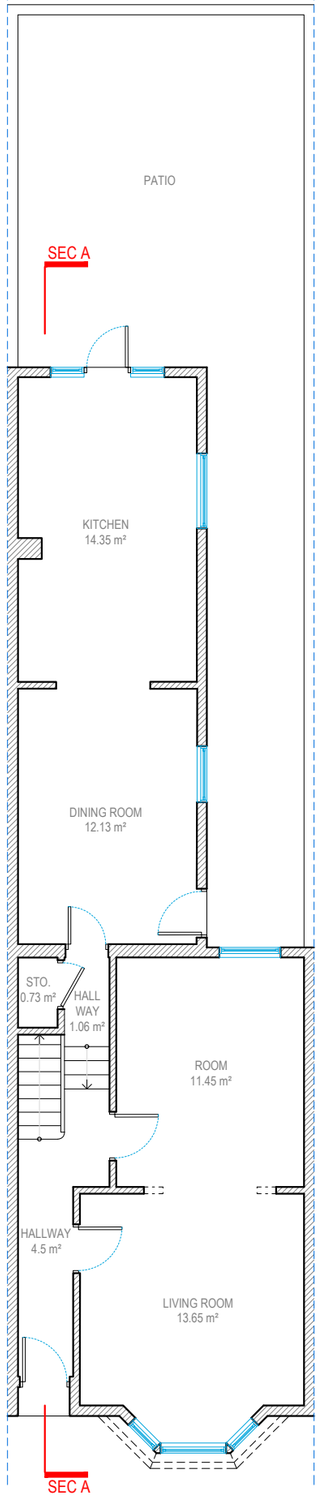

GROUND FLOOR

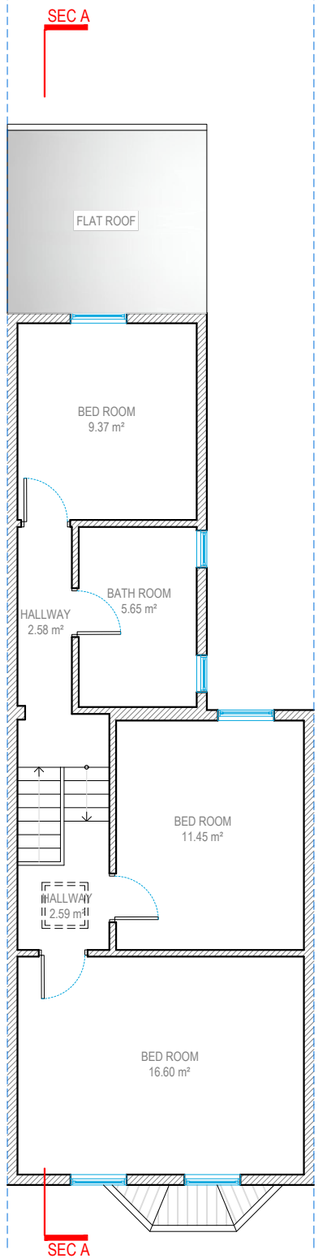

FIRST FLOOR

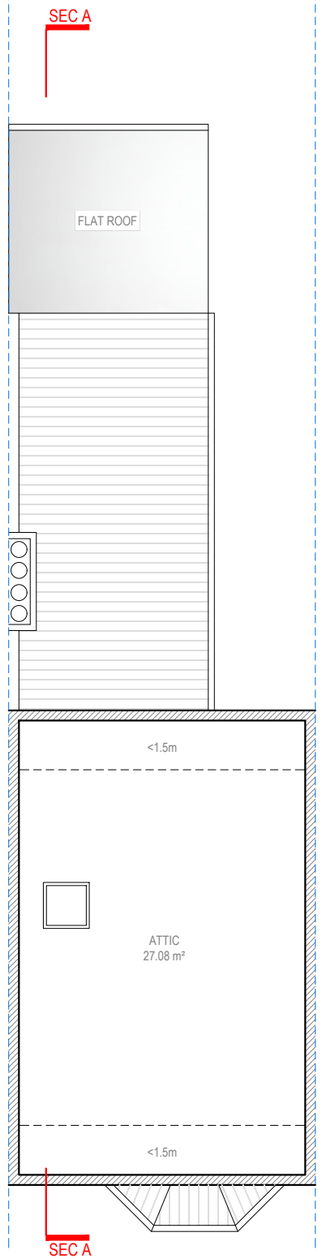

LOFT FLOOR

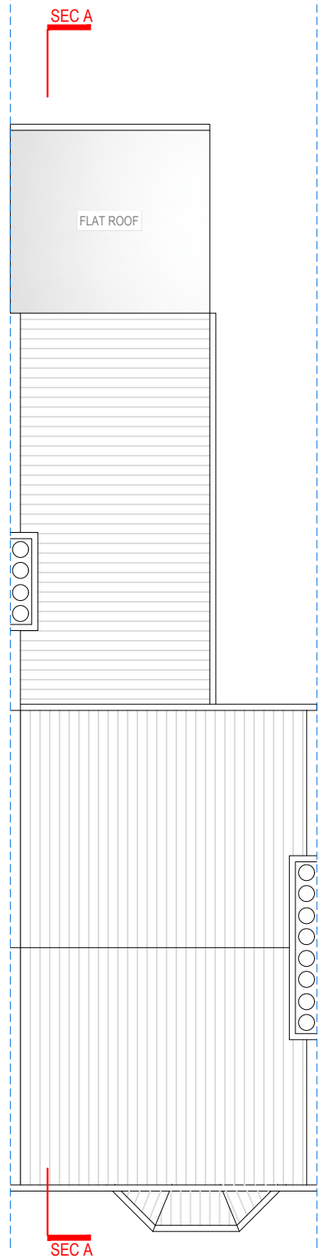

ROOF FLOOR

Redwoods
PLANNING & EXTENSIONS

Address - Unit 4, Grosvenor Way, London E5 9ND
Phone - 020 3781 8008
E-mail - office@redwoodsprojects.co.uk
Web - www.redwoodsprojects.co.uk

Any errors on Dimensions to be reported to the Architect prior to commencement of Works.
Dimensions and areas are based on survey information.
This drawing is copyright © Redwoods Projects.
All dimensions to be checked on site Prior work.

REFERENCE: 81 LEALAND ROAD LONDON N15 6JT

TITLE: EXISTING DRAWINGS
FLOOR PLANS

PROJECT No 2264

DATE: 16-04-2024

SHEET No E 01

N

0 1 2 5m

scale 1:100 @A3

NOTES:

DRAWN BY M A

EDITED BY

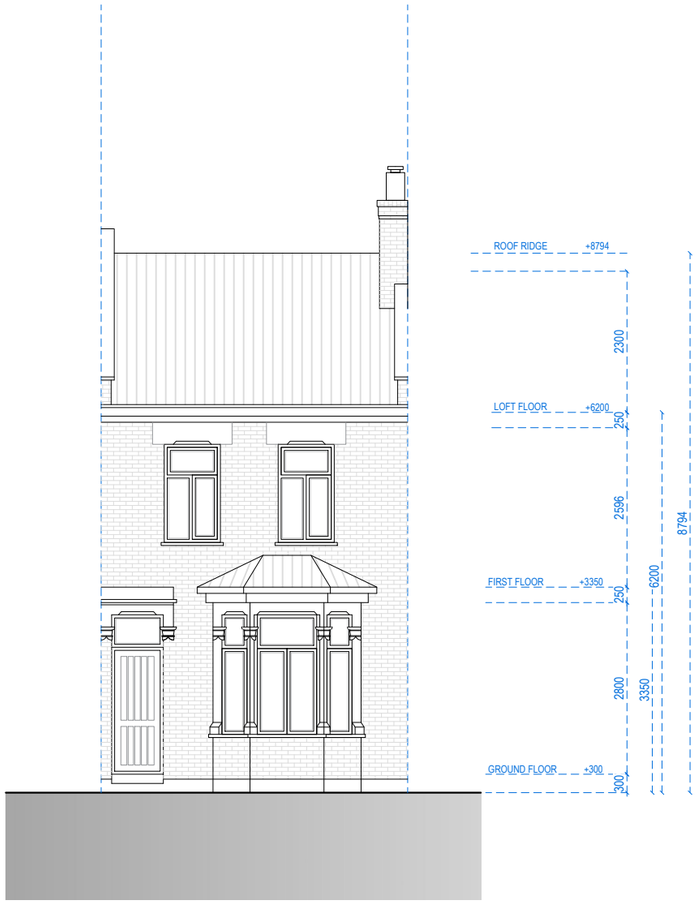

FRONT ELEVATION

RIGHT SIDE ELEVATION

Address - Unit 4, Grosvenor Way, London E5 9ND
Phone - 020 3781 8008
E-mail - office@redwoodsprojects.co.uk
Web - www.redwoodsprojects.co.uk

Any errors on Dimensions to be reported to the Architect prior to commencement of Works.
Dimensions and areas are based on survey information.
This drawing is copyright © Redwoods Projects.
All dimensions to be checked on site Prior work.

REFERENCE: 81 LEALAND ROAD LONDON N15 6JT

TITLE: EXISTING DRAWINGS
ELEVATIONS

PROJECT No 2264

DATE: 16-04-2024

SHEET No E 02

0 1 2 5m scale 1:100 @A3

NOTES:

DRAWN BY M A

EDITED BY

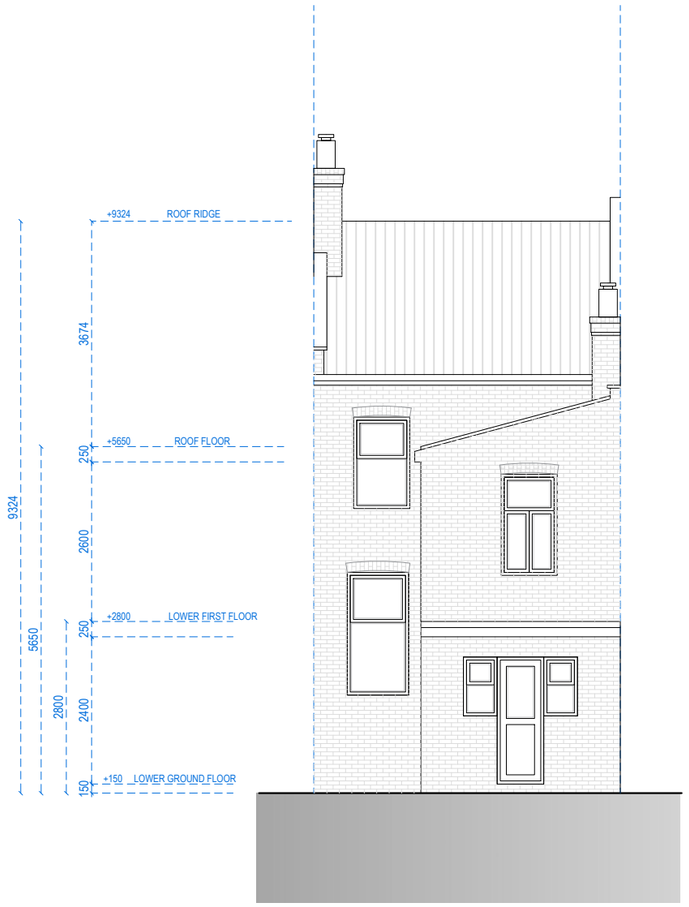

REAR ELEVATION

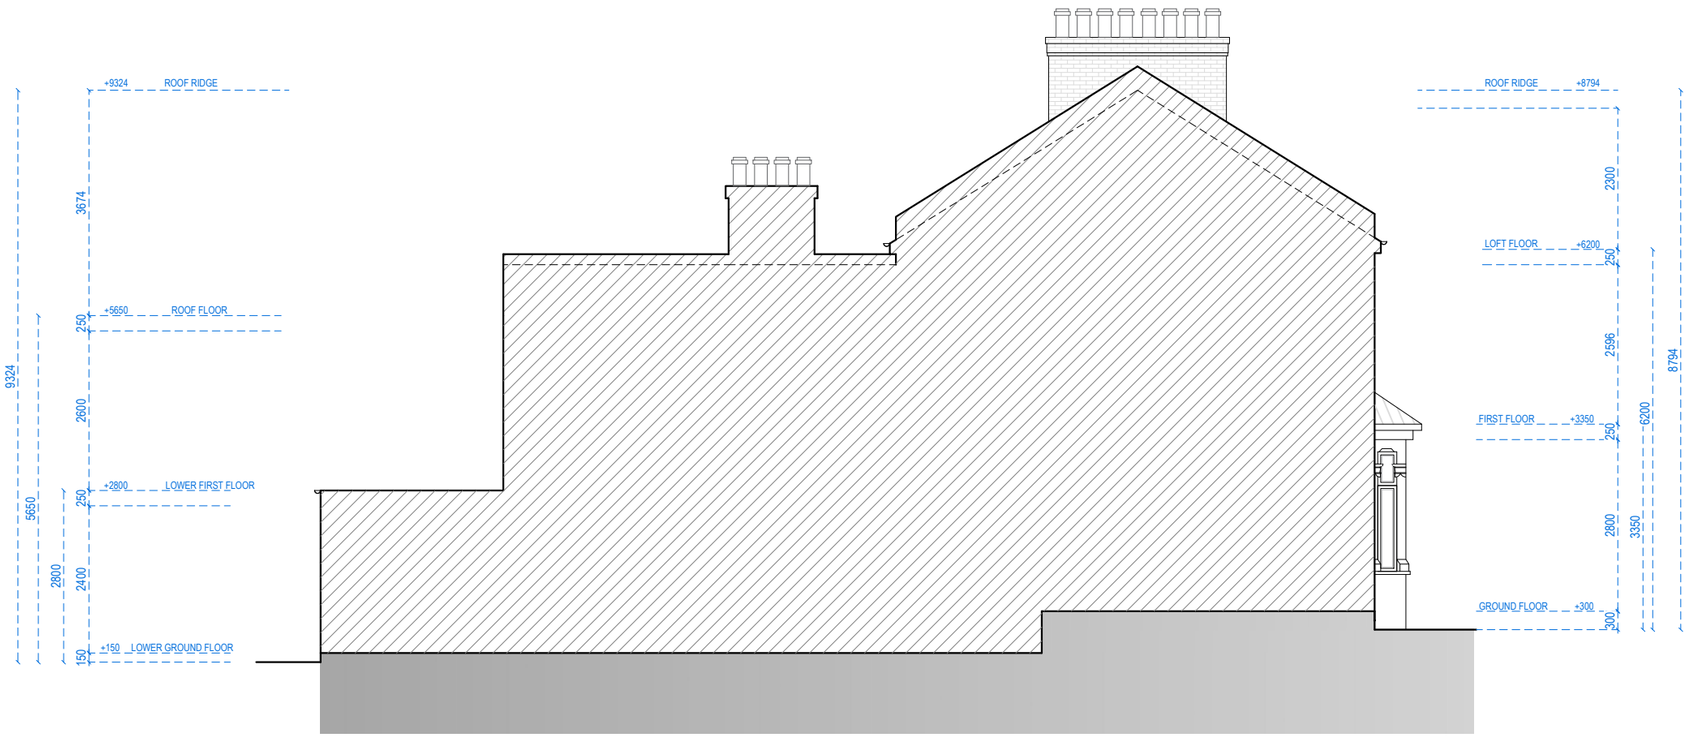

LEFT SIDE ELEVATION

Redwoods
PLANNING & EXTENSIONS

Address - Unit 4, Grosvenor Way, London E5 9ND
Phone - 020 3781 8008
E-mail - office@redwoodsprojects.co.uk
Web - www.redwoodsprojects.co.uk

Any errors on Dimensions to be reported to the Architect prior to commencement of Works.
Dimensions and areas are based on survey information.
This drawing is copyright © Redwoods Projects.
All dimensions to be checked on site Prior work.

REFERENCE: 81 LEALAND ROAD LONDON N15 6JT

TITLE: EXISTING DRAWINGS ELEVATIONS

PROJECT No: 2264

DATE: 16-04-2024

SHEET No: E 03

0 1 2 5m scale 1:100 @A3

NOTES:

DRAWN BY: M A

EDITED BY:

SECTION A.A

Address - Unit 4, Grosvenor Way, London E5 9ND
Phone - 020 3781 8008
E-mail - office@redwoodsprojects.co.uk
Web - www.redwoodsprojects.co.uk

Any errors on Dimensions to be reported to the Architect prior to commencement of Works.
Dimensions and areas are based on survey information.
This drawing is copyright © Redwoods Projects.
All dimensions to be checked on site Prior work.

REFERENCE: 81 LEALAND ROAD LONDON N15 6JT

TITLE: EXISTING DRAWINGS SECTIONS

PROJECT No: 2264

DATE: 16-04-2024

SHEET No: E 04

0 1 2 5m scale 1:100 @A3

NOTES:

DRAWN BY: M A

EDITED BY:

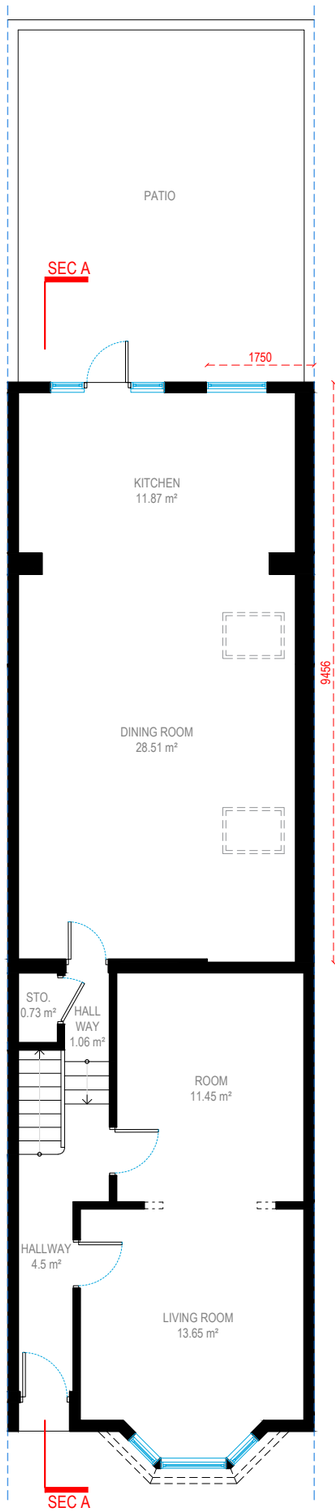

GROUND FLOOR

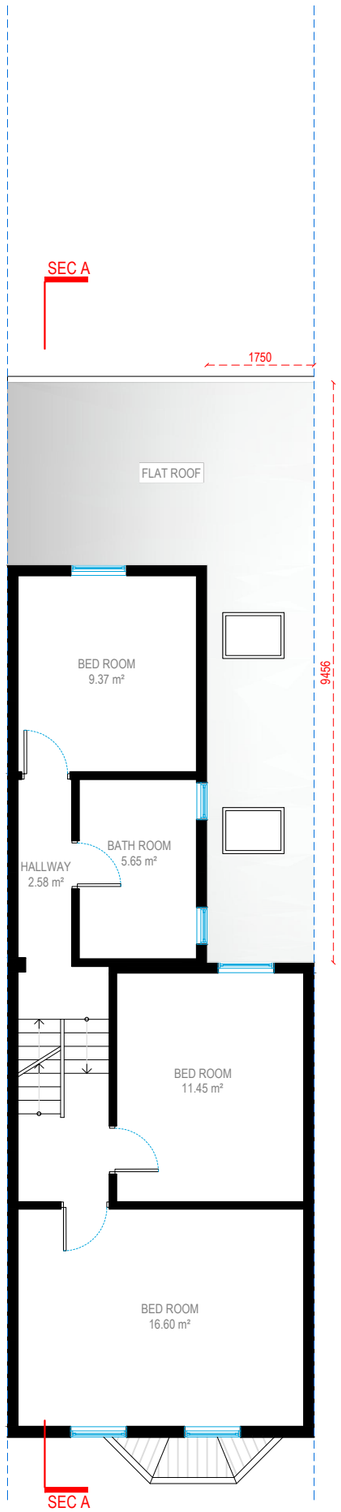

FIRST FLOOR

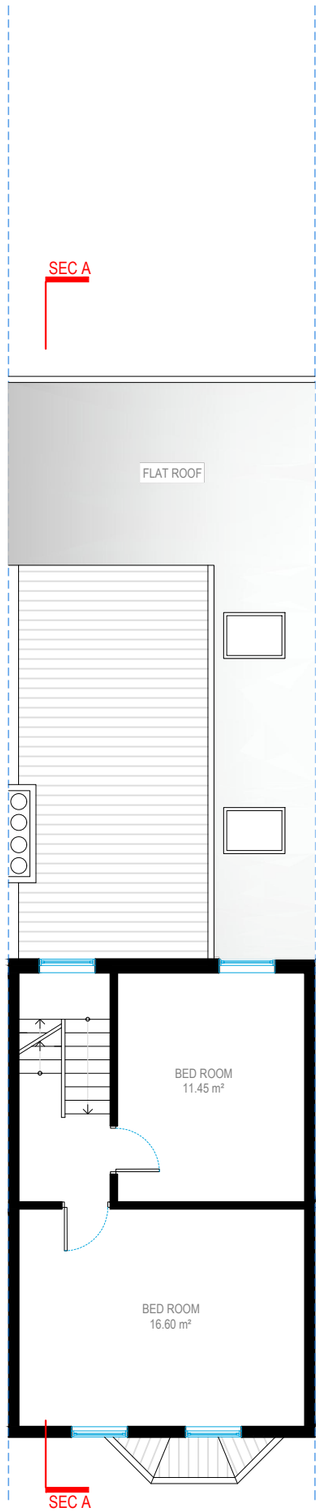

SECOND FLOOR

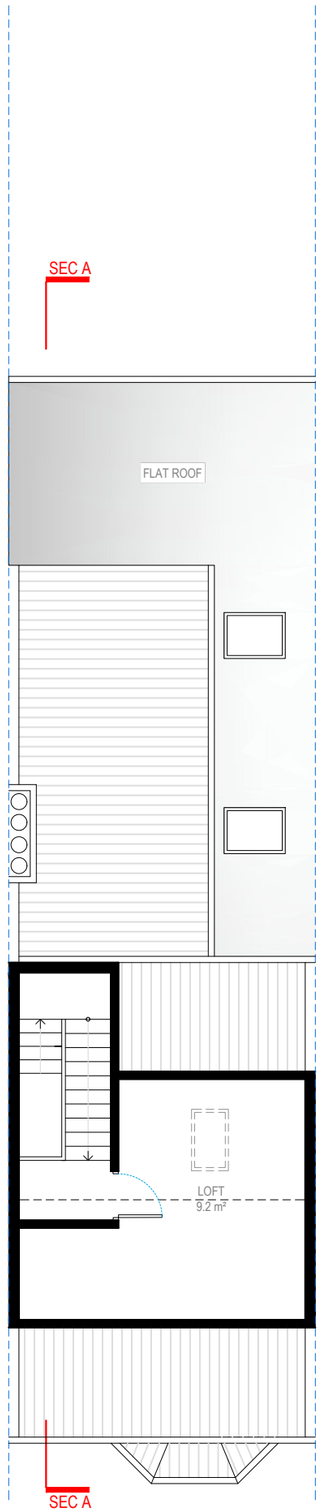

LOFT FLOOR

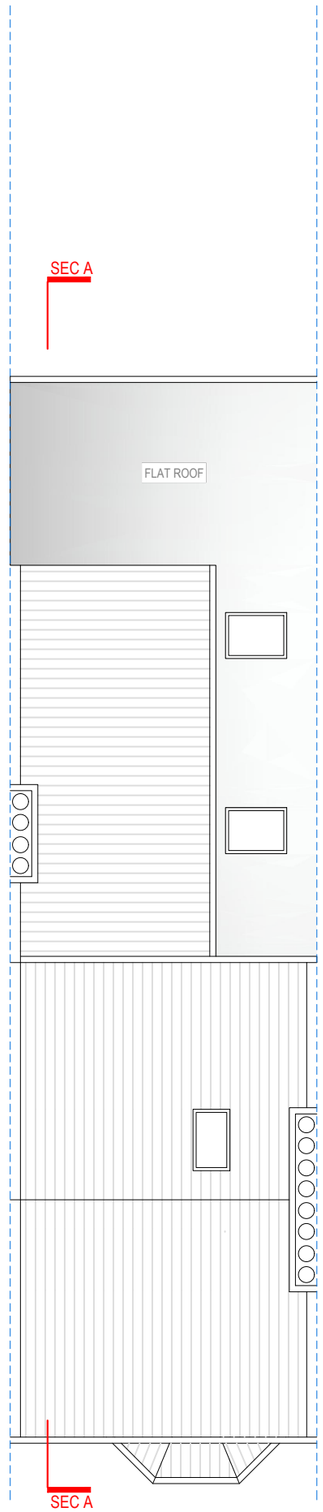

ROOF FLOOR

Redwoods
PLANNING & EXTENSIONS

Address - Unit 4, Grosvenor Way, London E5 9ND
Phone - 020 3781 8008
E-mail - office@redwoodsprojects.co.uk
Web - www.redwoodsprojects.co.uk

Any errors on Dimensions to be reported to the Architect prior to commencement of Works.
Dimensions and areas are based on survey information.
This drawing is copyright © Redwoods Projects.
All dimensions to be checked on site Prior work.

REFERENCE: 81 LEALAND ROAD LONDON N15 6JT

TITLE: PROPOSED DRAWINGS
FLOOR PLANS

PROJECT No 2264

DATE: 17-04-2024

SHEET No P 01

N

0 1 2 5m scale 1:100 @A3

NOTES:

DRAWN BY M A

EDITED BY

FRONT ELEVATION

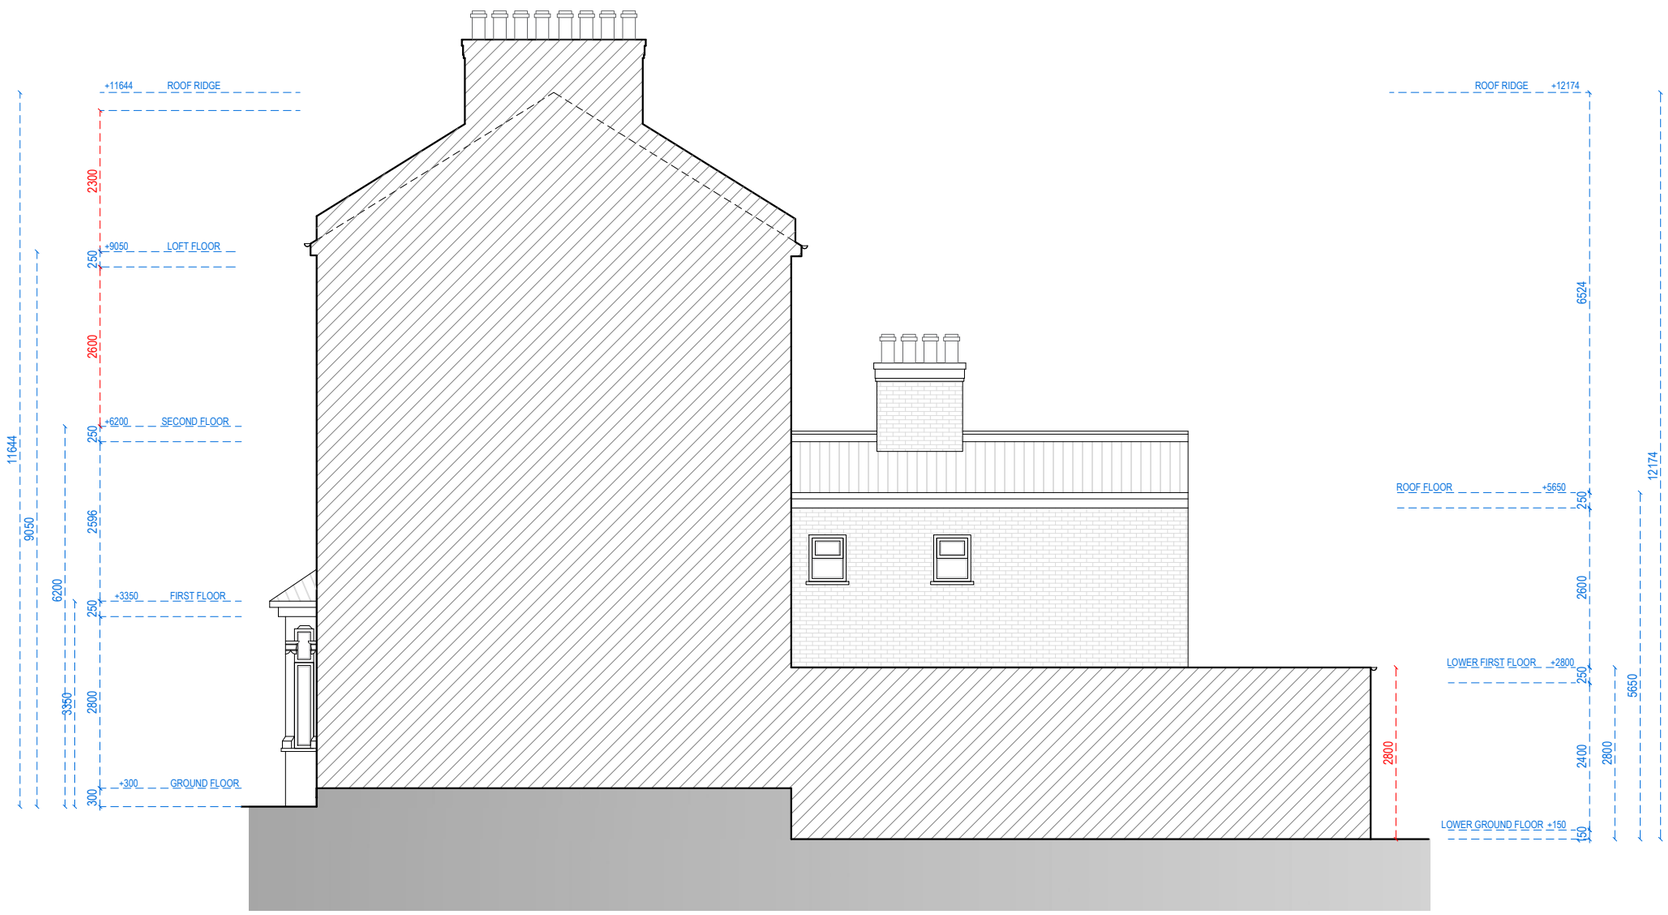

RIGHT SIDE ELEVATION

Redwoods
PLANNING & EXTENSIONS

Address - Unit 4, Grosvenor Way, London E5 9ND
Phone - 020 3781 8008
E-mail - office@redwoodsprojects.co.uk
Web - www.redwoodsprojects.co.uk

Any errors on Dimensions to be reported to the Architect prior to commencement of Works.
Dimensions and areas are based on survey information.
This drawing is copyright © Redwoods Projects.
All dimensions to be checked on site Prior work.

REFERENCE: 81 LEALAND ROAD LONDON N15 6JT

TITLE: PROPOSED DRAWINGS ELEVATIONS

PROJECT No 2264

DATE: 17-04-2024

SHEET No P 02

0 1 2 5m scale 1:100 @A3

NOTES:

DRAWN BY M A

EDITED BY

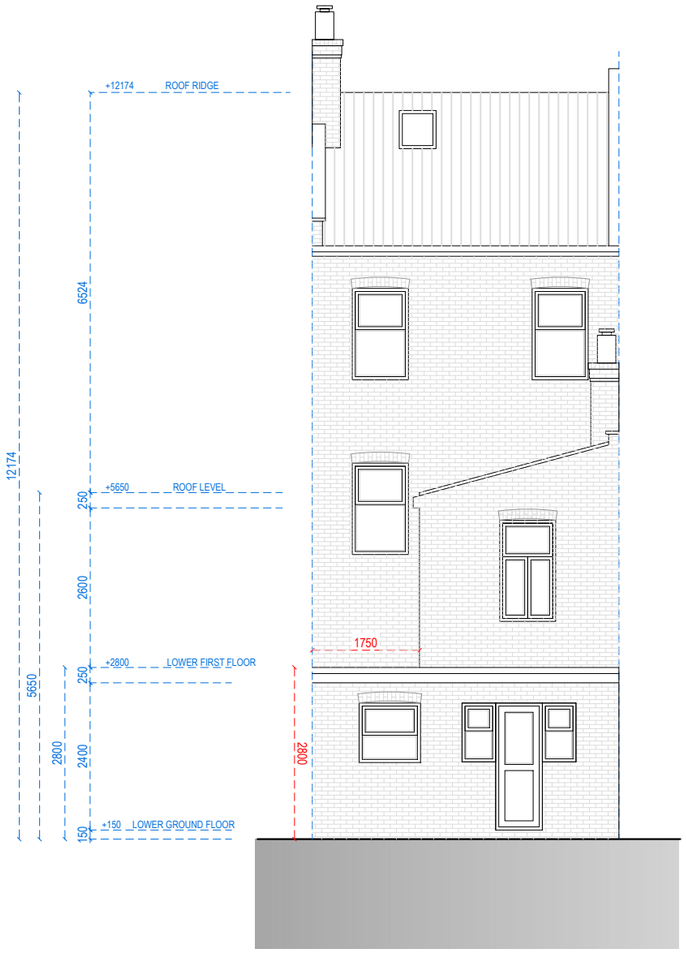

REAR ELEVATION

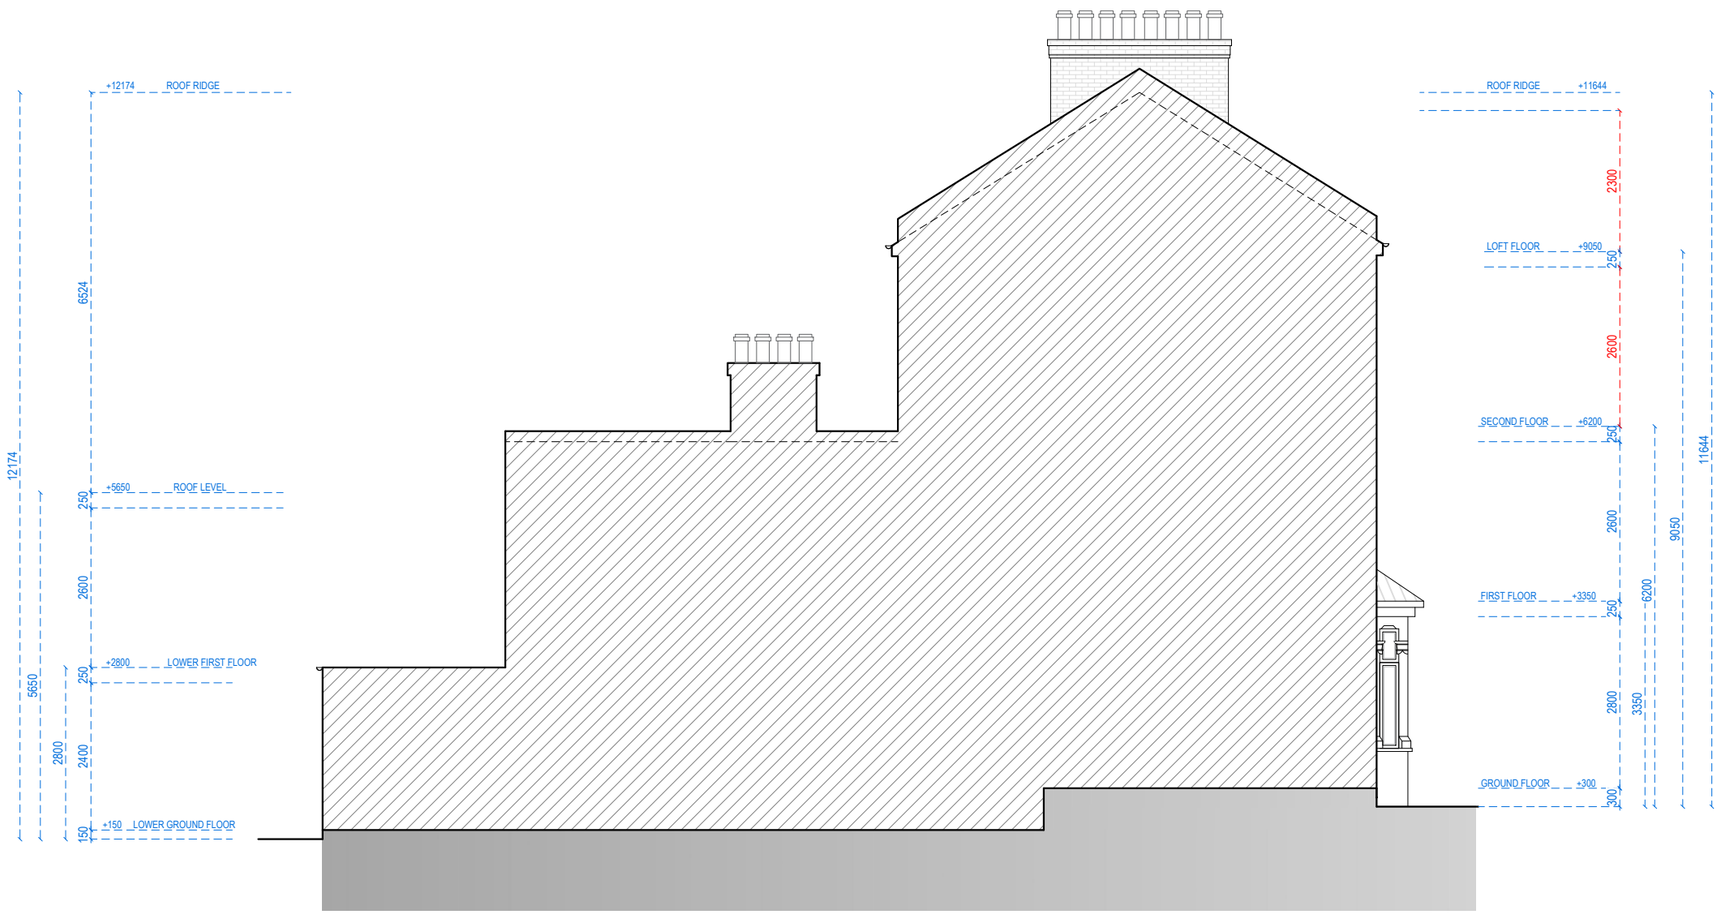

LEFT SIDE ELEVATION

Redwoods
PLANNING & EXTENSIONS

Address - Unit 4, Grosvenor Way, London E5 9ND
Phone - 020 3781 8008
E-mail - office@redwoodsprojects.co.uk
Web - www.redwoodsprojects.co.uk

Any errors on Dimensions to be reported to the Architect prior to commencement of Works.
Dimensions and areas are based on survey information.
This drawing is copyright © Redwoods Projects.
All dimensions to be checked on site Prior work.

REFERENCE: 81 LEALAND ROAD LONDON N15 6JT

TITLE: PROPOSED DRAWINGS
ELEVATIONS

PROJECT No 2264

DATE: 17-04-2024

SHEET No P 03

0 1 2 5m scale 1:100 @A3

NOTES:

DRAWN BY M A

EDITED BY

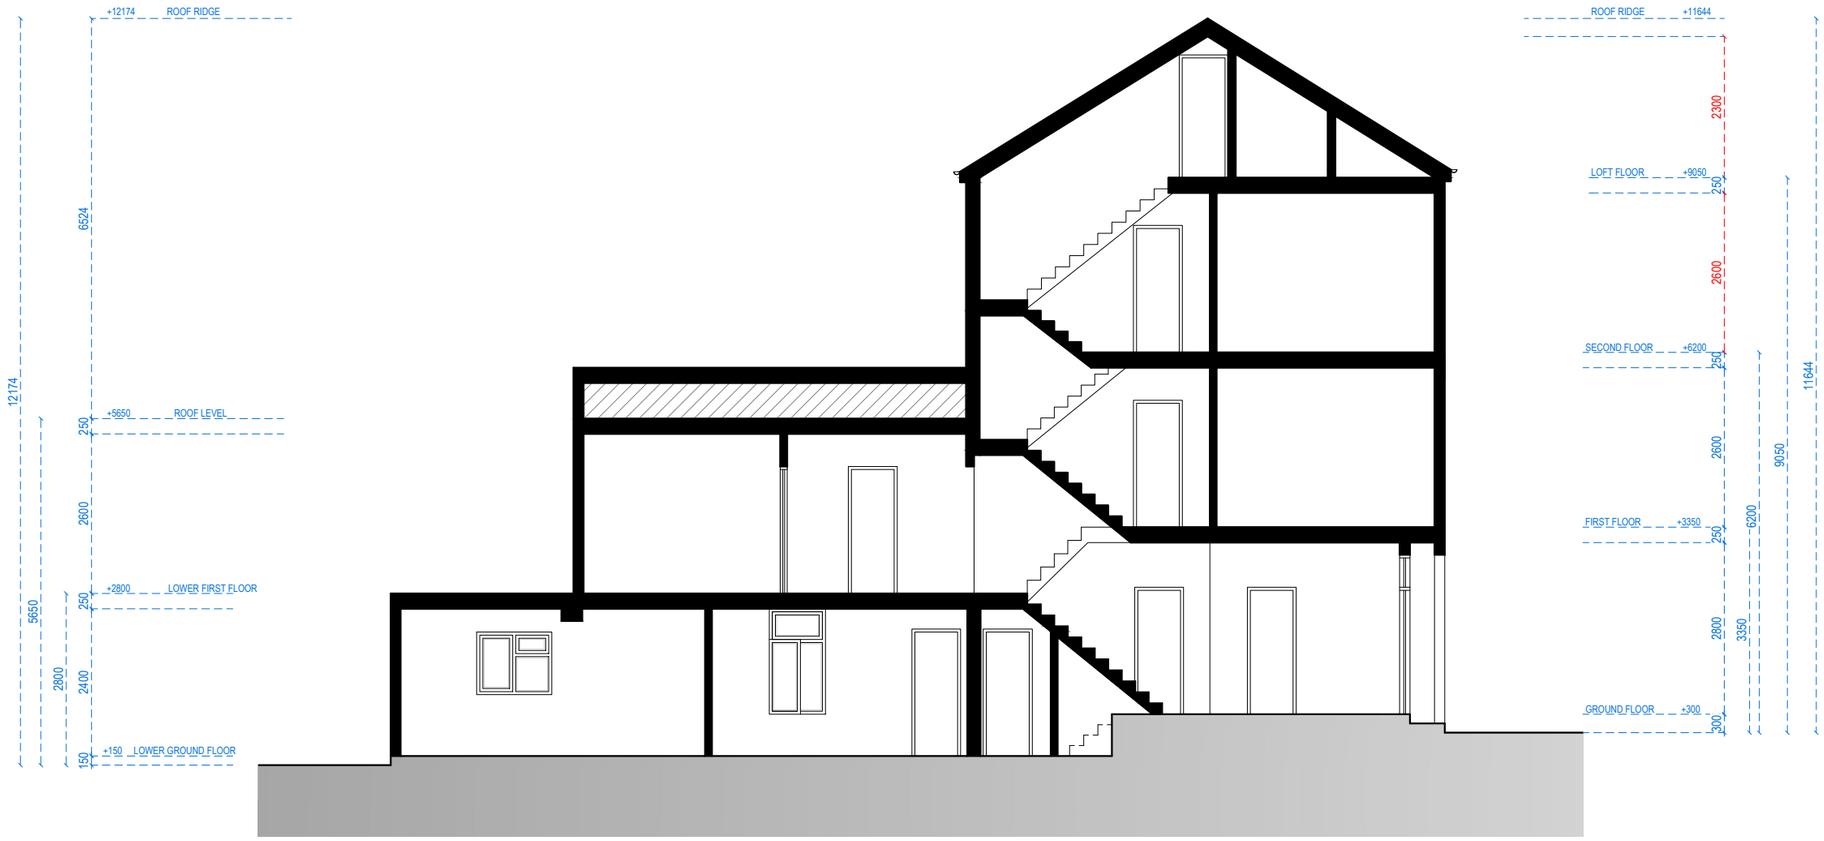

SECTION A.A

Address - Unit 4, Grosvenor Way, London E5 9ND
Phone - 020 3781 8008
E-mail - office@redwoodsprojects.co.uk
Web - www.redwoodsprojects.co.uk

Any errors on Dimensions to be reported to the Architect prior to commencement of Works.
Dimensions and areas are based on survey information.
This drawing is copyright © Redwoods Projects.
All dimensions to be checked on site Prior work.

REFERENCE: 81 LEALAND ROAD LONDON N15 6JT

TITLE: PROPOSED DRAWINGS SECTIONS

PROJECT No: 2264

DATE: 17-04-2024

SHEET No: P 04

0 1 2 5m scale 1:100 @A3

NOTES:

DRAWN BY: M A

EDITED BY: