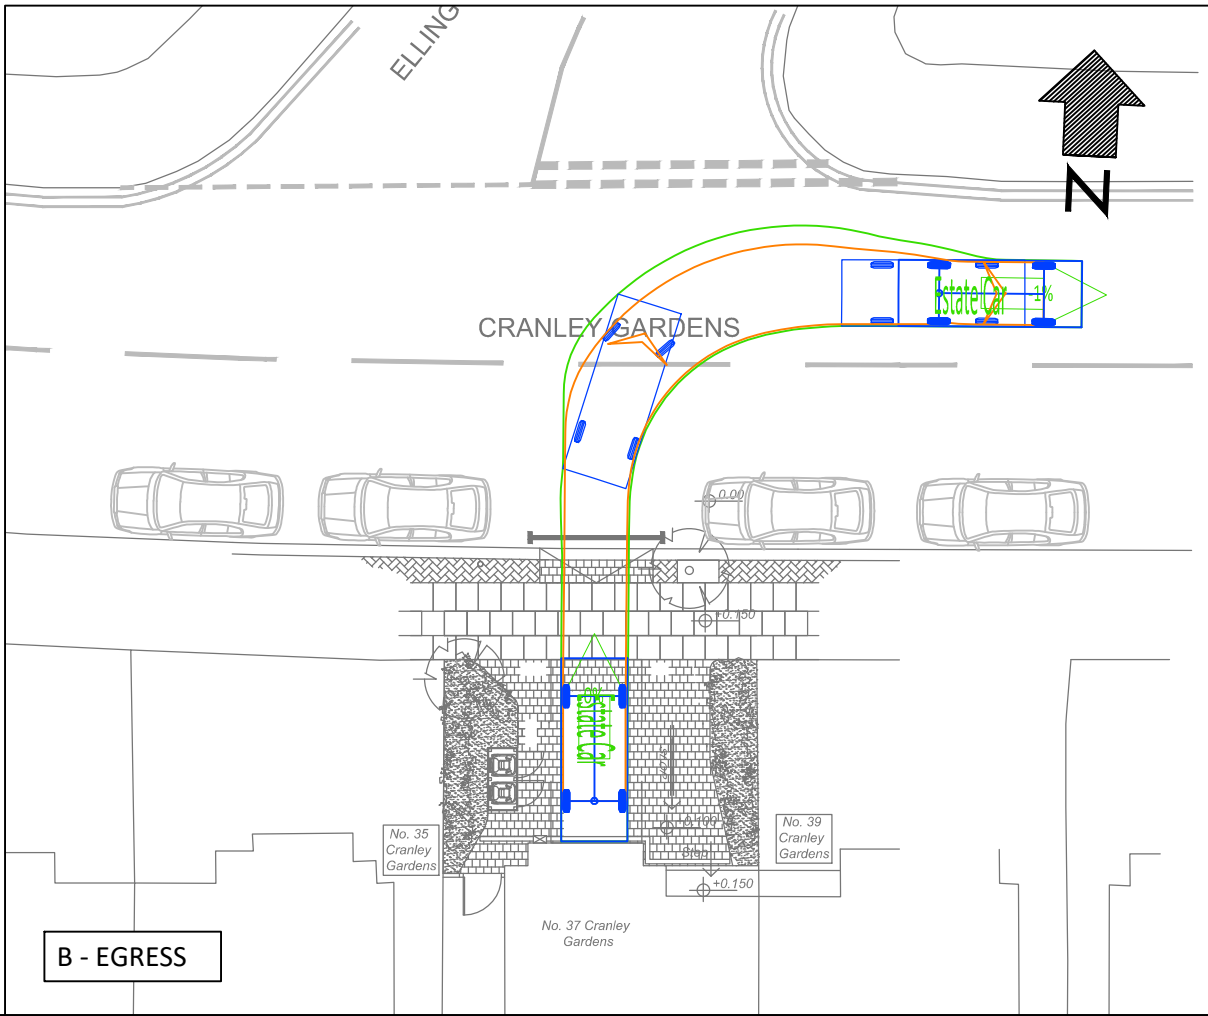
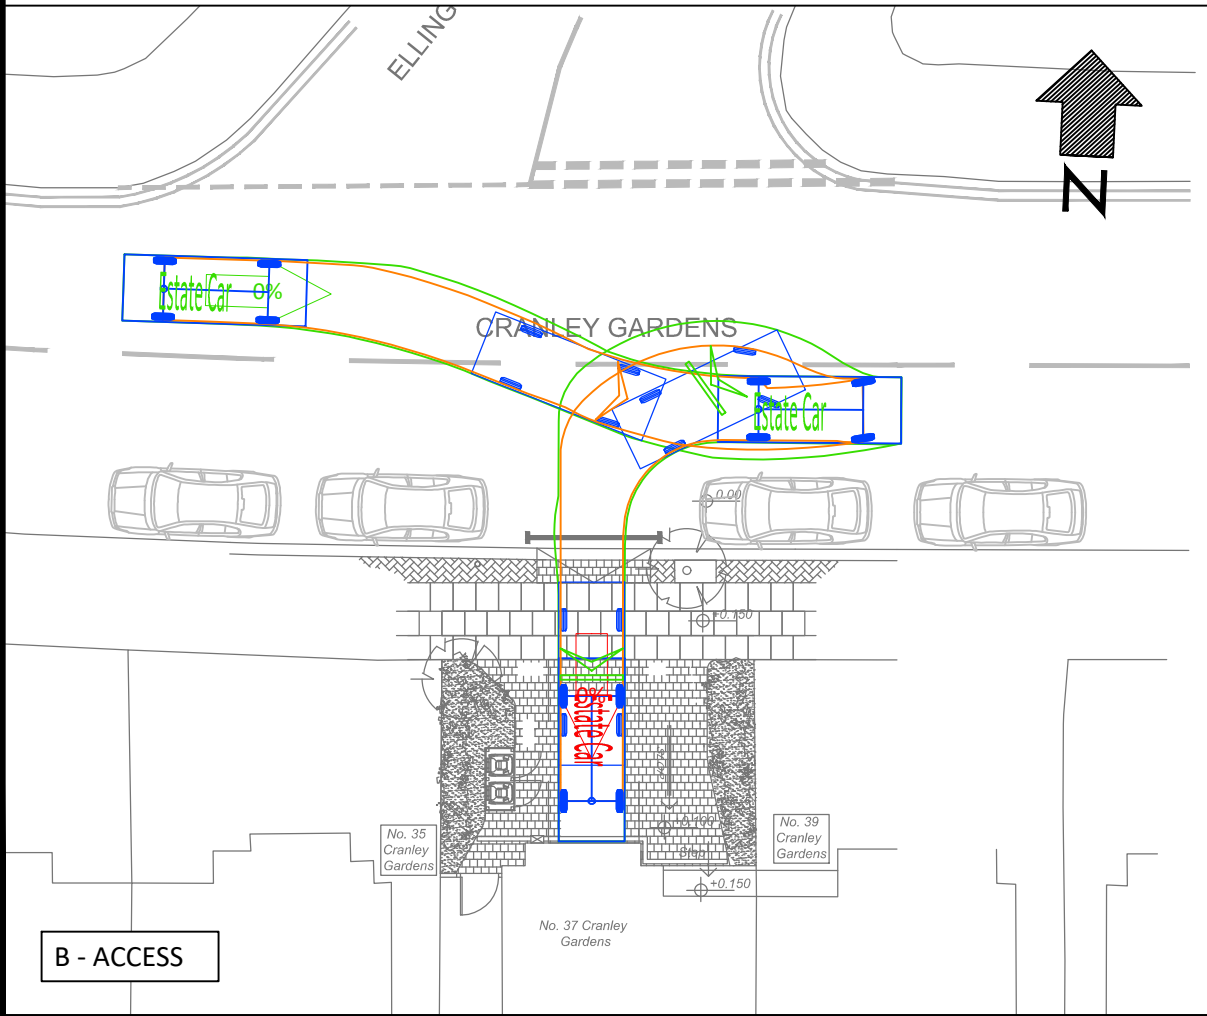
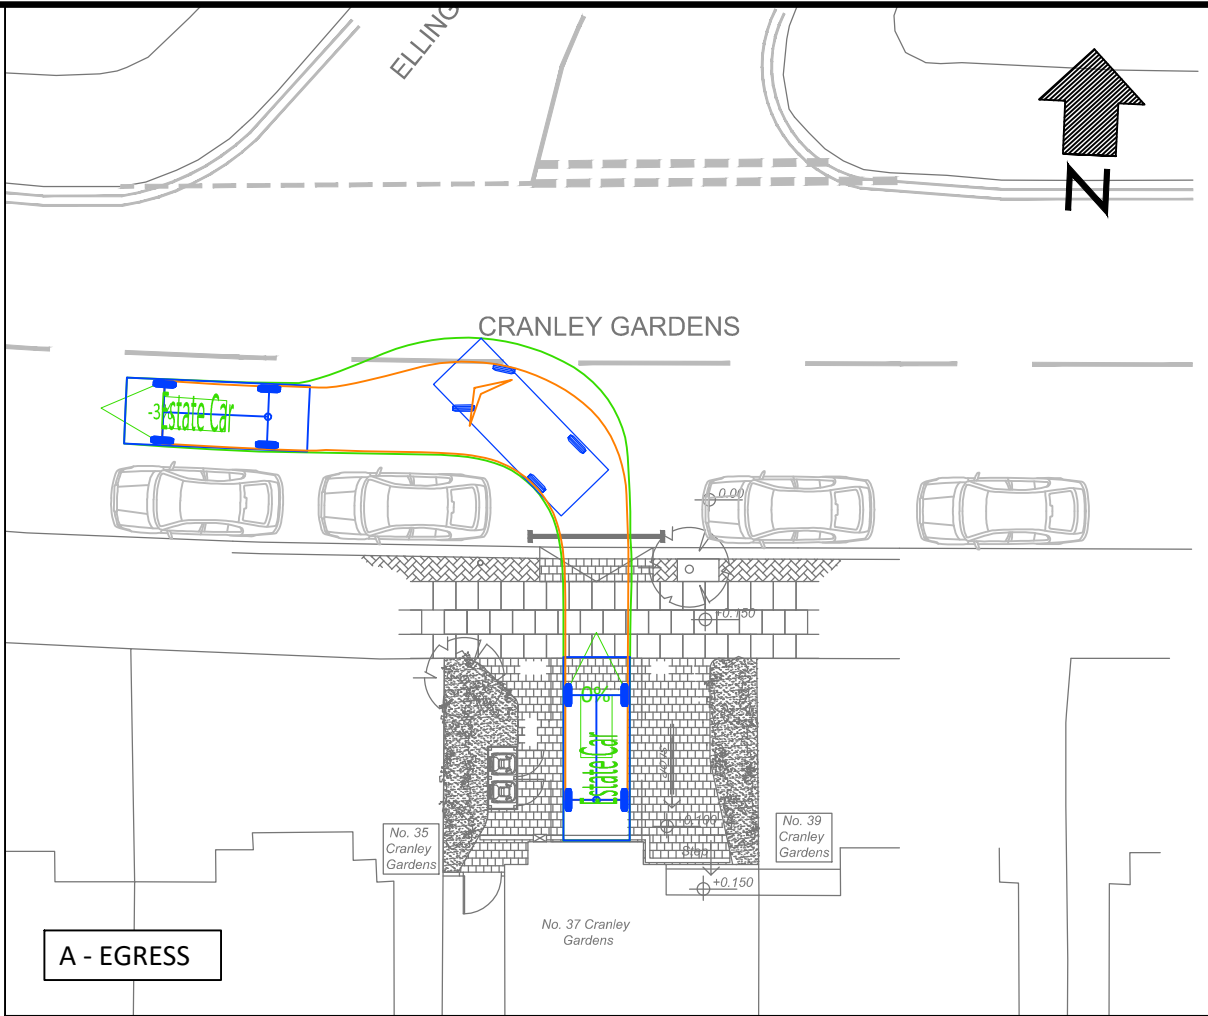
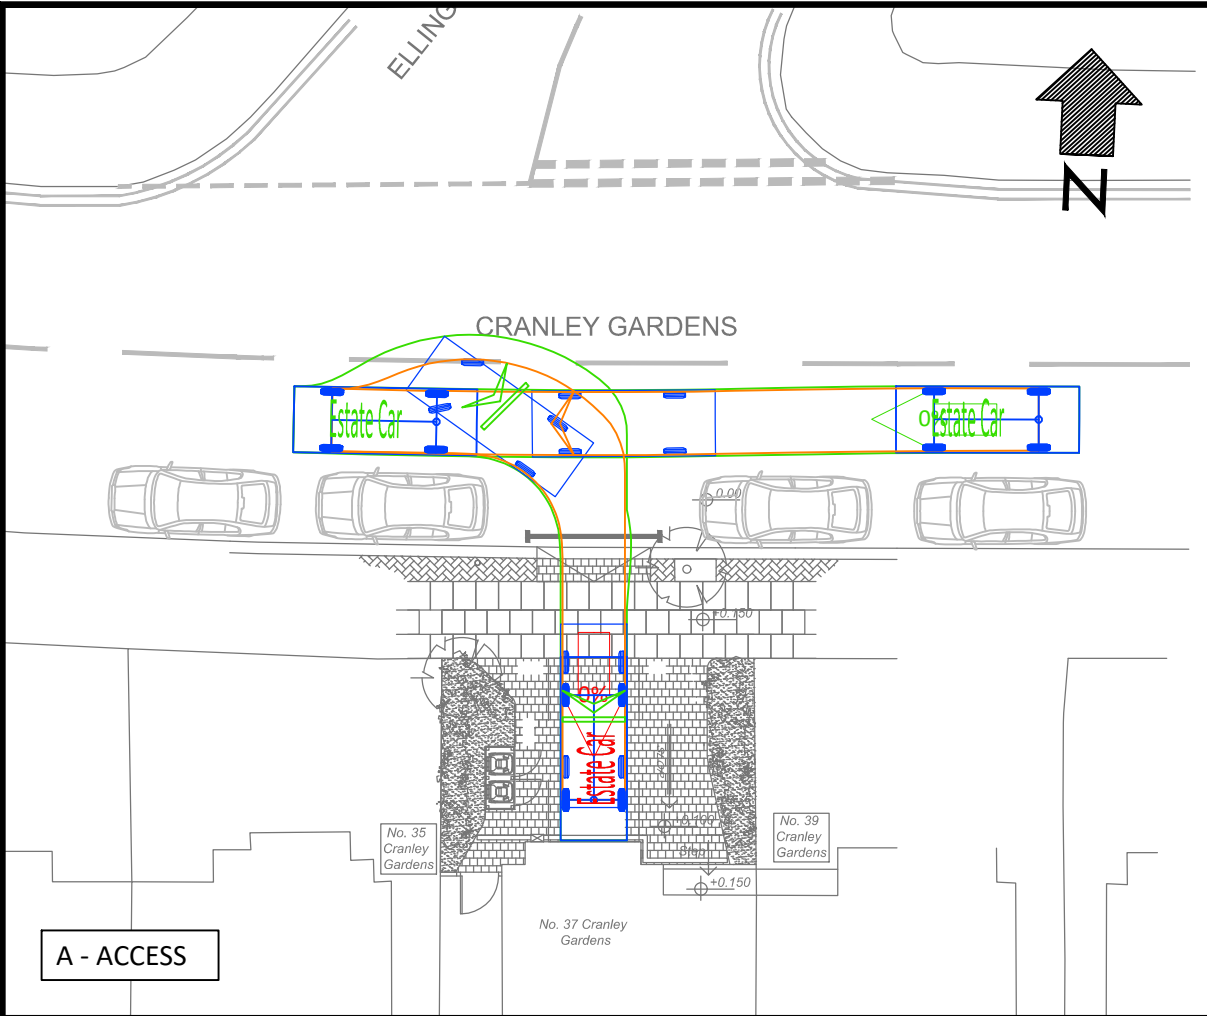


ESTATE CAR (2006)

Overall Length	4.845m
Overall Width	1.750m
Overall Body Height	1.424m
Min Body Ground Clearance	0.189m
Max Track Width	1.655m
Lock to Lock Time	4.00s
Kerb to Kerb Turning Radius	4.950m

Design speed 5kph for all Forward movements
Design speed 2.5kph for all Reverse movements

LAYOUT HAS BEEN PROVIDED BY CINCOTTA ARCHITECTS LTD. FILENAME: 1171_100_PRO GF PLAN_P00.DWG

Rev	Date	Description	Dwn	Chk	App
-	20/03/24	ORIGINAL ISSUE	AS	AC	AC

This drawing has been specifically prepared to meet the requirements of the named client and may contain design and innovative features which differ from conventional design standards.

CAD PRECISION LTD



Web: www.cad-precision.com
Email: info@cad-precision.com
Tel: 01273 661753

Client

CINCOTTA ARCHITECTS LTD

Project

37 CRANLEY GARDENS
MUSWELL HILL

Drawing Title

SWEPT PATH ANALYSIS USING A
4.845M ESTATE CAR

Drawing Status

FOR INFORMATION

Drawn AS	Designed AS	Date MAR 2024	Scale 1:200	Size A3
Drawing No. 3107-001				Rev -