



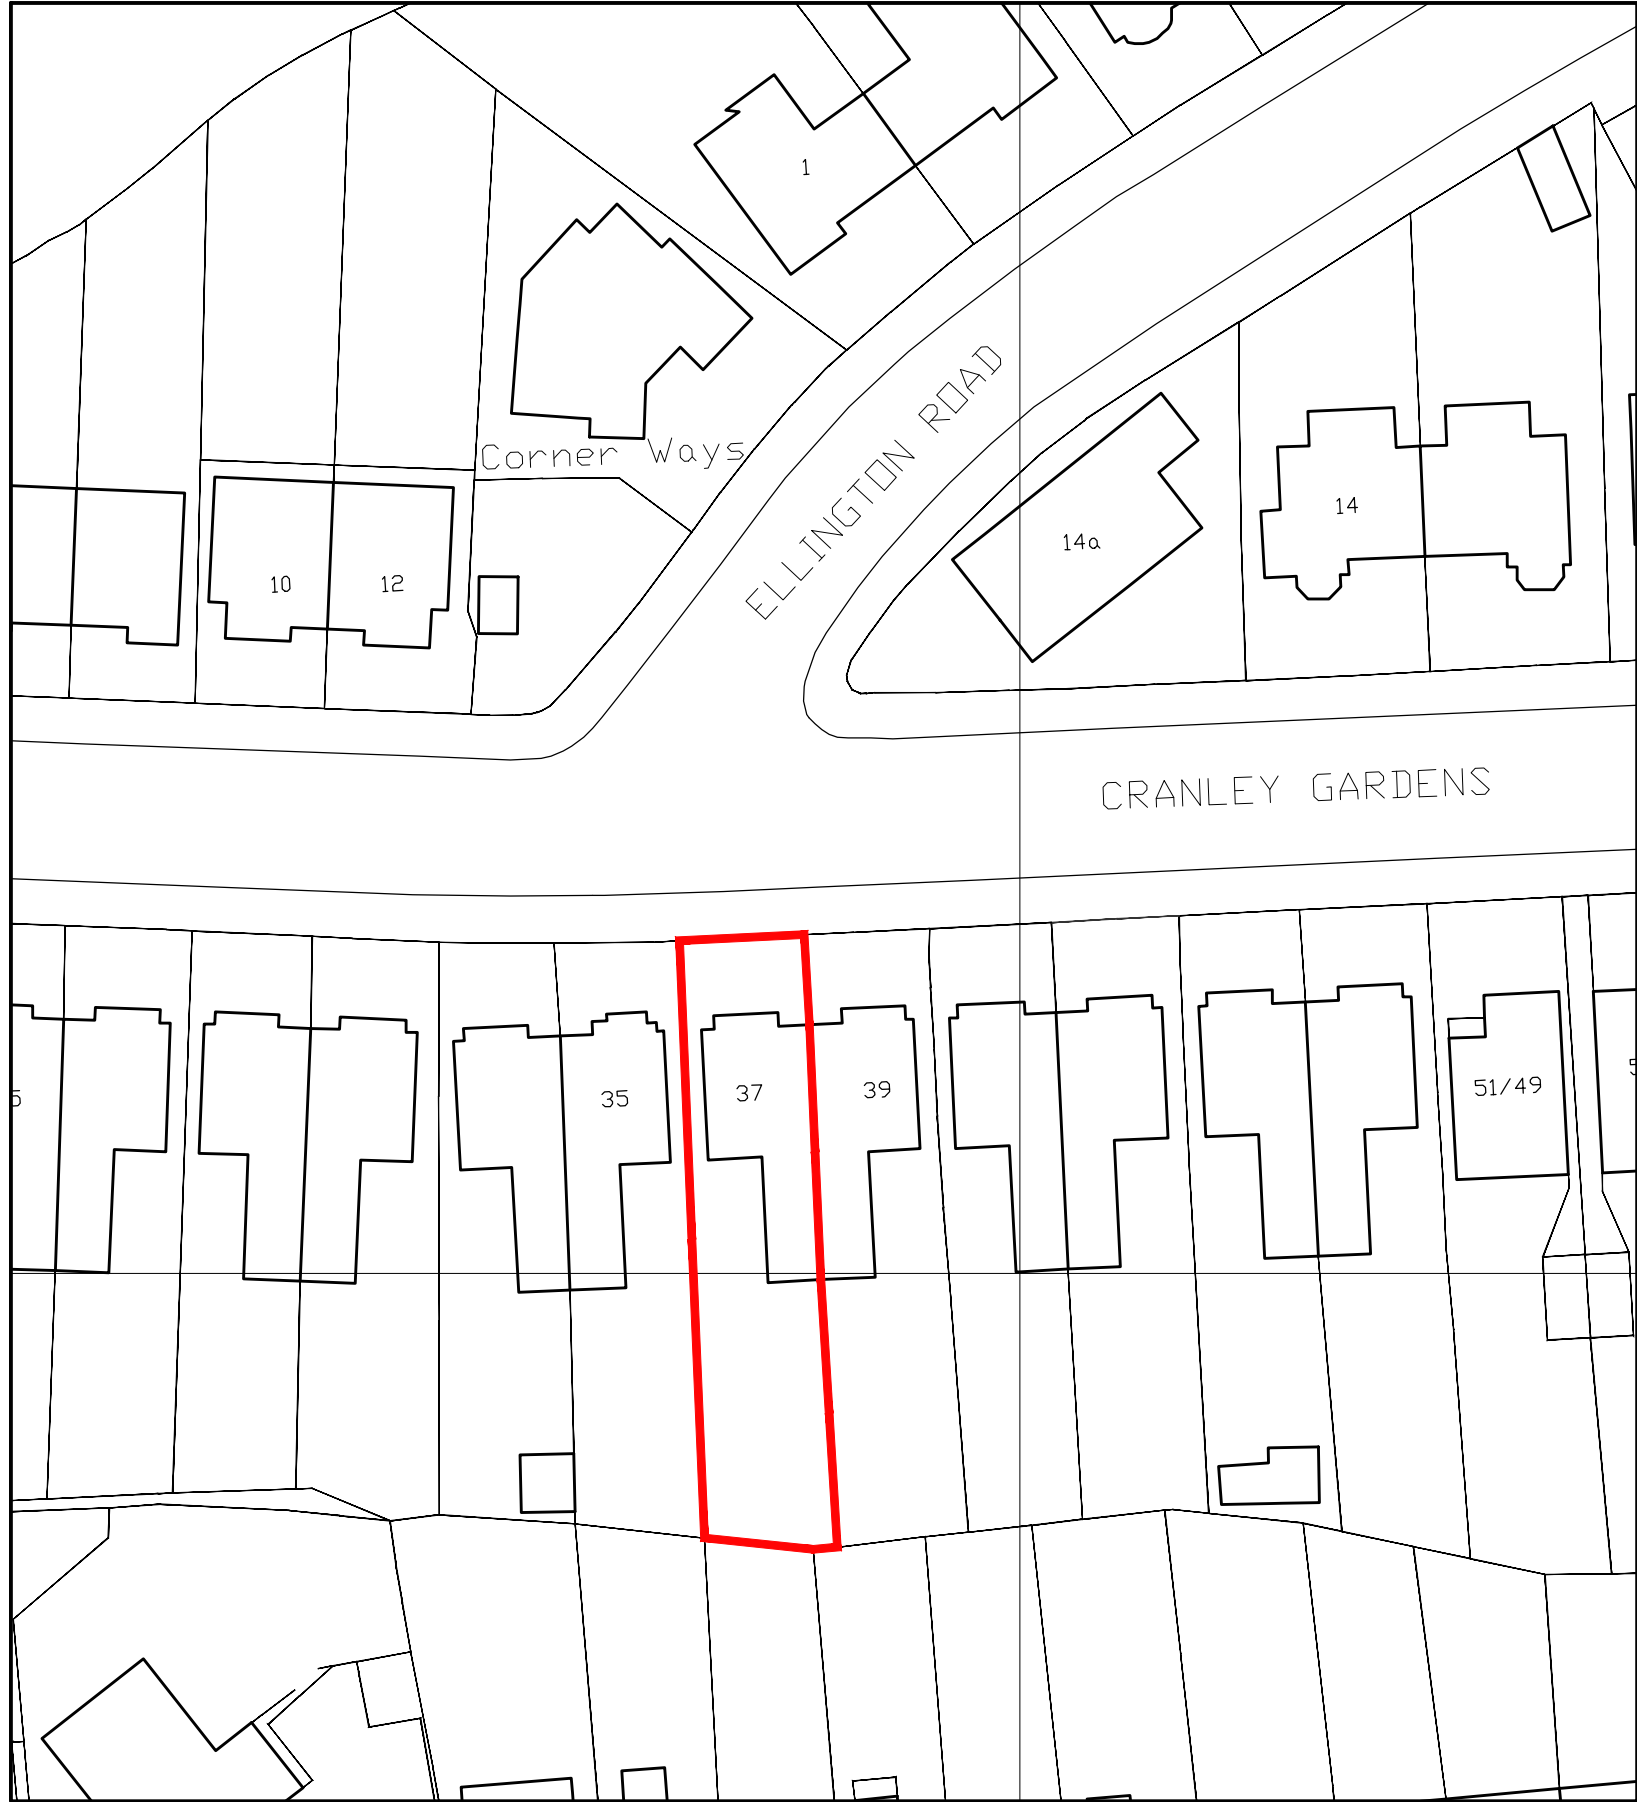


Ordnance Survey®
UKmapcentre.com
Serial number: 280613
© Crown copyright and database right 2024
Ordnance Survey licence 100048957
Reproduction in whole or in part is prohibited
without the prior permission of Ordnance Survey.

1 LOCATION PLAN
000 Scale 1:1250 @A3

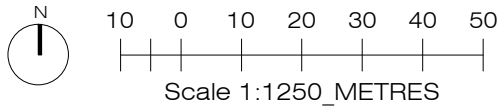

2 BLOCK PLAN
000 Scale 1:500 @A3

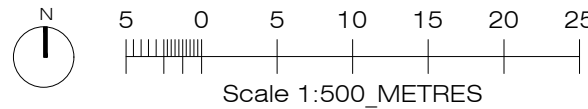

NOTES

This drawing is intended for the use of the individual or entity to whom it is addressed.

You are hereby notified that any dissemination, distribution or copying of this drawing is strictly prohibited.

1. All dimensions and levels to be checked on site. The Architect to be notified of any discrepancies.
2. This drawing to be read in conjunction with the other relevant project drawings and in addition, with structural, M & E engineers, approved sub-contractors drawings and current instructions.
3. All work to be undertaken with the requirements of the current Building and Water Regulations.

REV	DATE	BY	CHK
-----	------	----	-----

PURPOSE OF ISSUE PLANNING

ISSUE DATE	REFERENCE NO	ISSUED TO
20-02-2024	-	-

CLIENT
PRIVATE CLIENT

ARCHITECTS
CINCOTTA ARCHITECTS Ltd.
Mob.: +44 (0)7963 480 692
Email: info@cincottaarchitects.com

PROJECT
37 CRANLEY GARDENS, N10 3AB

DRAWING
TITLE
BLOCK PLAN
LOCATION PLAN

SCALE	DATE	DRAWN	CHECKED
As Shown	20/02/24	-	AC
DRAWING No.	REV		

1171 - 000 P00