


EXISTING - Drawing DO-01

26 Richmond Road, London N11 2QR

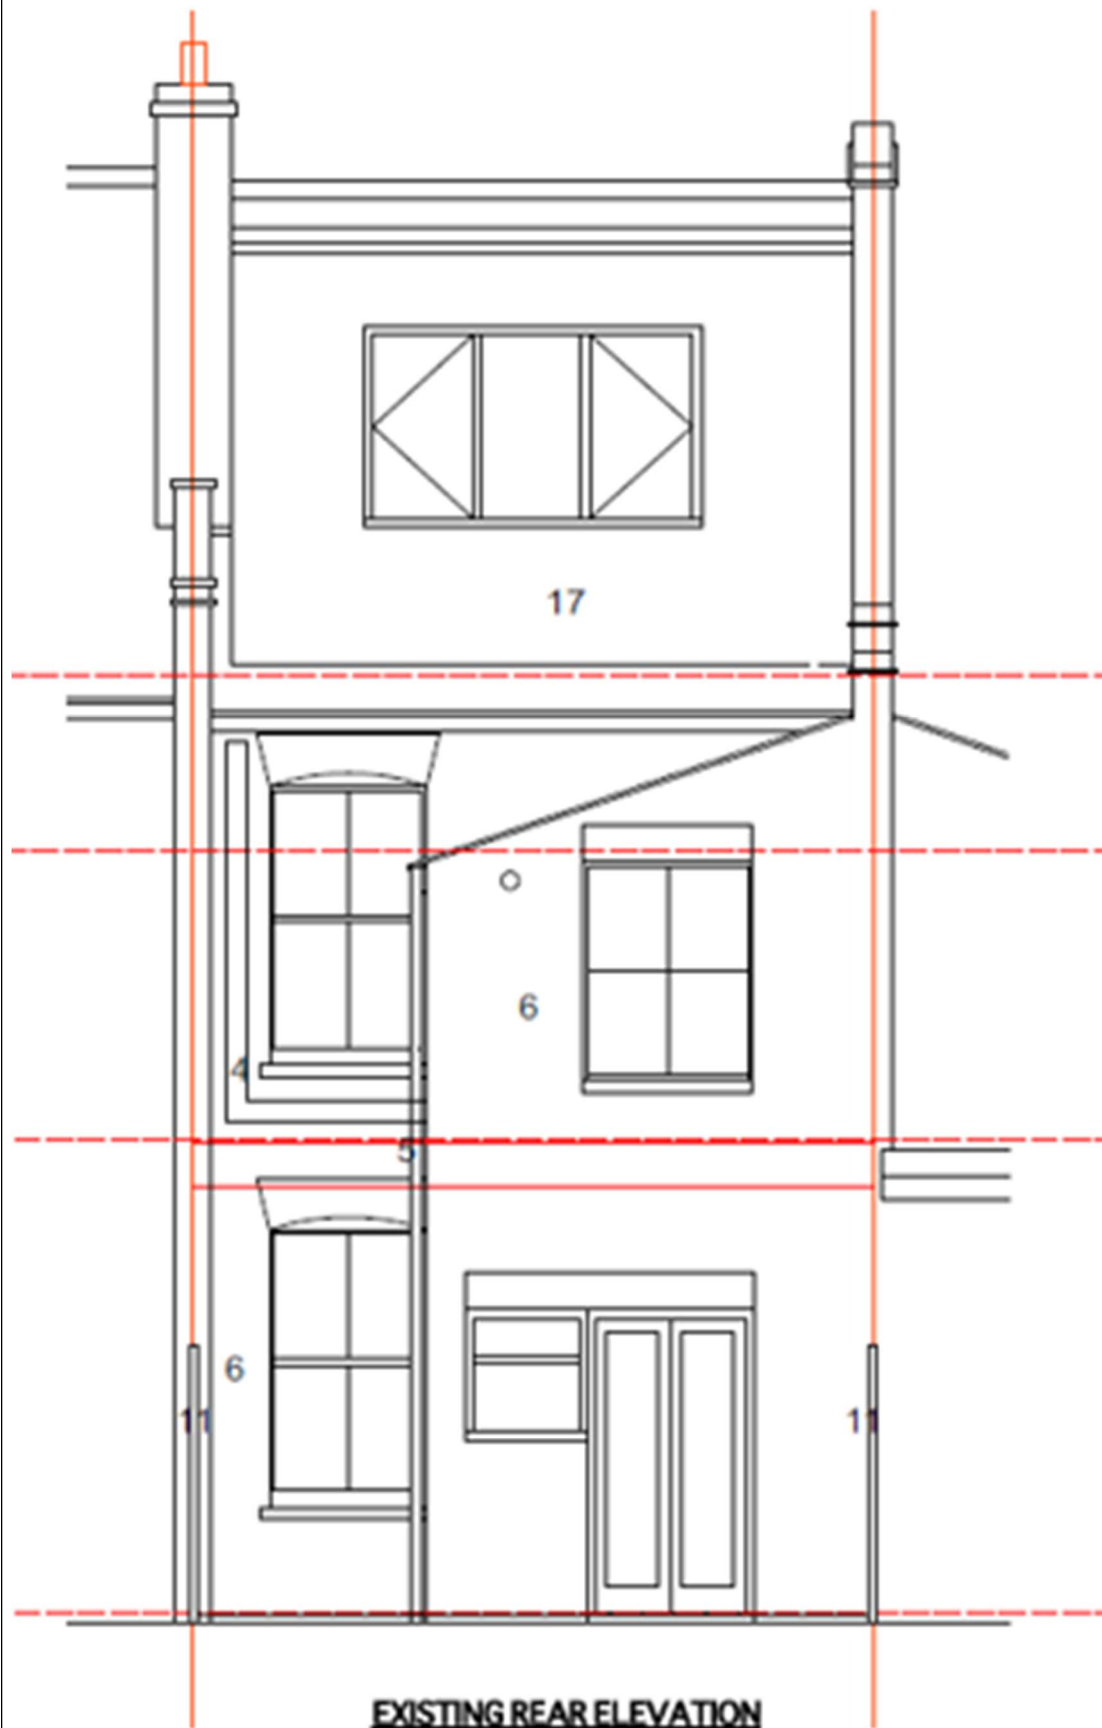

SCALE 1.50 @ A3 Paper size