NOTE:
THIS DRAWING MUST NOT BE SCALED. THE CONTRACTOR IS TO CHECK ALL DIMENSIONS ON SITE
C:\+=SHAPE OF ARCHITECTURE\+=PRIVATE PROJECTS\202. Lawrence Road N15\+=DRAWINGS\202.MASTER

SHAPE OF ARCHITECTURE

128 CITY ROAD, LONDON, EC1V 2NX, UK
T: +44 (0) 7525 338664
E: info@shapeofarchitecture.com

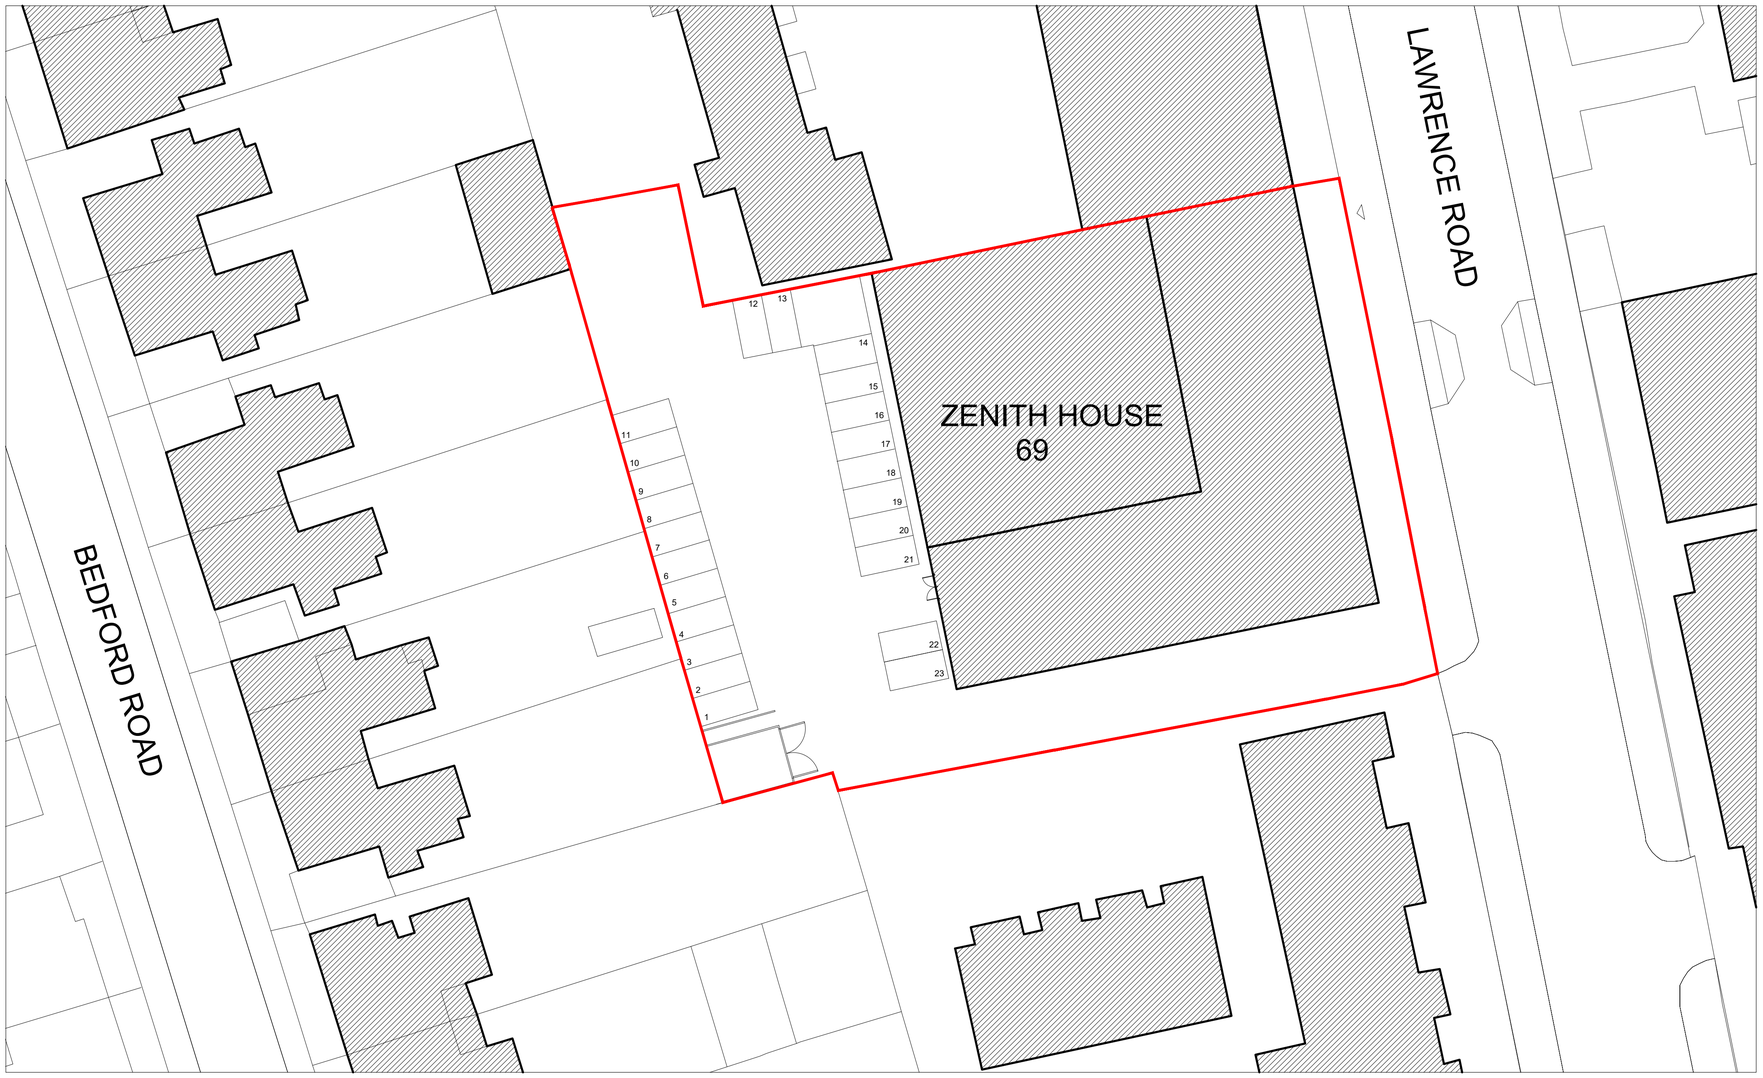

EXISTING SITE PLAN
scale 1:250

scale in metres
0 5 10 15 20 25 30 35 40

N

SITE LOCATION PLAN
scale 1:1250

0 10 20 30 40 50 60 70 80 90 100
Scale 1:1250

REV	DATE	INIT.	DESCRIPTION	CHK
01	24/02/12	AZ		
00	24/02/14	AZ		

LEAD CONSULTANTS
SHAPE OF ARCHITECTURE LIMITED
PROJECT
ZENITH HOUSE, 69 LAWRENCE RD, LONDON N15 4TG
CLIENT
Seven Sisters Construction 2 Limited c/o GCP Asset Management
DRAWING NOTE
EXISTING PLANS

DRAWING STATUS
PLANNING
SCALE
1:250, 1:1250 @ A1
PAPER SIZE
A1
REVISION
01
JOB No. | DRAW. No. | DRAWING TITLE
202 - D.01 - EXISTING PLANS