

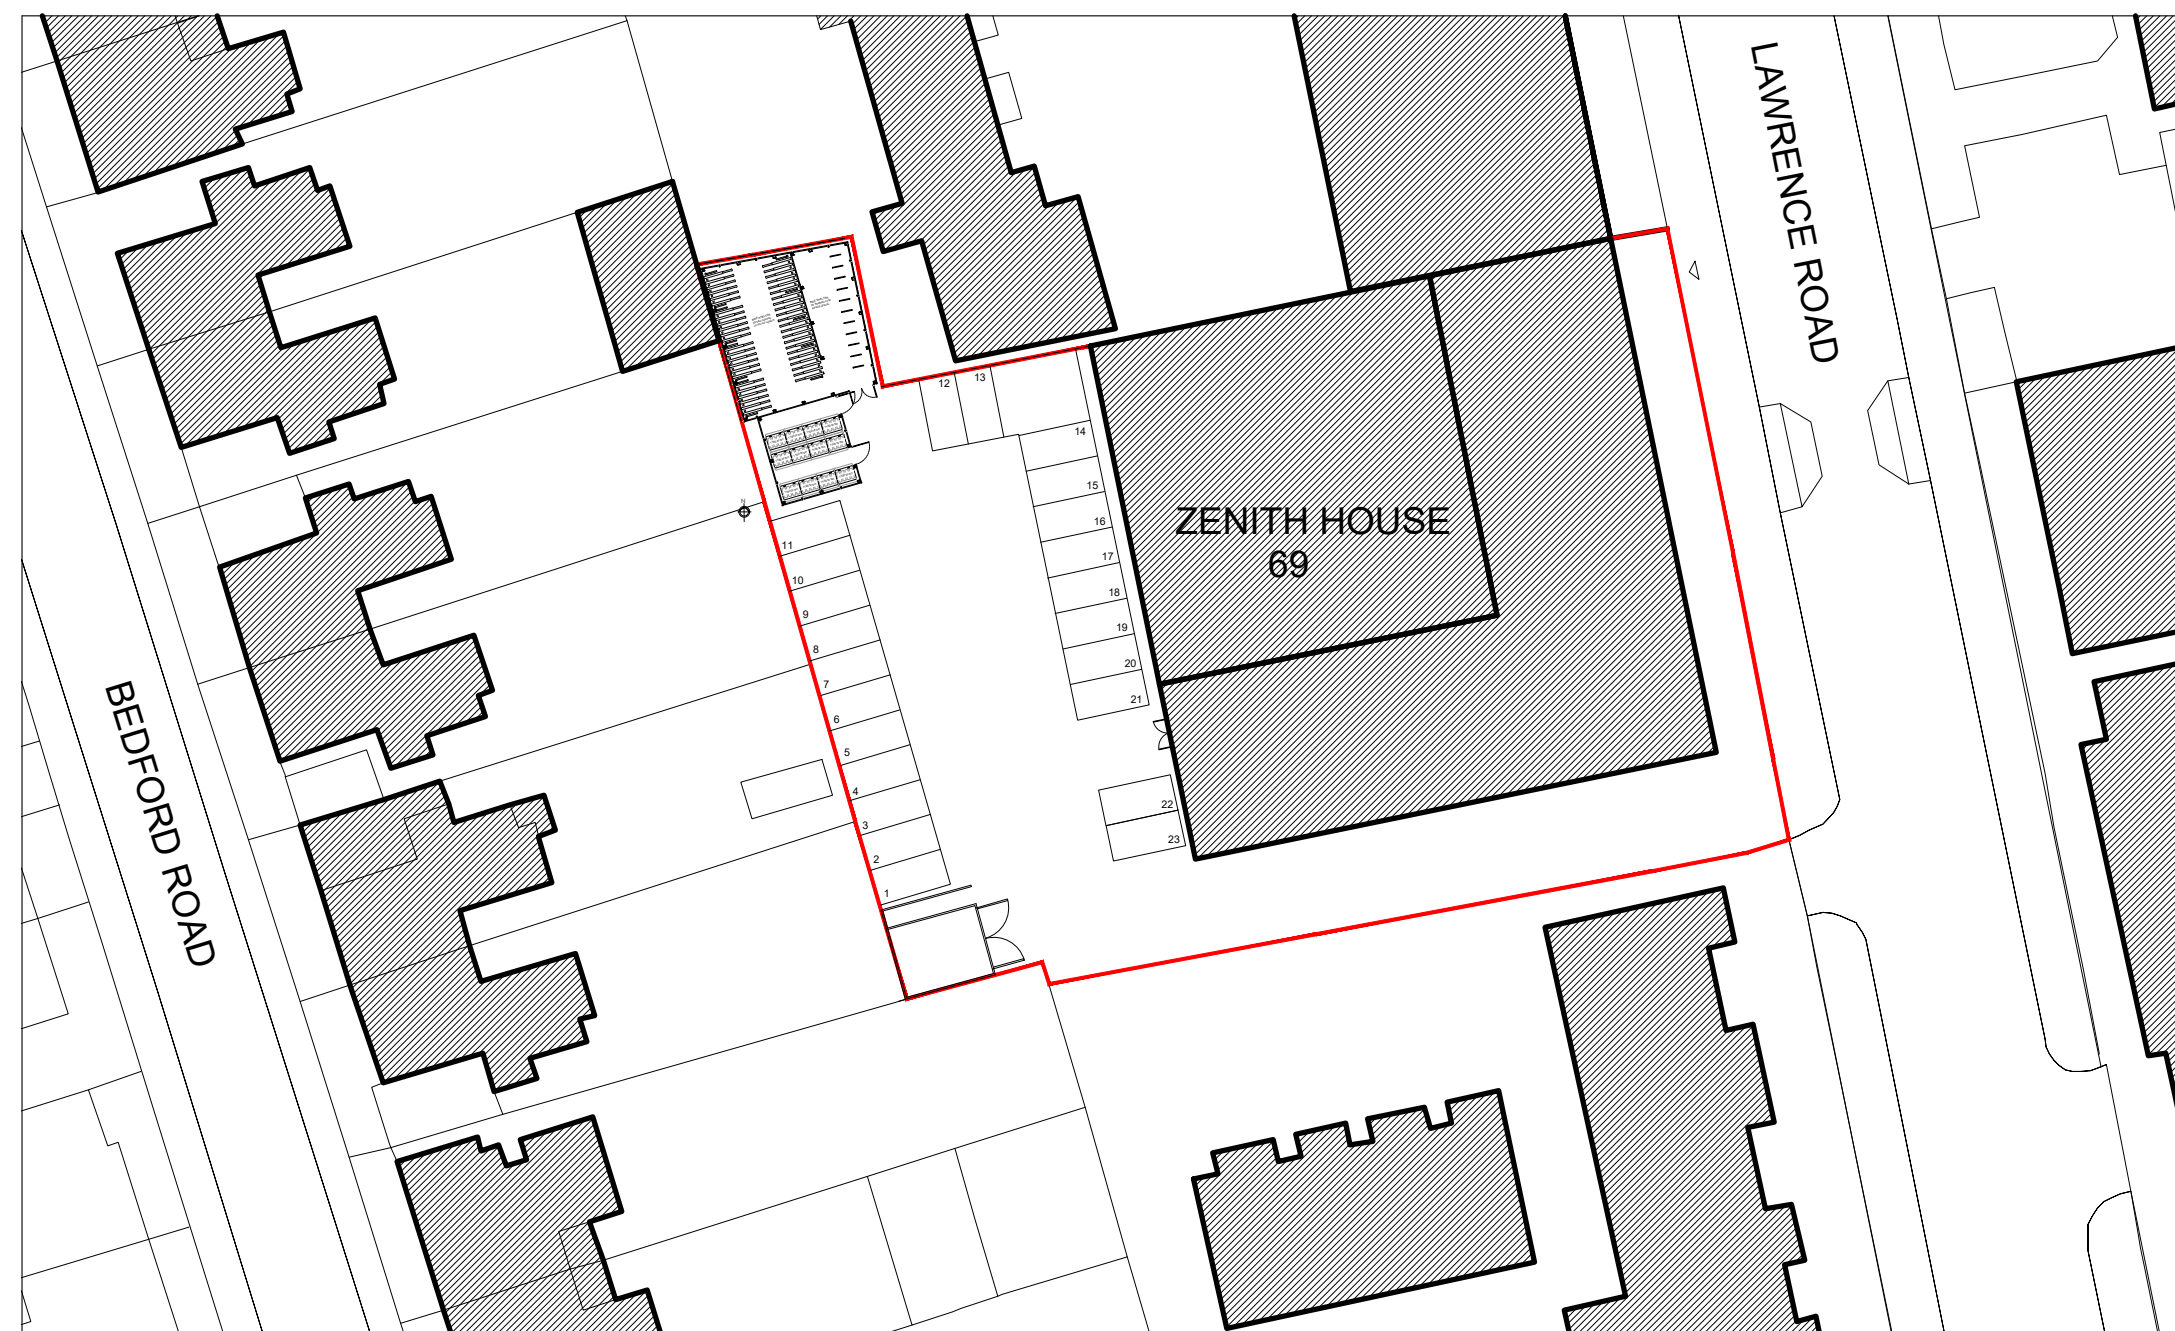
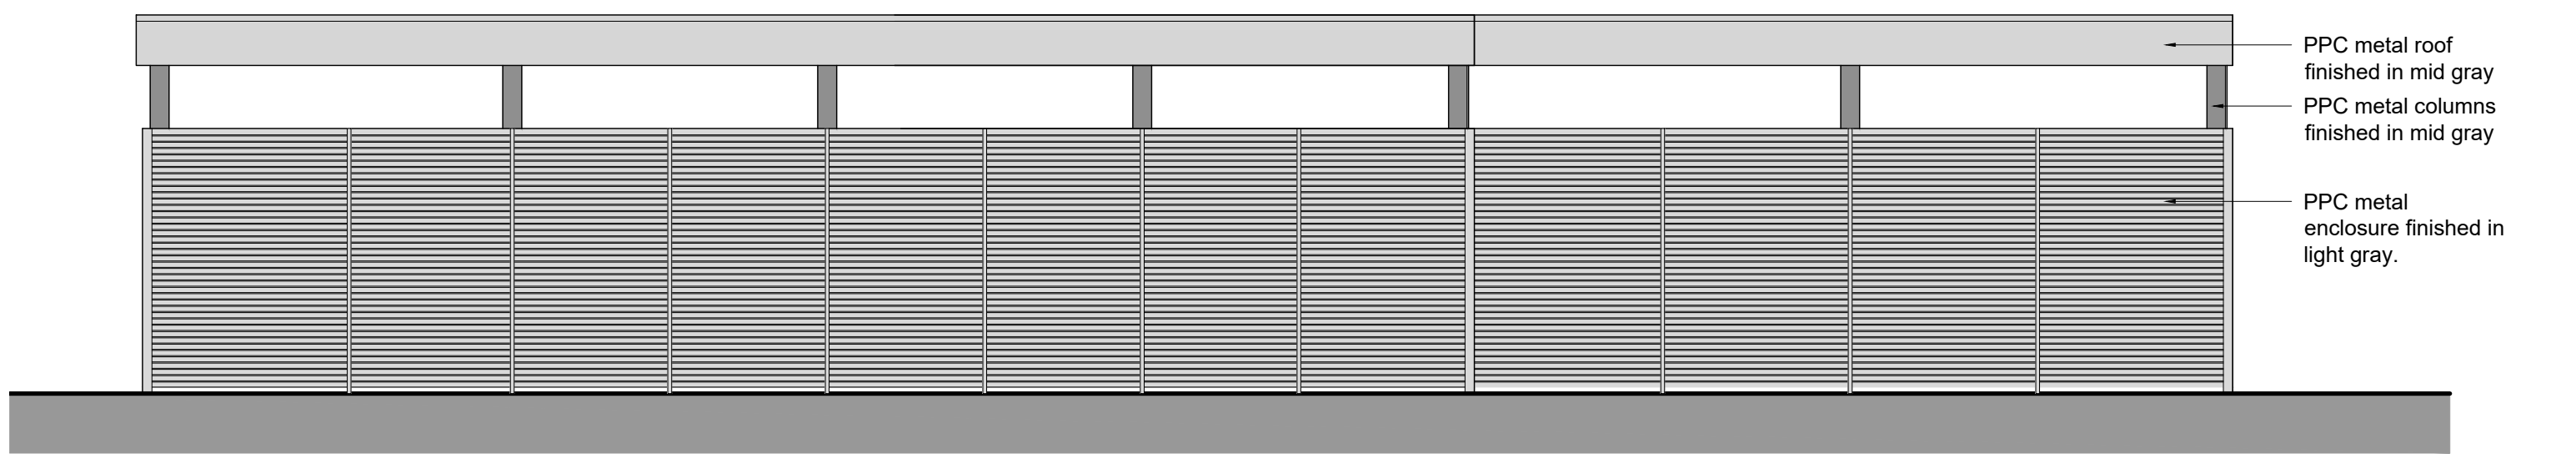
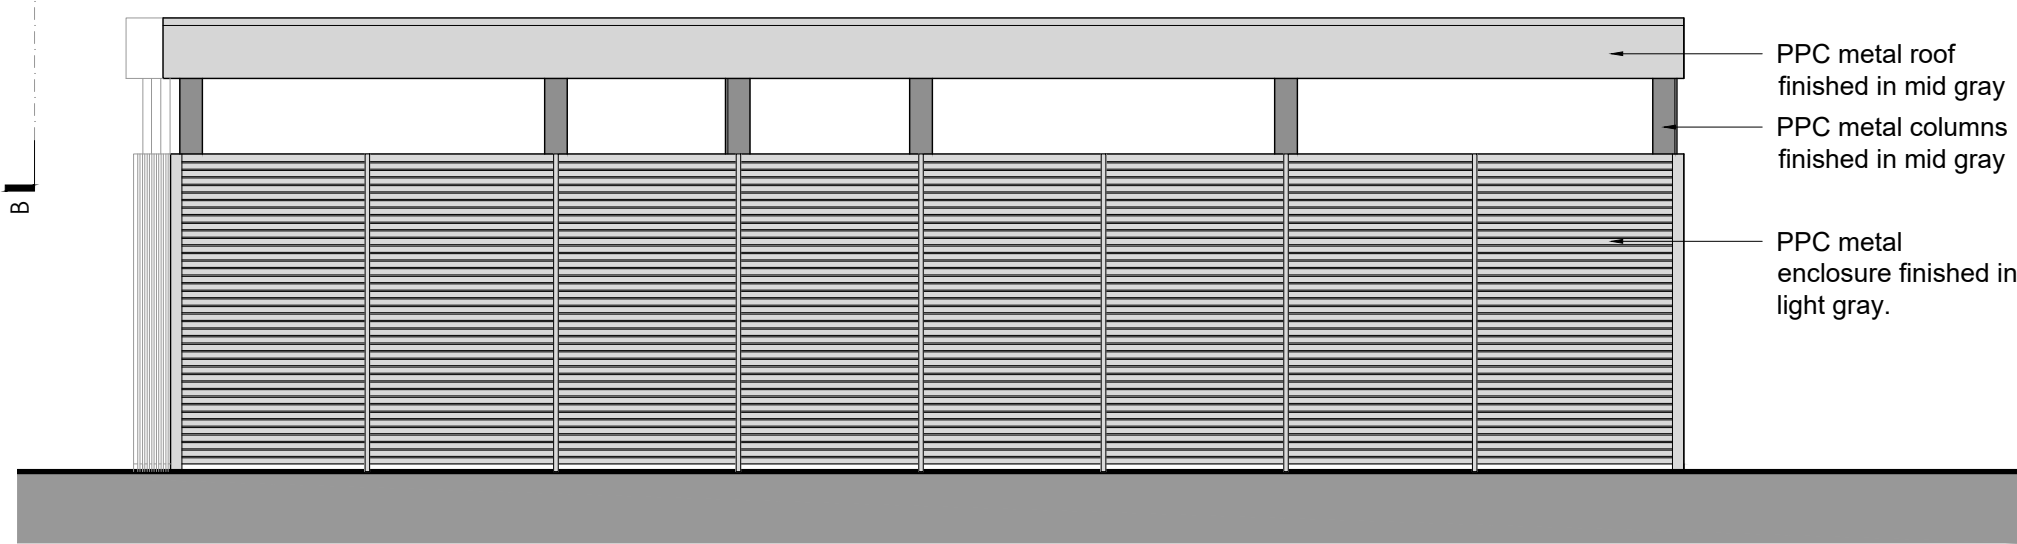
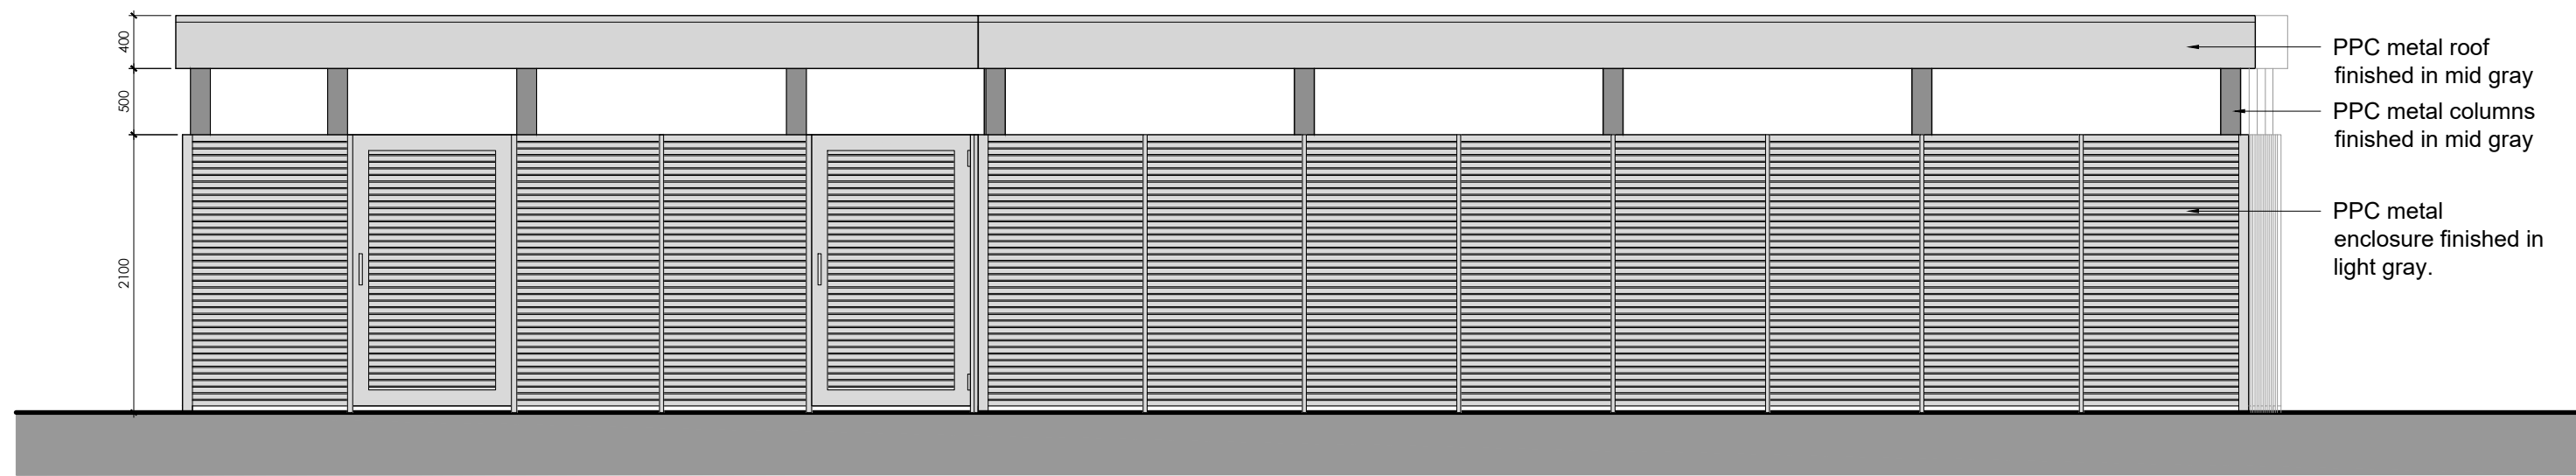


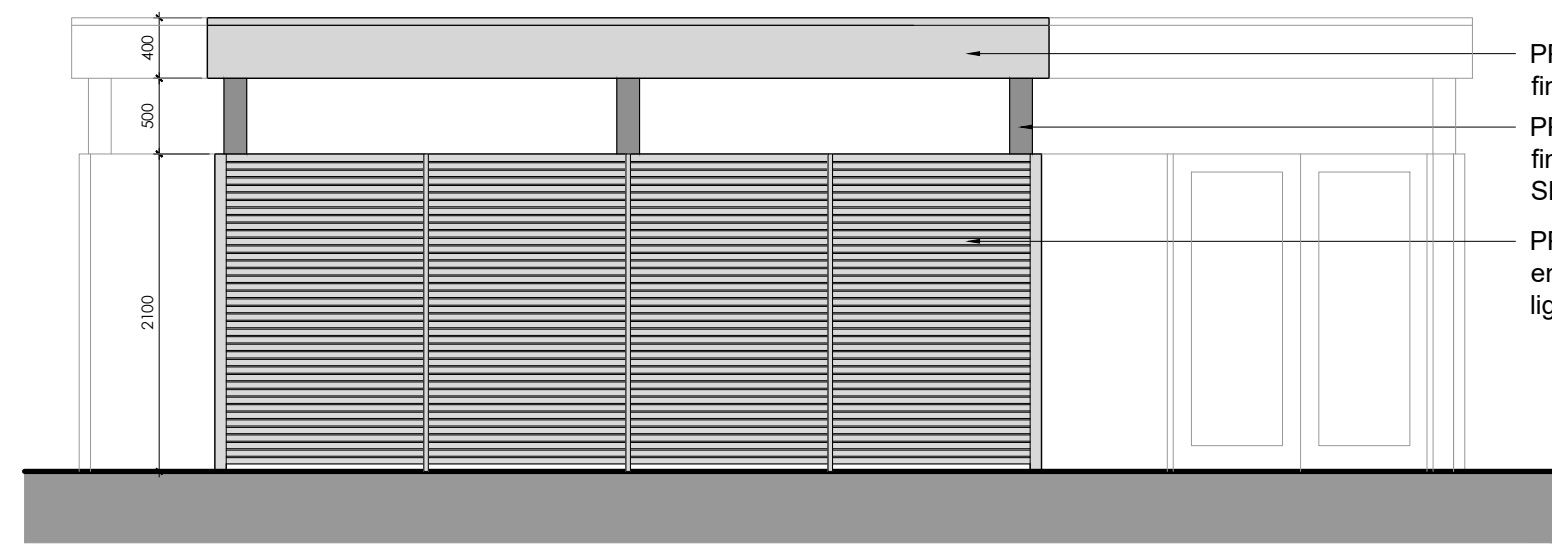

scale in metres

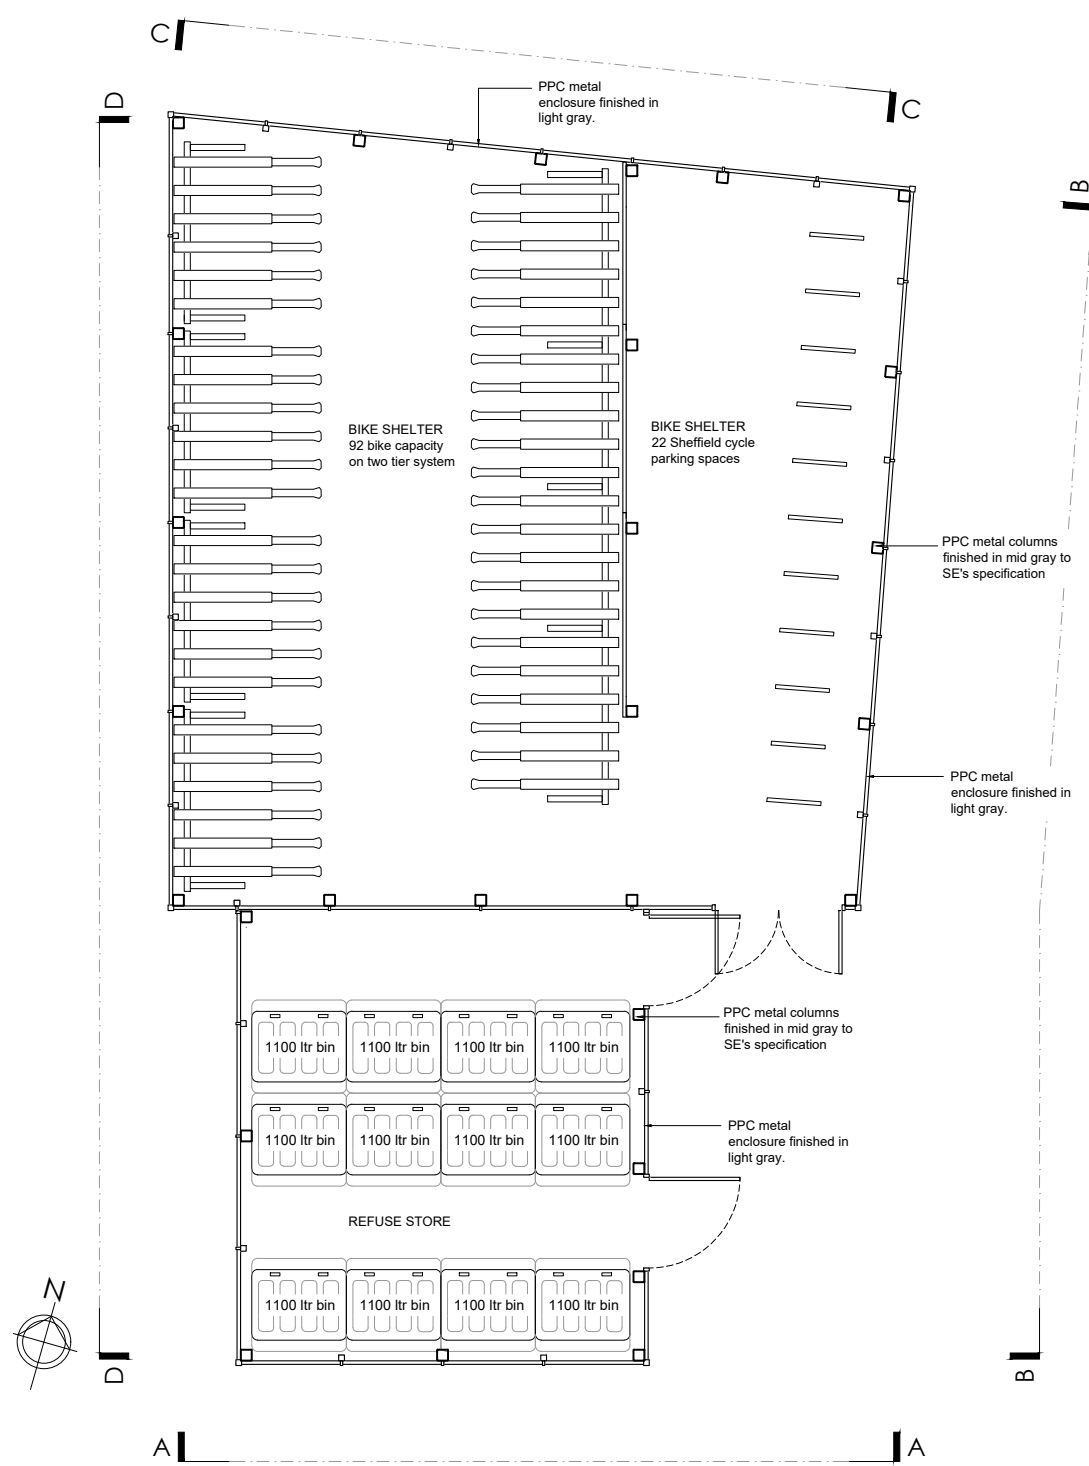

Scale 1:1250

[illegible]

LEAD CONSULTANTS SHAPE OF ARCHITECTURE LIMITED 205/61 ZENITH HOUSE, 69 LAWRENCE RD, LONDON N15 4TG C/PO Severn Sisters Construction 2 Limited c/o GCP Asset Management			DRAWING STATUS PLANNING		REVISION 01
DRAWING NOTE PROPOSED PLANS			SCALE 1:500, 1:1250, 1:100, 1:50 @ A1	PAPER SIZE A1	
			JOB NO. DRAWING NO. DRAWING TITLE	202 - D.02 - PROPOSED PLANS	