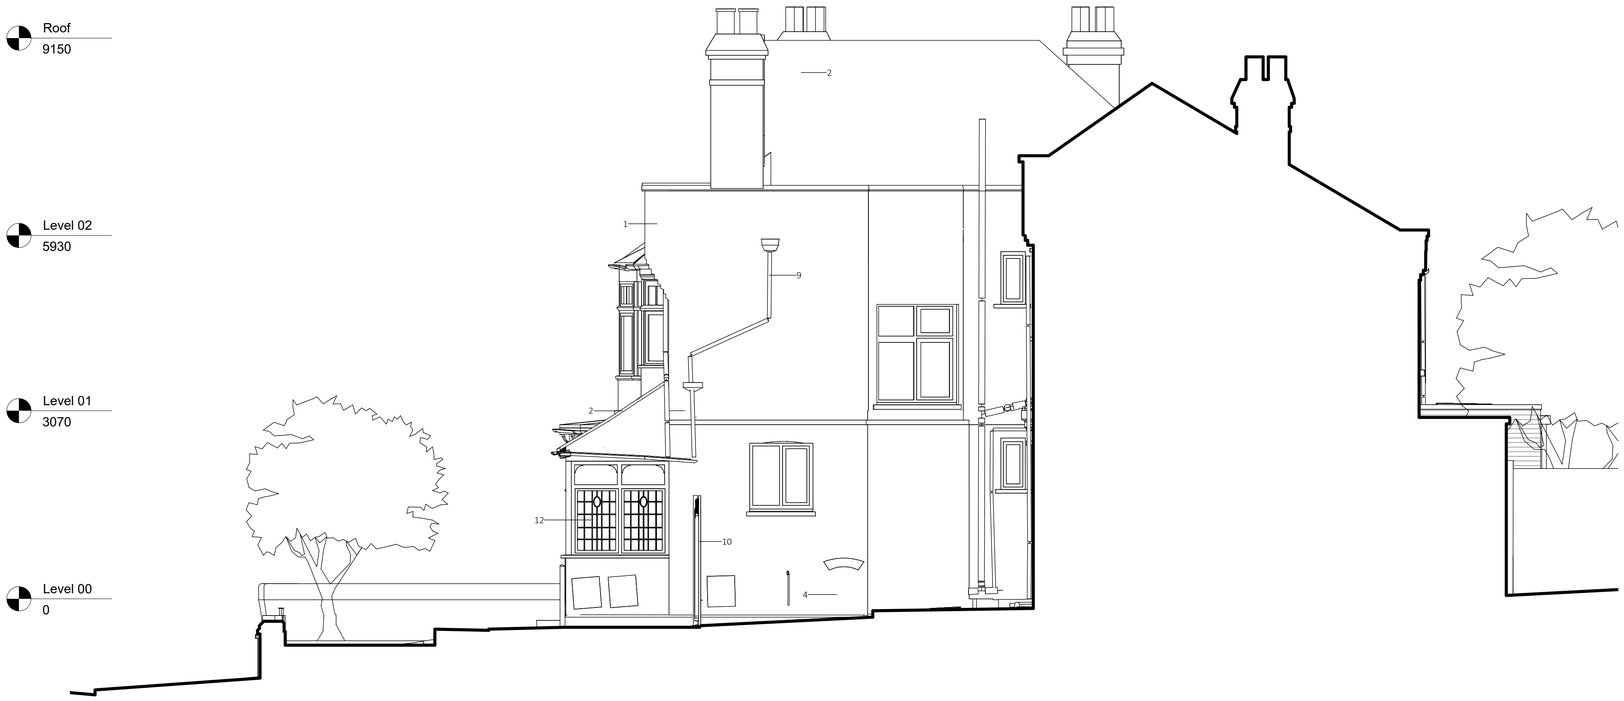

3 East Elevation Proposed
1 : 50

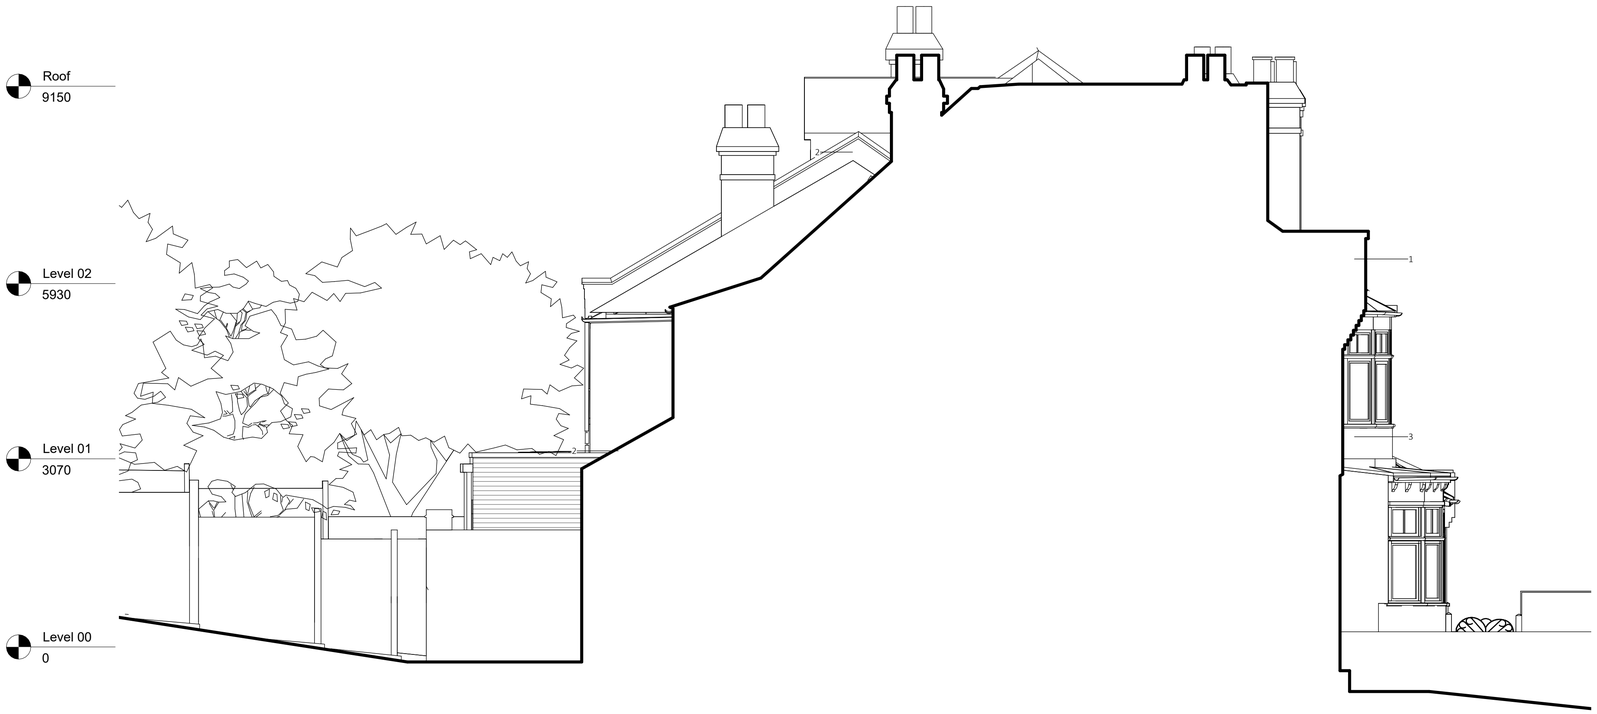

4 West Elevation Proposed
1 : 50

General Notes

The copyright of this drawing and design remains the intellectual property of the designers and may not be used without the written permission of Architecture for the Senses Limited. Do not Scale. Verify all dimensions on site before commencing work or preparing shop drawings. Report any discrepancies, errors or omissions to the designers and await further instructions before the commencement of works. All building materials, components and workmanship to comply with the appropriate public health acts, building regulations, British standards, codes of practice and the appropriate manufacturer´s recommendations. Ensure all works are carried out within the prescribed hours of work and that all tools are of a non-percussive type where possible. Refer to the relevant drawings or method statement for all specialist work.

Wall Types:

Existing Wall

Proposed Wall

Materials:

1. Brick
2. Clay tiles
3. Pebble Dash Render
4. UPVC Window
5. UPVC Door
6. Aluminium Window
7. Aluminium Door
8. Feature Timber Terrace
9. RWP
10. Iron gate
11. Outdoor storage
12. Stainglass window
13. Stainglass door
14. Aluminium Coping
15. Hung clay tiles
16. Stone coping
17. Timber Window
18. Timber Door
19. Black aluminium rain water goods

0 0.5m 1m 2.5m 5m

Scale 1:50 @ A1

Rev	Date	Description
P02	28.03.24	Planning Submission
P01	20.03.24	Issued for Client comment

Project
14 Vallance Road

Drawing Title
Proposed Elevations Sheet 2

Date drawn	06/11/23
Drawn by	AB
Checked by	MS
Scale @ A1:	1 : 50

PLANNING
For Illustrative Purposes Only

Project	Origin	Volume	Level	
VRH	FTS	XX	XX	
File type	Discipline	Sheet no	Stage	Rev
DR	A	02 004	S1	P02

27/03/2024 11:47:21

1E Mentmore Terrace, London E8 3PN
info@forthesenses.com
© Copyright Architecture for the Senses Ltd. 2022

For the Senses