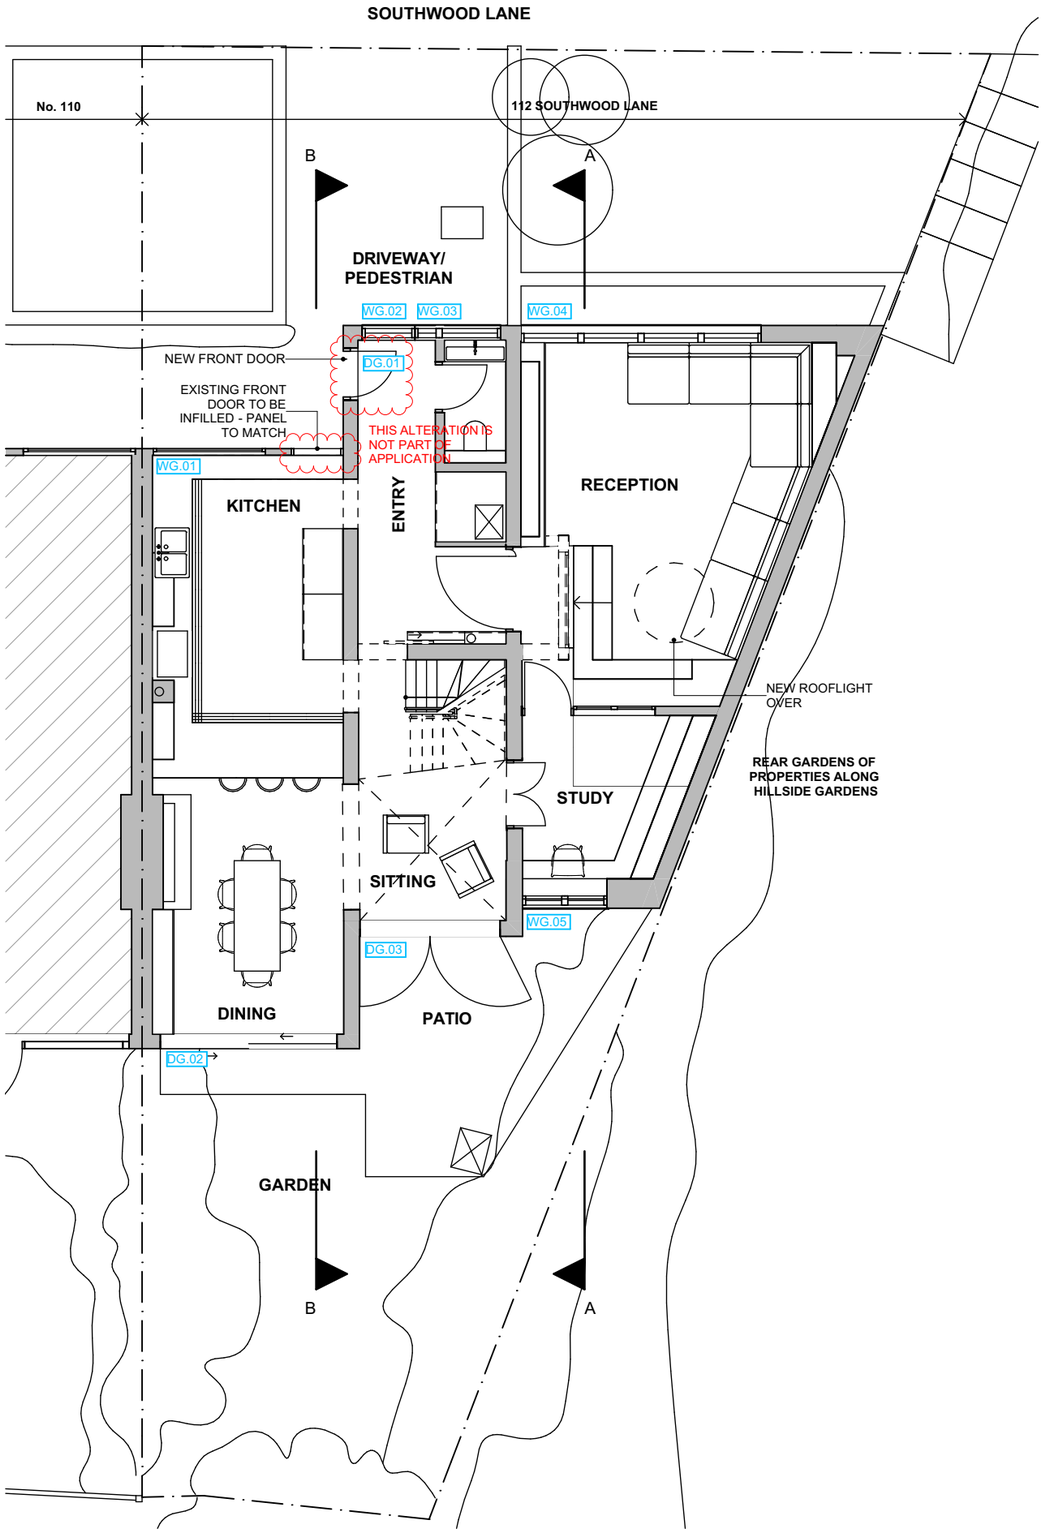

1 Ground Floor
1:100

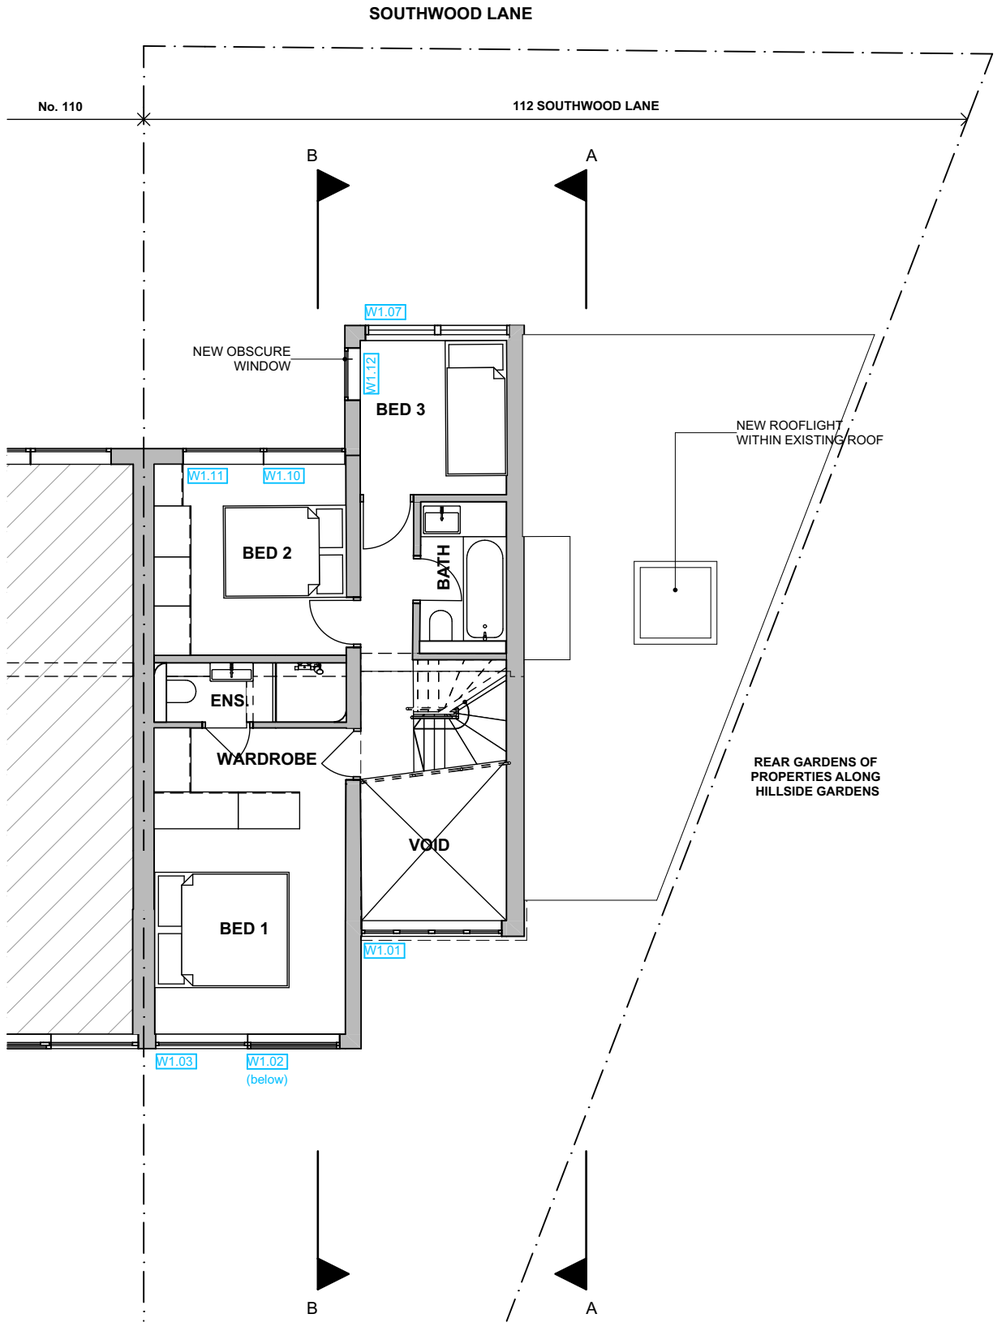

2 First Floor
1:100

REV	DATE	REASON FOR ISSUE	INITIAL
PL3	19/04/2024	PLANNING AMENDMENTS	BVDS
PL2	05/03/2024	REVISED PLANNING SUBMISSION	BVDS
PL1	23/01/2024	PLANNING SUBMISSION	BVDS

PROJECT

112 Southwood Lane
London
N6 5SY

DRAWING TITLE

Floor Plans

N

DRAWN: JW
CHECKED: EVDS

PROJECT No.	DWG. No.	REV.
477	**A-1.00**	**PL3**

STATUS: **PLANNING**

Bradley VanDerStraeten

STUDIO 16, LONDON FIELDS STUDIOS, 11-17 EXMOUTH PLACE, LONDON E8 3RW
+44 7376 135 065 WWW.B-VDS.CO.UK

DO NOT SCALE FROM DRAWING. USE MARKED DIMENSIONS. DIMENSIONS TO BE CONFIRMED ON SITE BY CONTRACTOR. TO BE READ IN CONJUNCTION WITH ALL OTHER CONSULTANT DRAWINGS.

ARCHITECT TO BE NOTIFIED IMMEDIATELY OF ANY DISCREPANCIES.
COPYRIGHT ON THIS DRAWING TO BE RETAINED BY THE ARCHITECT.