


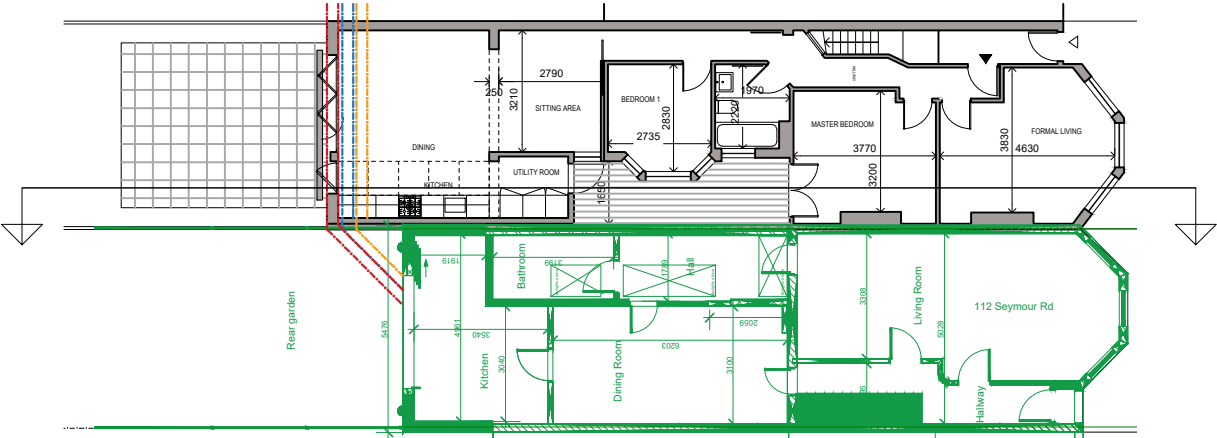

HEIGHT DIFFERENCE BETWEEN
110 AND 112 SEYMOUR ROAD

45° LINES INDICATING THE POSSIBLE OBSTRUCTION
TO 112 SEYMOUR RD

- PROPOSED EXTENSION (ORIGINAL DESIGN)
- PROPOSED EXTENSION (IDEAL INTERNAL DIMENSION)
- PROPOSED EXTENSION (TO AVOID ANY INTRUSION TO NEIGHBOURS
SLIDING DOORS)



REFERENCE PLAN

PLEASE NOTE:

- NOTES:
- ALL DIMENSIONS ARE IN MILLIMETERS UNLESS OTHERWISE INDICATED.
 - CONTRACTOR IS TO CHECK ALL DIMENSIONS ON THE BUILDING SITE BEFORE COMMENCING WITH SHOP DRAWINGS OR INSTALLATION WORK.
 - DO NOT SCALE FROM THIS DRAWING, USE ONLY FIGURED DIMENSIONS.
 - LARGE SCALE DETAILS SUPERSEDE ALL OTHERS.
 - THIS DRAWING IS TO BE READ IN CONJUNCTION WITH THE DESIGN SPECIFICATION AND SCHEDULE WHERE AVAILABLE.
 - THE SUCCESSFUL EXECUTION OF PR DESIGN RELIES ON THE EXPERT ADVICE AND GUIDANCE OF THE RESPECTIVE SUB-CONTRACTOR/SUPPLIER, WHO IN ORDER TO EXECUTE THE DESIGN WILL BE REQUIRED TO PRODUCE FURTHER WORKING DRAWINGS AND A SPECIFICATION WHICH WILL BE APPROVED BY THE DESIGNER PRIOR TO INSTALLATION.

COPYRIGHT EXISTS. THIS INFORMATION MUST USED ONLY AS PERMITTED. IT MAY NOT BE RETAINED, COPIED OR USED WITHOUT THE PERMISSION OF PABLO RIMOLDI

DESIGN INTENT

REVISIONS

No.	Date	Description	By
-	DD.MM.YY	Add description	--



LONDON

9 PENNANT TERRACE, LONDON,
E17 5BD

T +44 (0) 7985692207
pablo.rimoldi@gmail.com

Client

LUCIA CORTI

Project

GROUND FLOOR FLAT
110 SEYMOUR ROAD
N8

Title

PROPOSED SECTION
IN RELATION TO EXISTING
112 SEYMOUR RD

Scale
1:100@A3

Date
15.04.2024

Drawn
PR


Checked
XX

Dwg-No.

ELEV - 202.00

Rev.

-

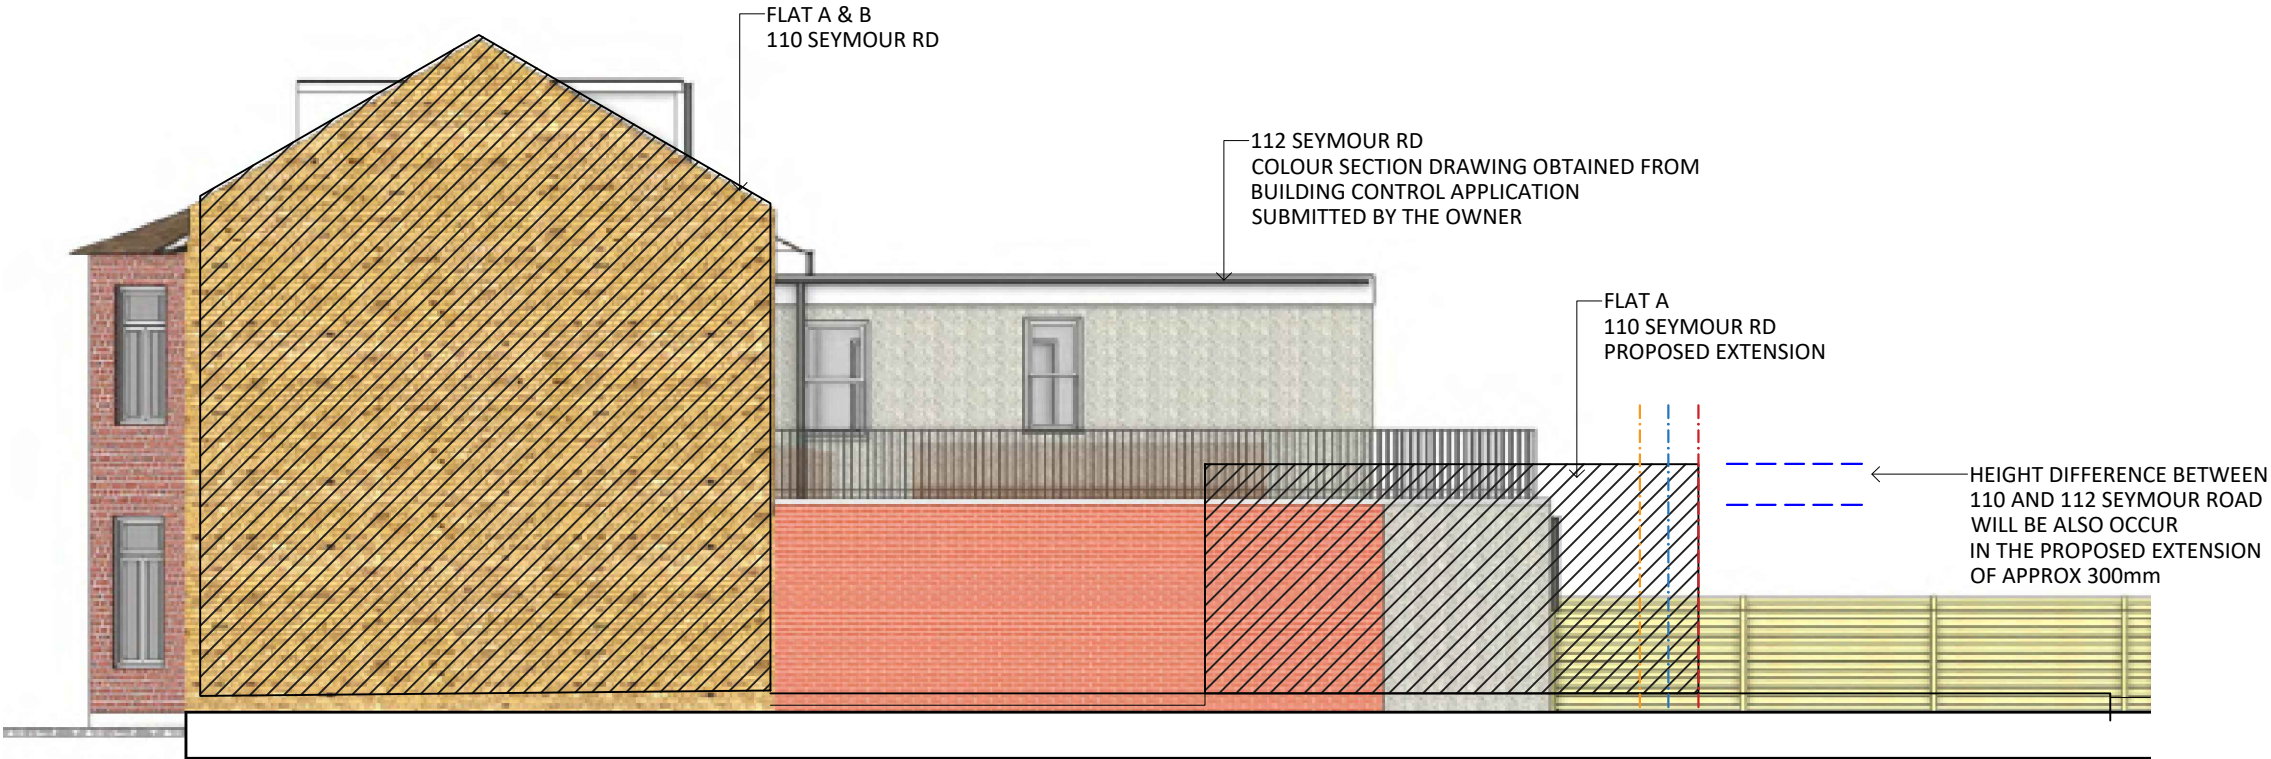

01 - SECTION THROUGH 110 SEYMOUR ROAD IN RELATION
WITH 112 SEYMOUR RD PARTY WALL