



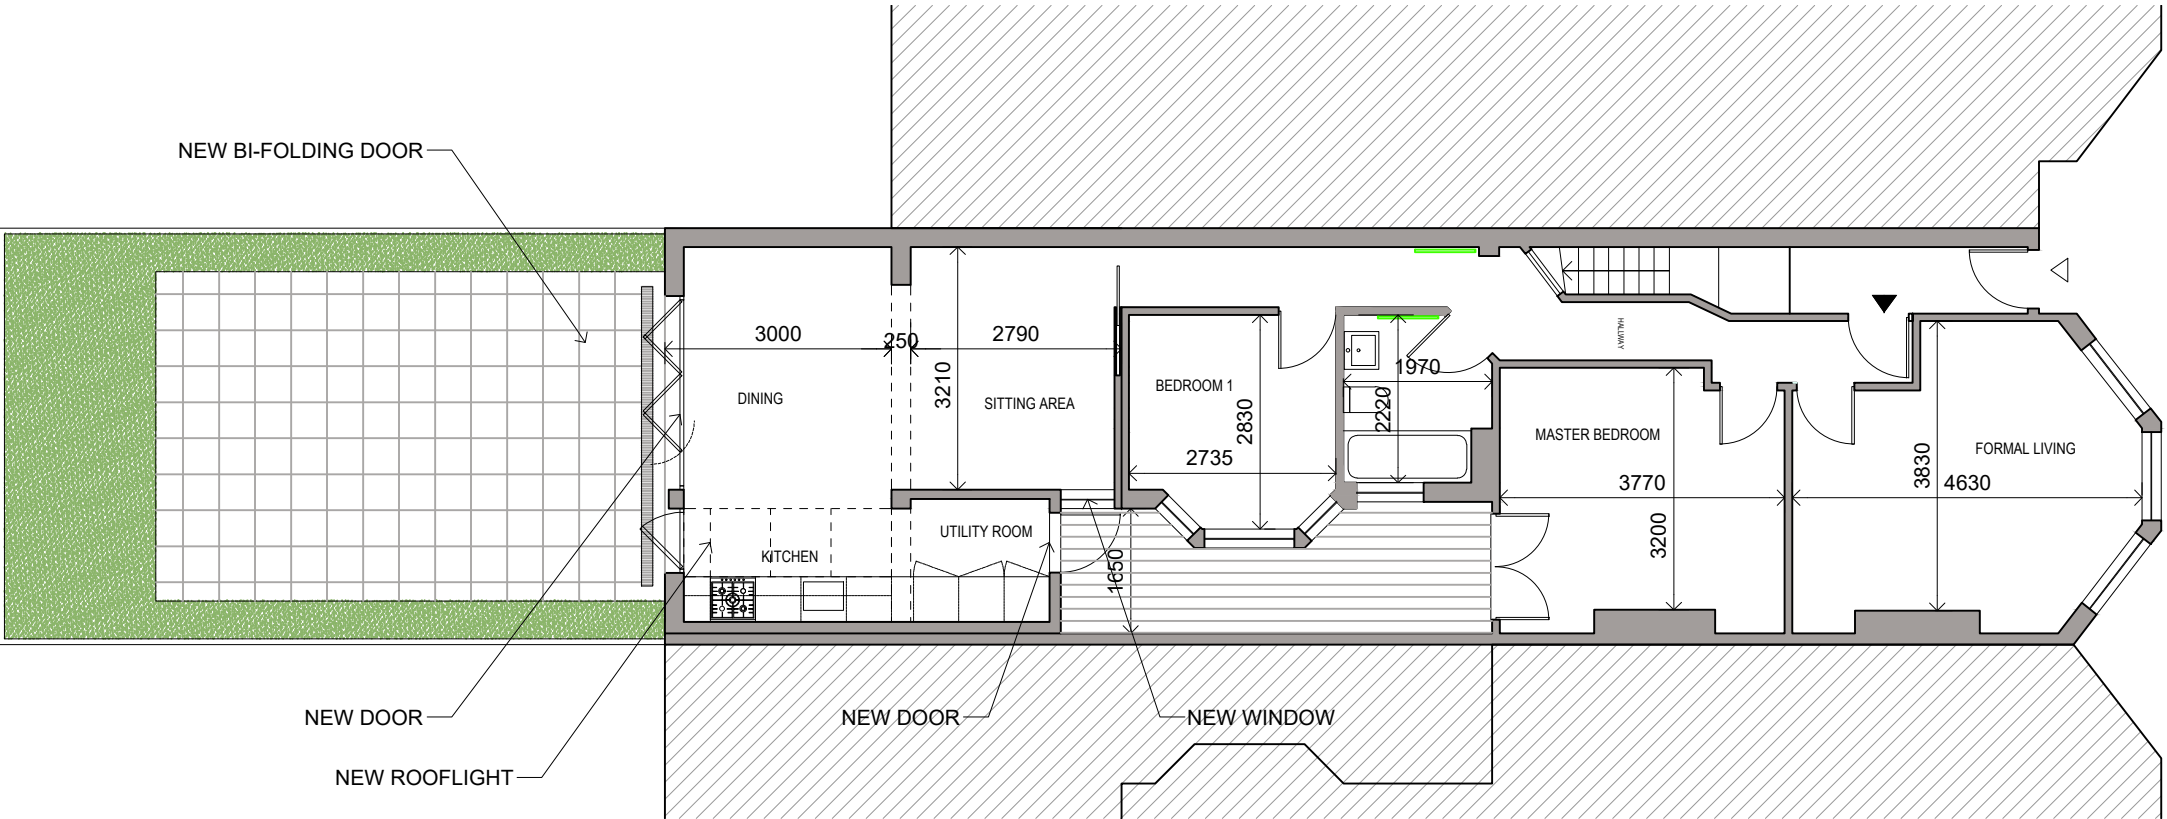

02 - GROUND FLOOR - AS PROPOSED

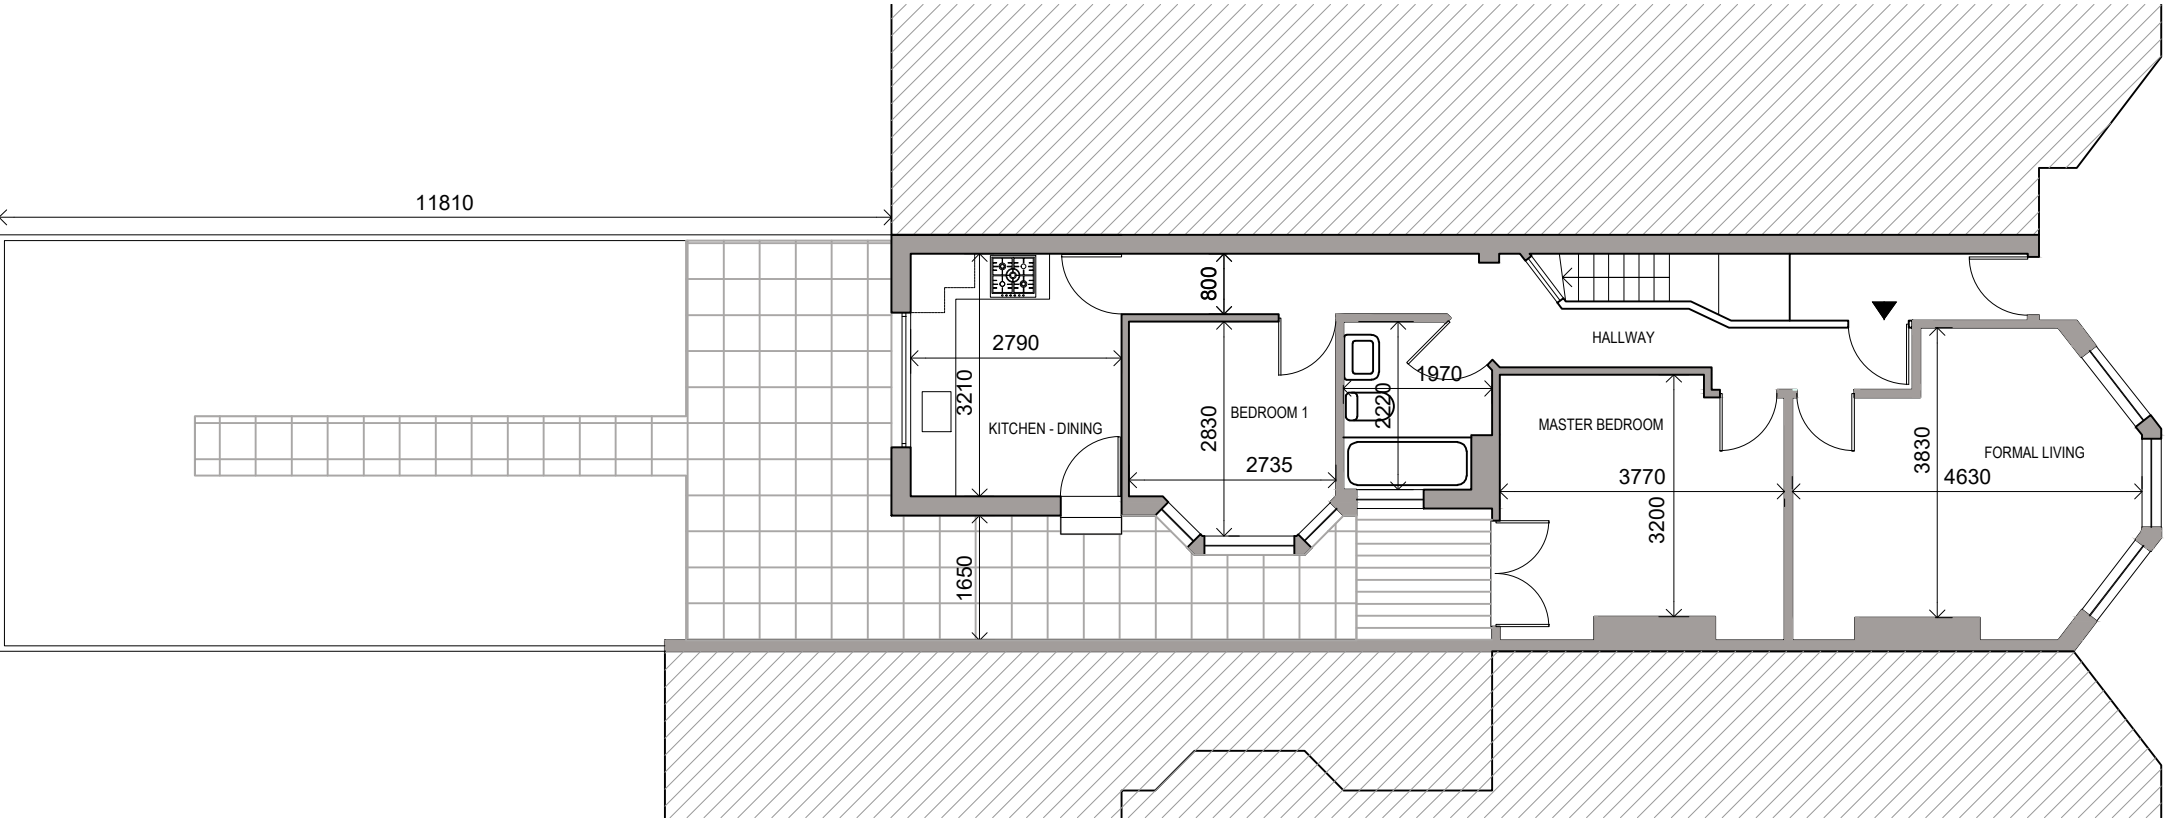

01 - GROUND FLOOR - AS EXISTING

PLEASE NOTE:

NOTES:
- ALL DIMENSIONS ARE IN MILLIMETERS UNLESS OTHERWISE INDICATED.
- CONTRACTOR IS TO CHECK ALL DIMENSIONS ON THE BUILDING SITE BEFORE COMMENCING WITH SHOP DRAWINGS OR INSTALLATION WORK.
- DO NOT SCALE FROM THIS DRAWING, USE ONLY FIGURED DIMENSIONS.
- LARGE SCALE DETAILS SUPERSEDE ALL OTHERS.
- THIS DRAWING IS TO BE READ IN CONJUNCTION WITH THE DESIGN SPECIFICATION AND SCHEDULE WHERE AVAILABLE.
- THE SUCCESSFUL EXECUTION OF PR DESIGN RELIES ON THE EXPERT ADVICE AND GUIDANCE OF THE RESPECTIVE SUB-CONTRACTOR/SUPPLIER, WHO IN ORDER TO EXECUTE THE DESIGN WILL BE REQUIRED TO PRODUCE FURTHER WORKING DRAWINGS AND A SPECIFICATION WHICH WILL BE APPROVED BY THE DESIGNER PRIOR TO INSTALLATION.

©
COPYRIGHT EXISTS. THIS INFORMATION MUST USED ONLY AS PERMITTED, IT MAY NOT BE RETAINED, COPIED OR USED WITHOUT THE PERMISSION OF PABLO RIMOLDI

DESIGN INTENT

REVISIONS

No.	Date	Description	By
A	23.04.2024	Rear extension reduced to 3m as requested by planning officer	A



LONDON

9 PENNANT TERRACE, LONDON,
E17 5BD

T +44 (0) 7985692207
pablo.rimoldi@gmail.com

Client

LUCIA CORTI

Project

GROUND FLOOR FLAT
110 SEYMOUR ROAD
N8

Title

PLANS
AS EXISTING &
AS PROPOSED

Scale
1:100@A3

Dwg-No.
GA - 100.00

Date
27.02.2024

Drawn
PR

Rev.
A

Checked
XX