



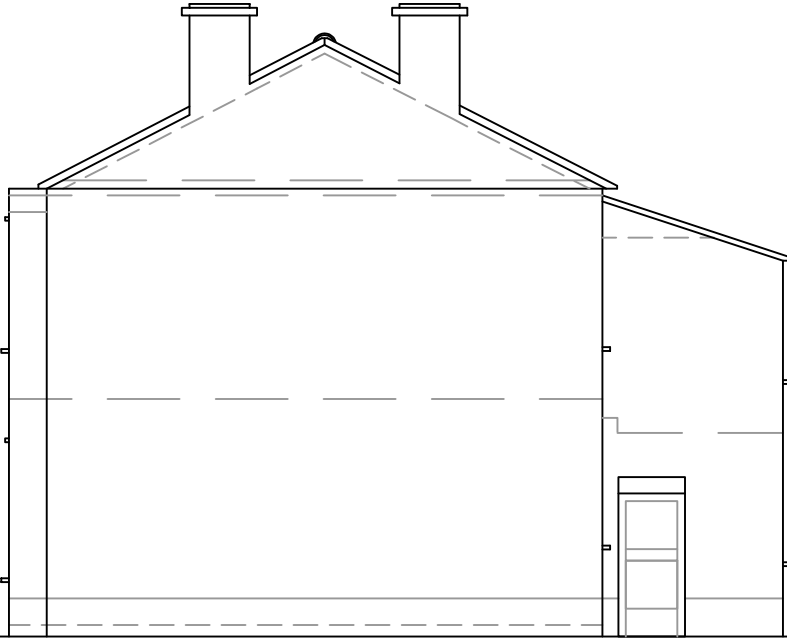

Existing Side Elevation

Scale 1:100

Dwg No 004REV A

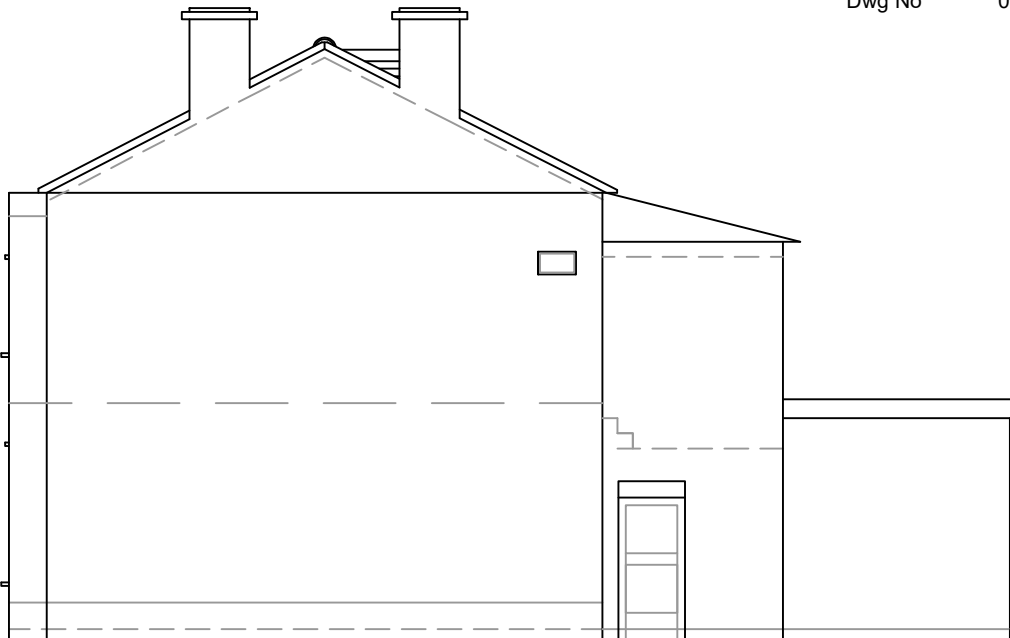

Proposed Side Elevation

Scale 1:100

Dwg No 004REV A