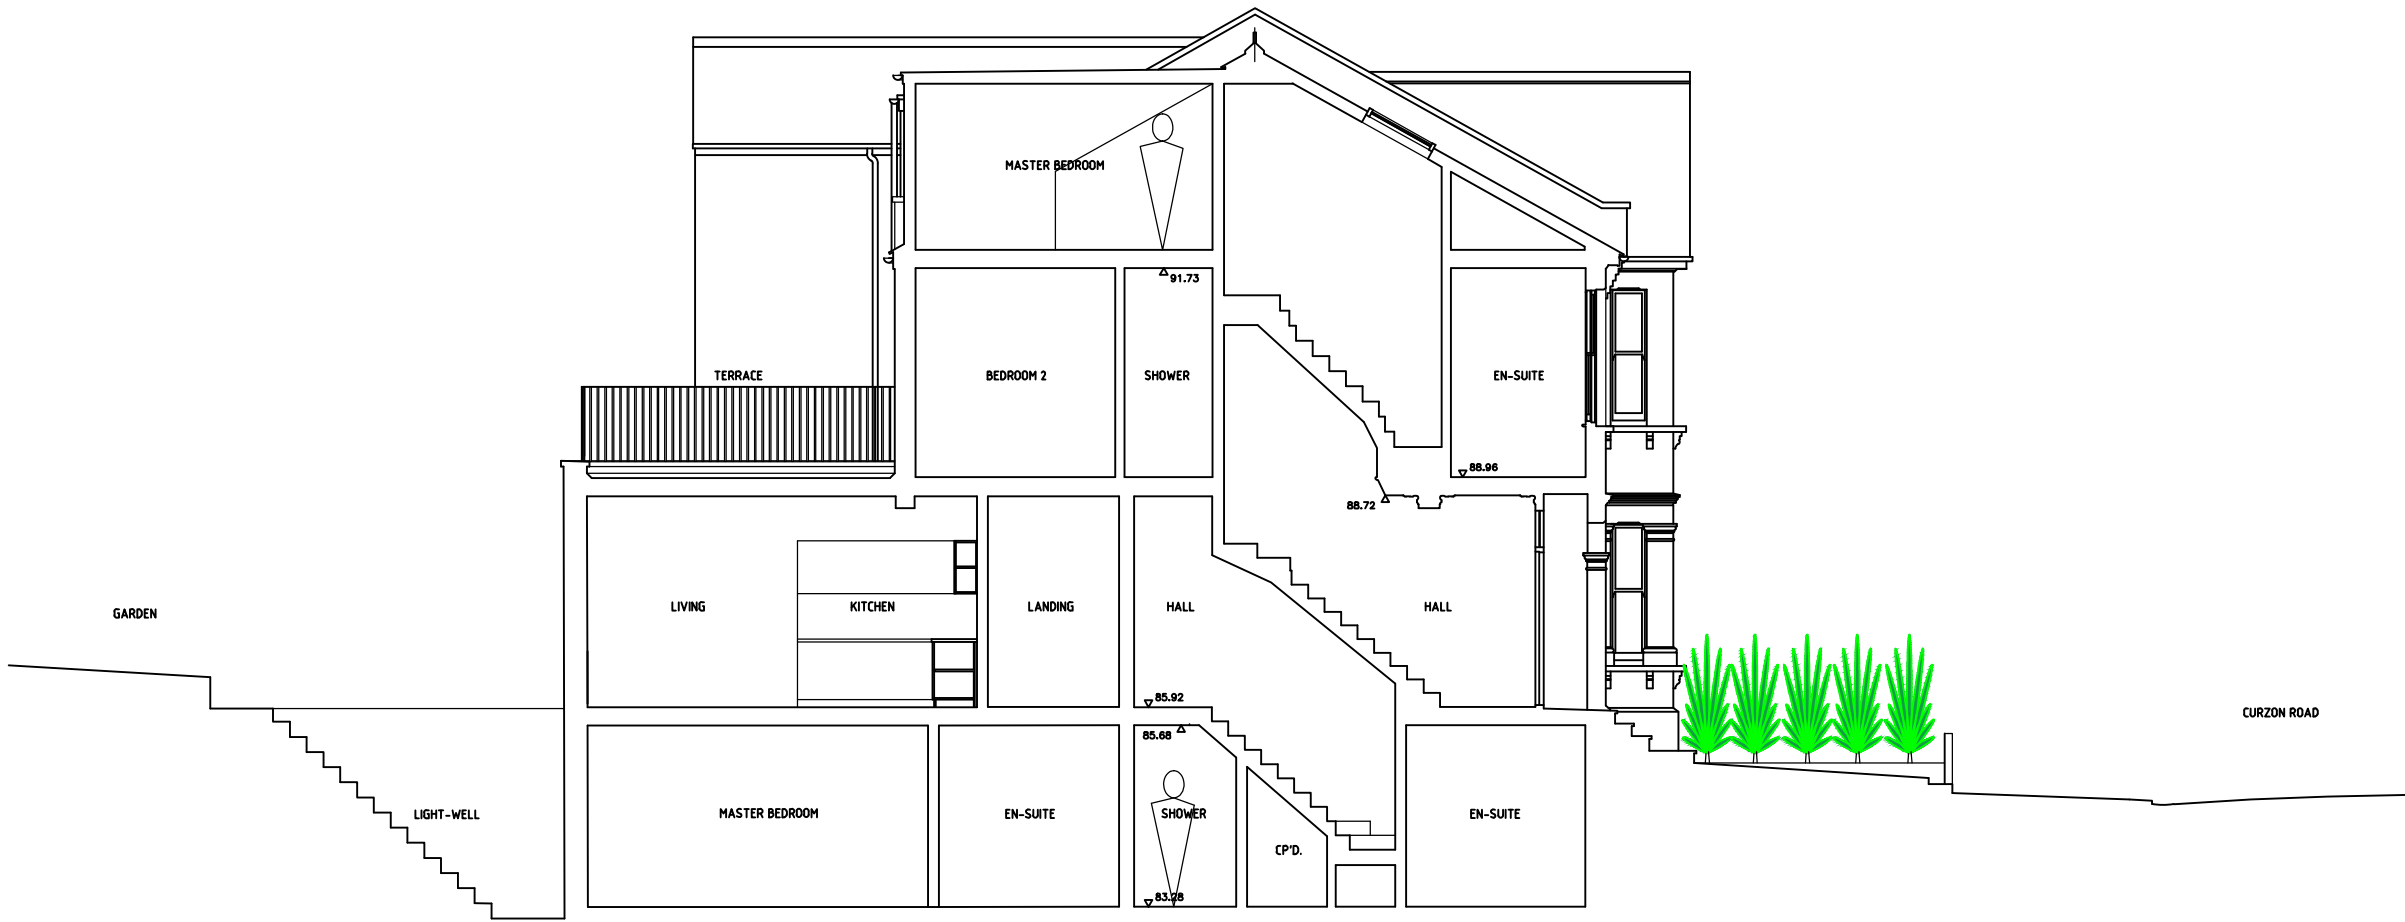


AMENDMENTS	
A	NEAR GROUND LEVEL TO BE EXCAVATED SUTTER
B	PROPOSED BASEMENT ADDITION
C	BALCONIES CHANGED TO BLACK METAL
D	PLANT SCREENING ADDED
E	
F	
G	
H	
J	
K	
L	
M	
N	
P	
Q	
TGN ARCHITECTS LTD	
21 COLDFALL AVENUE	
MUSWELL HILL	
LONDON	
W18 9HS	
T - 020 3974 1083 E - Nick.Timmins@TGNArch.co.uk	
CONTRACT:	
3 CURZON ROAD, N10 3RB	
DRAWING:	
PROPOSED SECTION AA	
SCALE:	1:100atA3
DATE:	09-22
DRAWN BY:	NRLT
CHECKED:	
DRAWING NO.	2203 P 9 D