



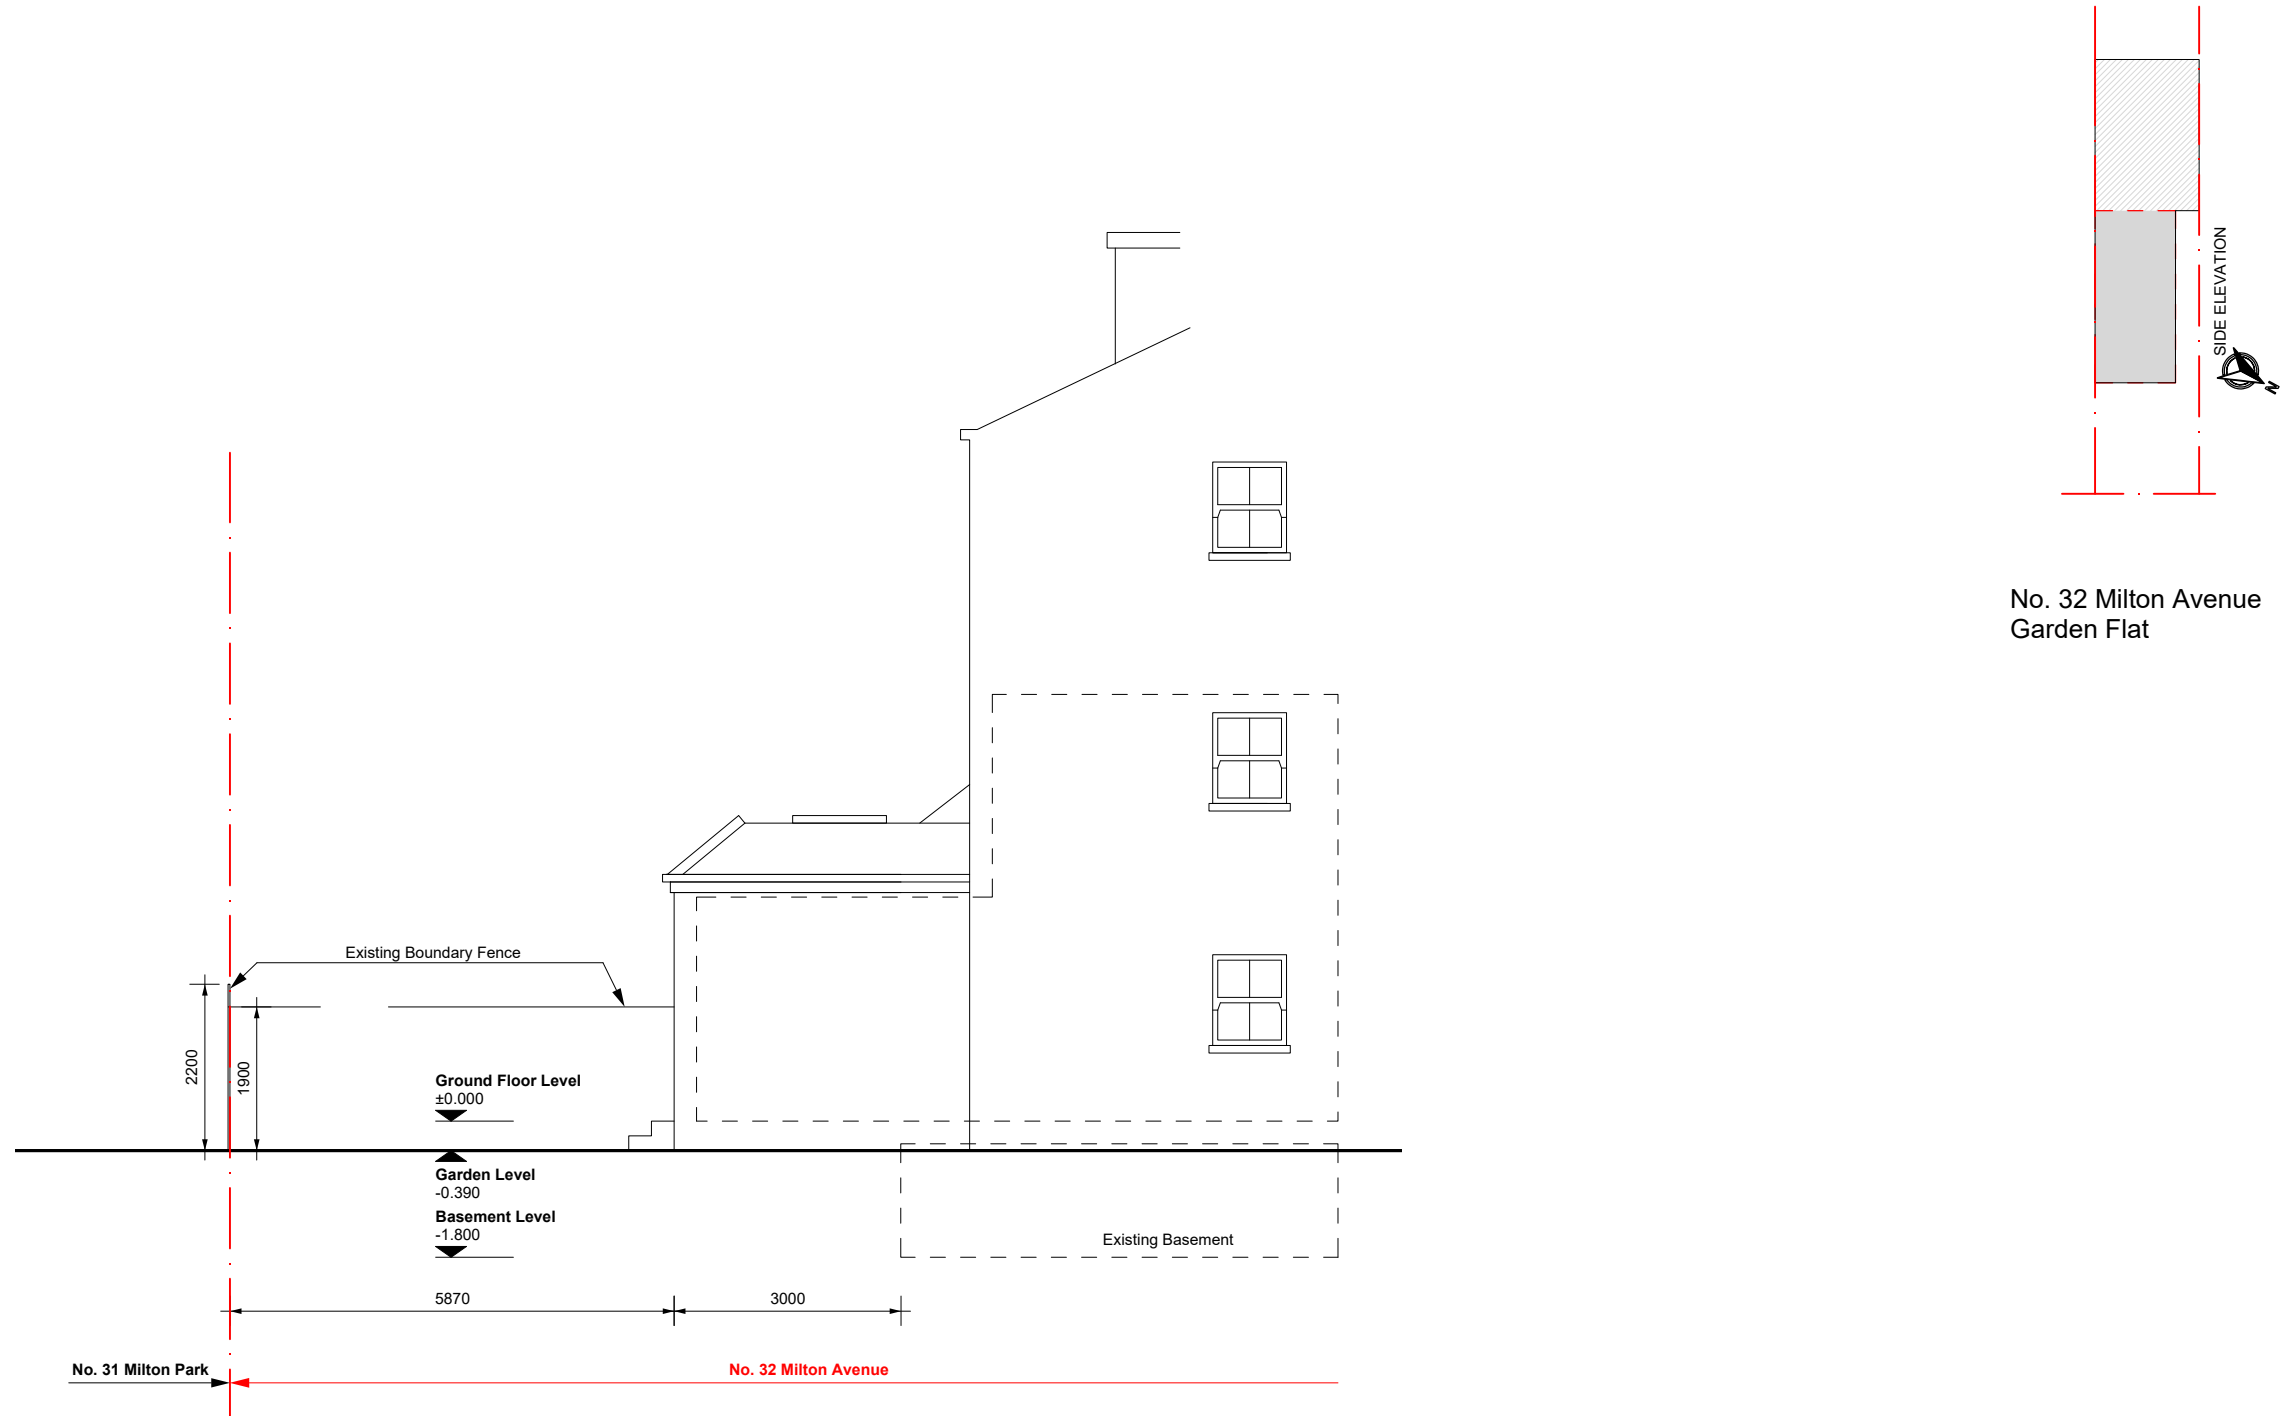

No. 32 Milton Avenue
Garden Flat

01 EXISTING SIDE ELEVATION
1:100 @A3

— · — · — SITE BOUNDARY

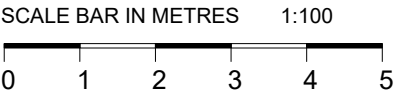

STATUS: NOT FOR CONSTRUCTION		STAGE: Planning		NOTES: All dimensions are to be checked on site. This drawing is to be read in conjunction with all relevant consultants and/or specialists drawings/documents and any discrepancies or variations are to be notified to the architect before the affected work commences. This drawing is copyright and remains the property of the Architects.					
PROJECT Existing basement extension at 32 Milton Avenue, Garden Flat, London, N6 5QE									
DRAWING TITLE Existing Side Elevations		DRAWING NO 037 - 03 - 02						REV 00	
SCALE / FORMAT 1:100 @ A3		DATE 23 November 2023							

00	23/11/2023	First Issue	OY
REV	DATE	DESCRIPTION	SIGNED