
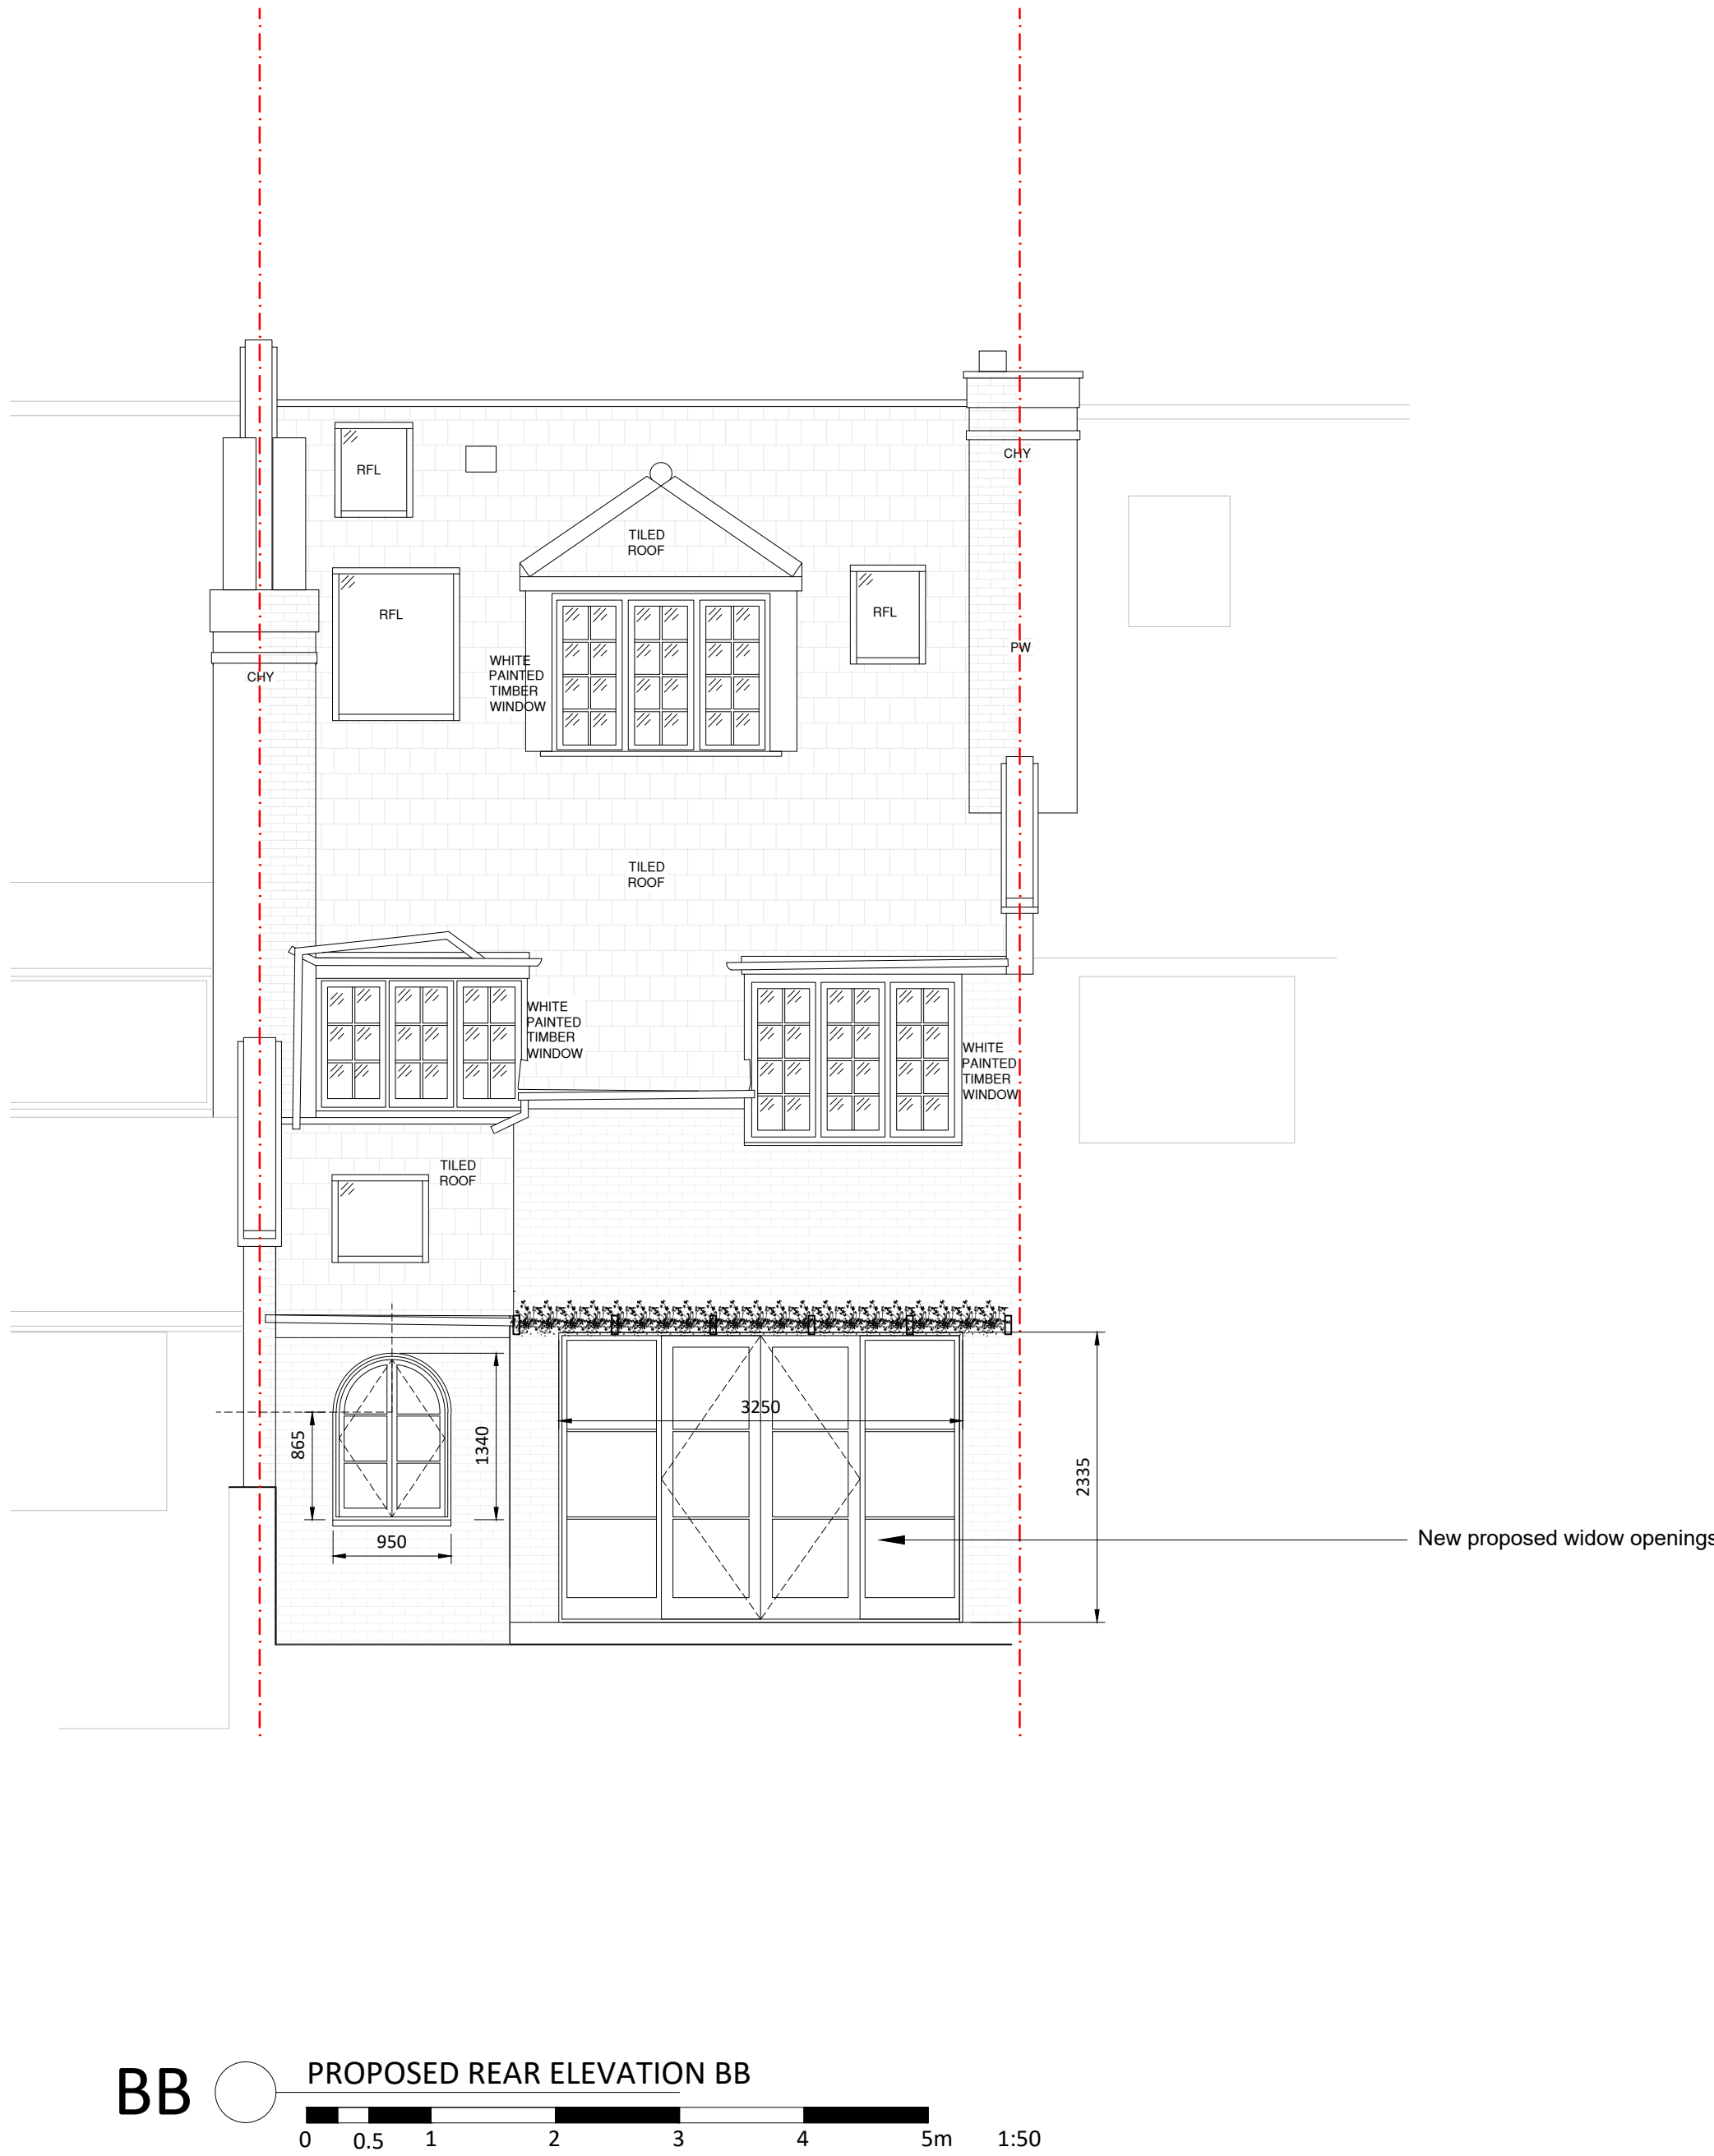


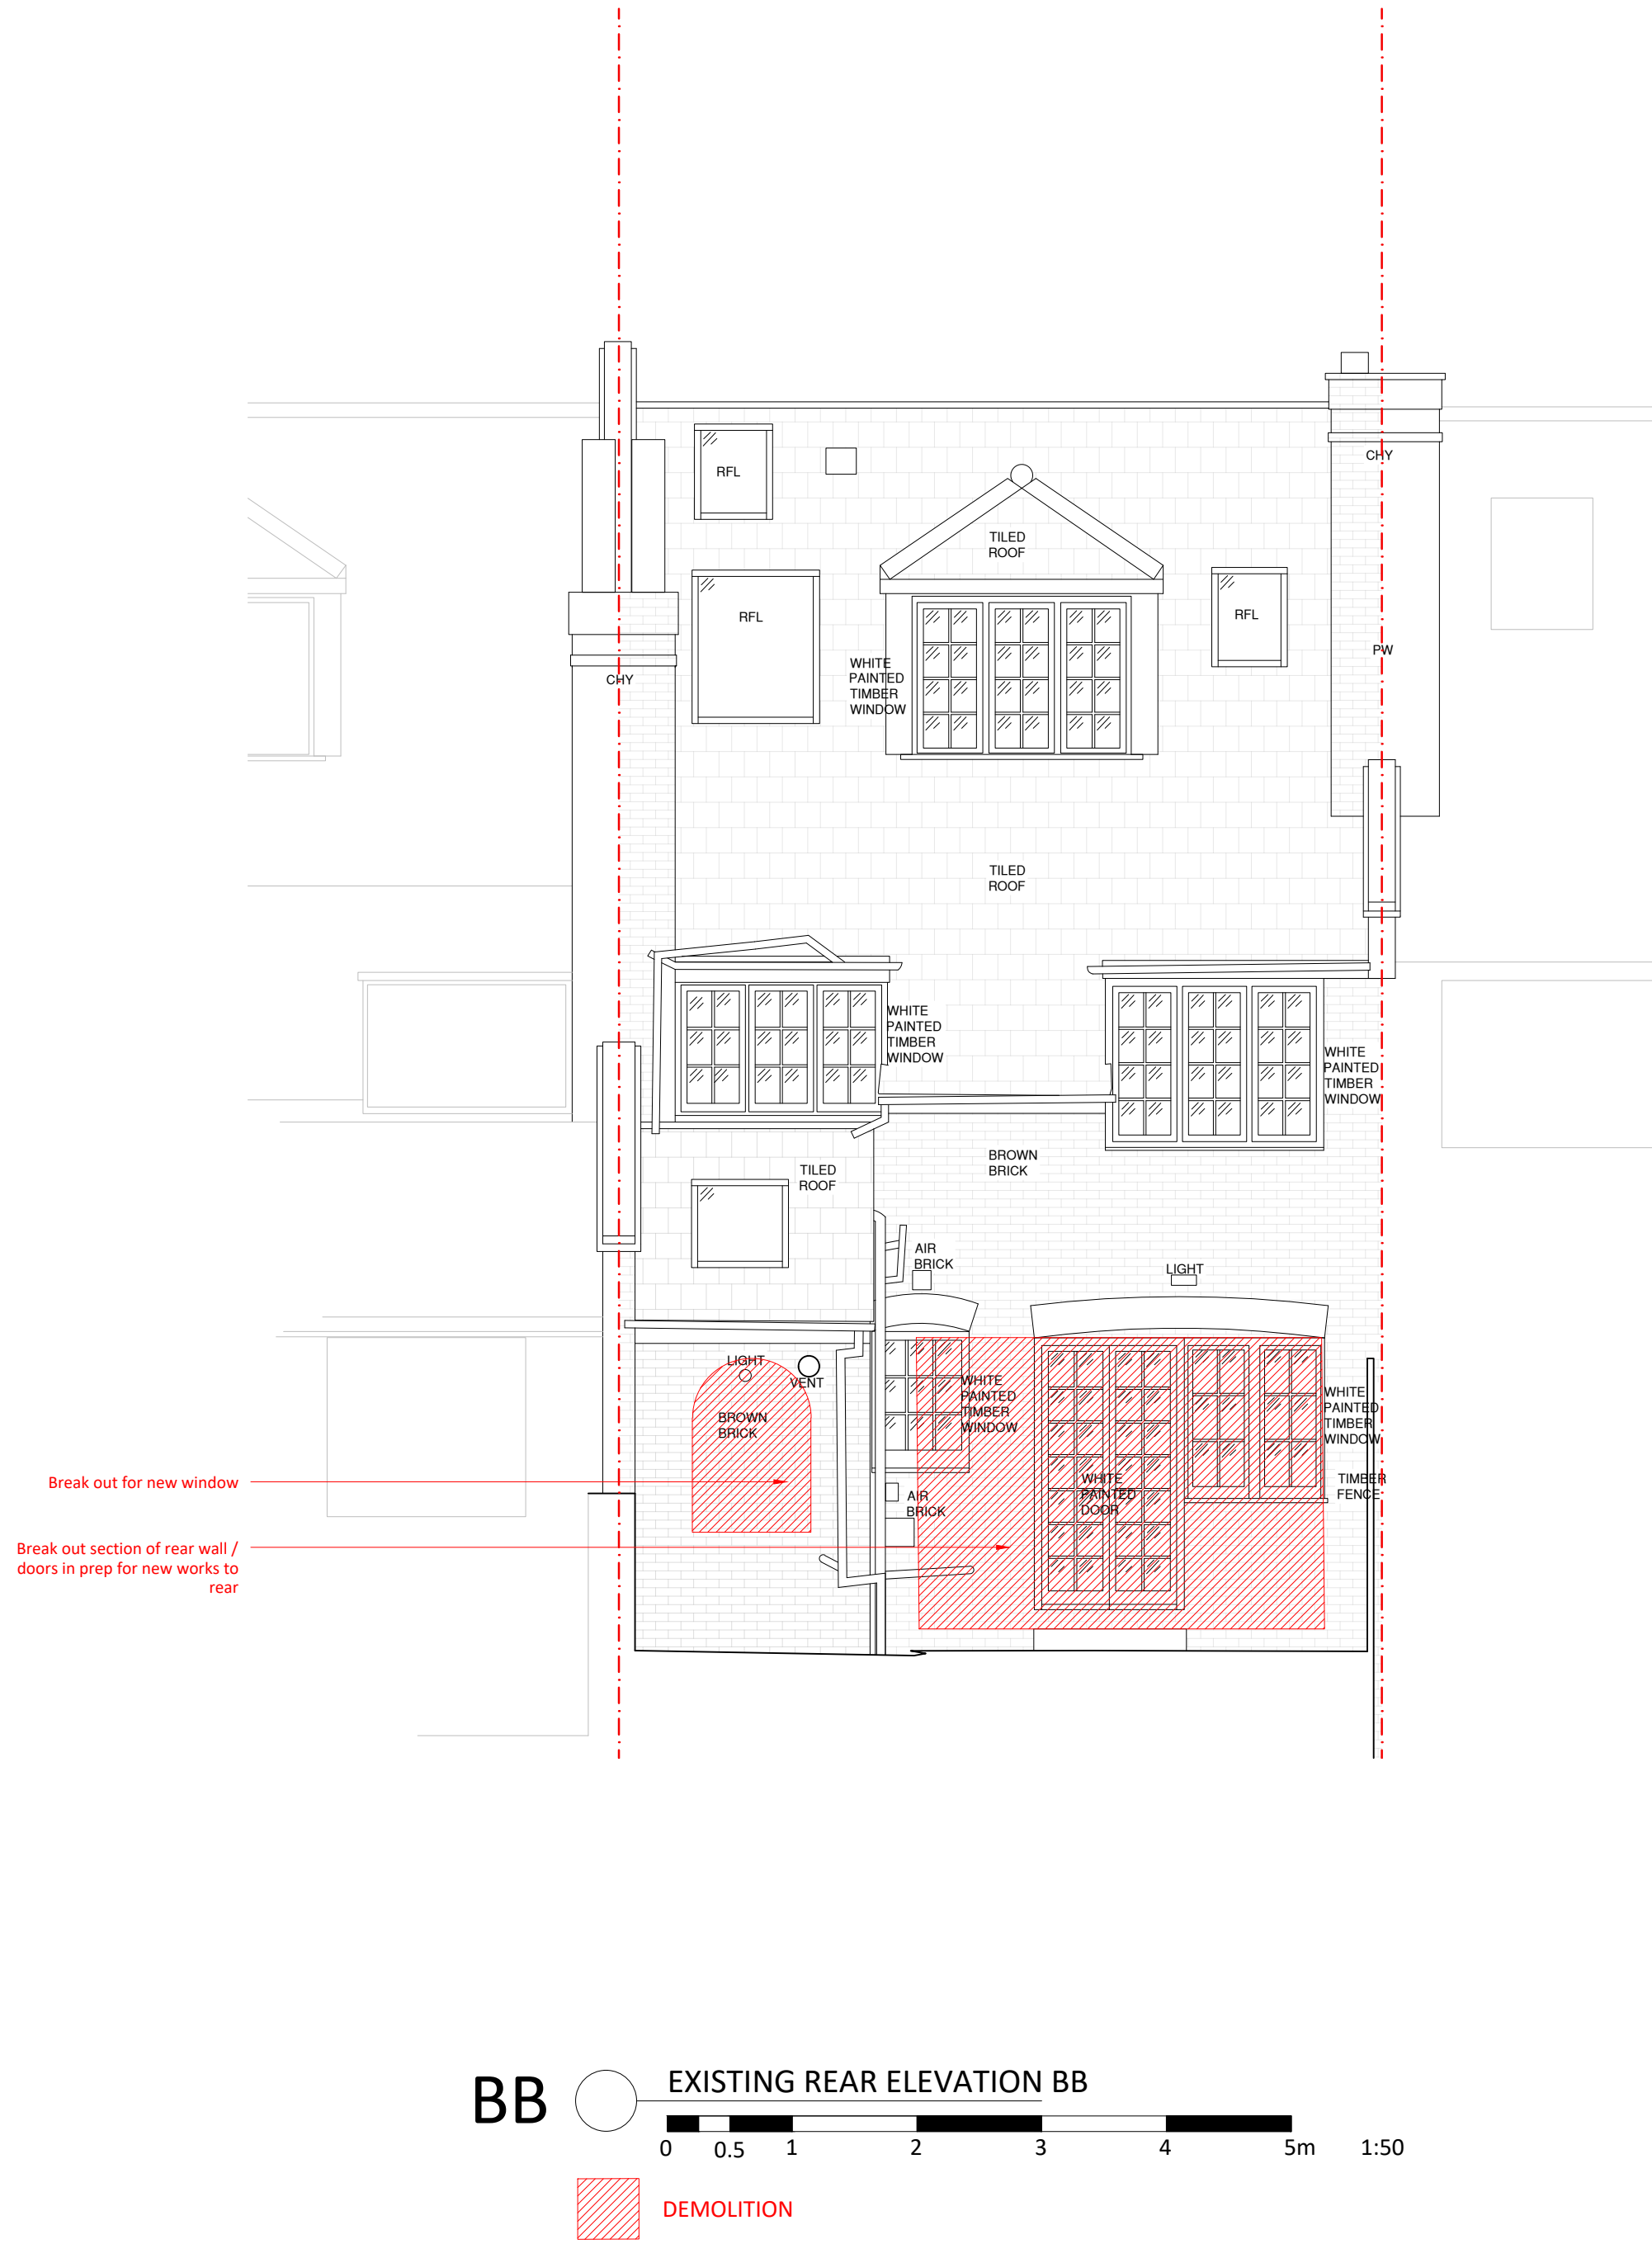

- For briefing, information, planning, technical design, or tendering purposes ONLY.
- Use figured dimensions only.
- Do not scale from this drawing.
- Issued for purpose indicated only.
- All dimensions to be checked on site.
- Architect to be notified of any discrepancies before construction commences.
- Structural and services information is indicative only - refer to consultants' drawings and specification for details and setting out.
- All work and materials to be in accordance with current applicable statutory legislation and to comply with all relevant codes of practice and British and European standards.
- Information contained within this drawing is the sole copyright of Turner Architects Ltd. and not to be reproduced without written permission.

H	27/04/23	Stiles to arched window
G	06/04/23	Dims added to arched window
F	05/04/23	Amended for client comment
E	20/02/23	REDUCED PLAN
D	20.10.22	STAGE 3 - ISSUE FOR PLANNING
C	29/09/22	STAGE 3 - PLANNING
B	02.09.22	STAGE 1/2
A	10.08.22	PRELIM

Rev	Date	Notes
-----	------	-------

T

TURNER ARCHITECTS

t. +44 (0) 7779 726996
e. info@turnerarchitects.co.uk
w. www.turnerarchitects.co.uk

27 CRANMORE WAY,
LONDON
N10 3TP

Existing & Proposed
Rear Elevation BB

1:50 @ A1	CR - 201H
JULY 2022	
AP PT 3	