
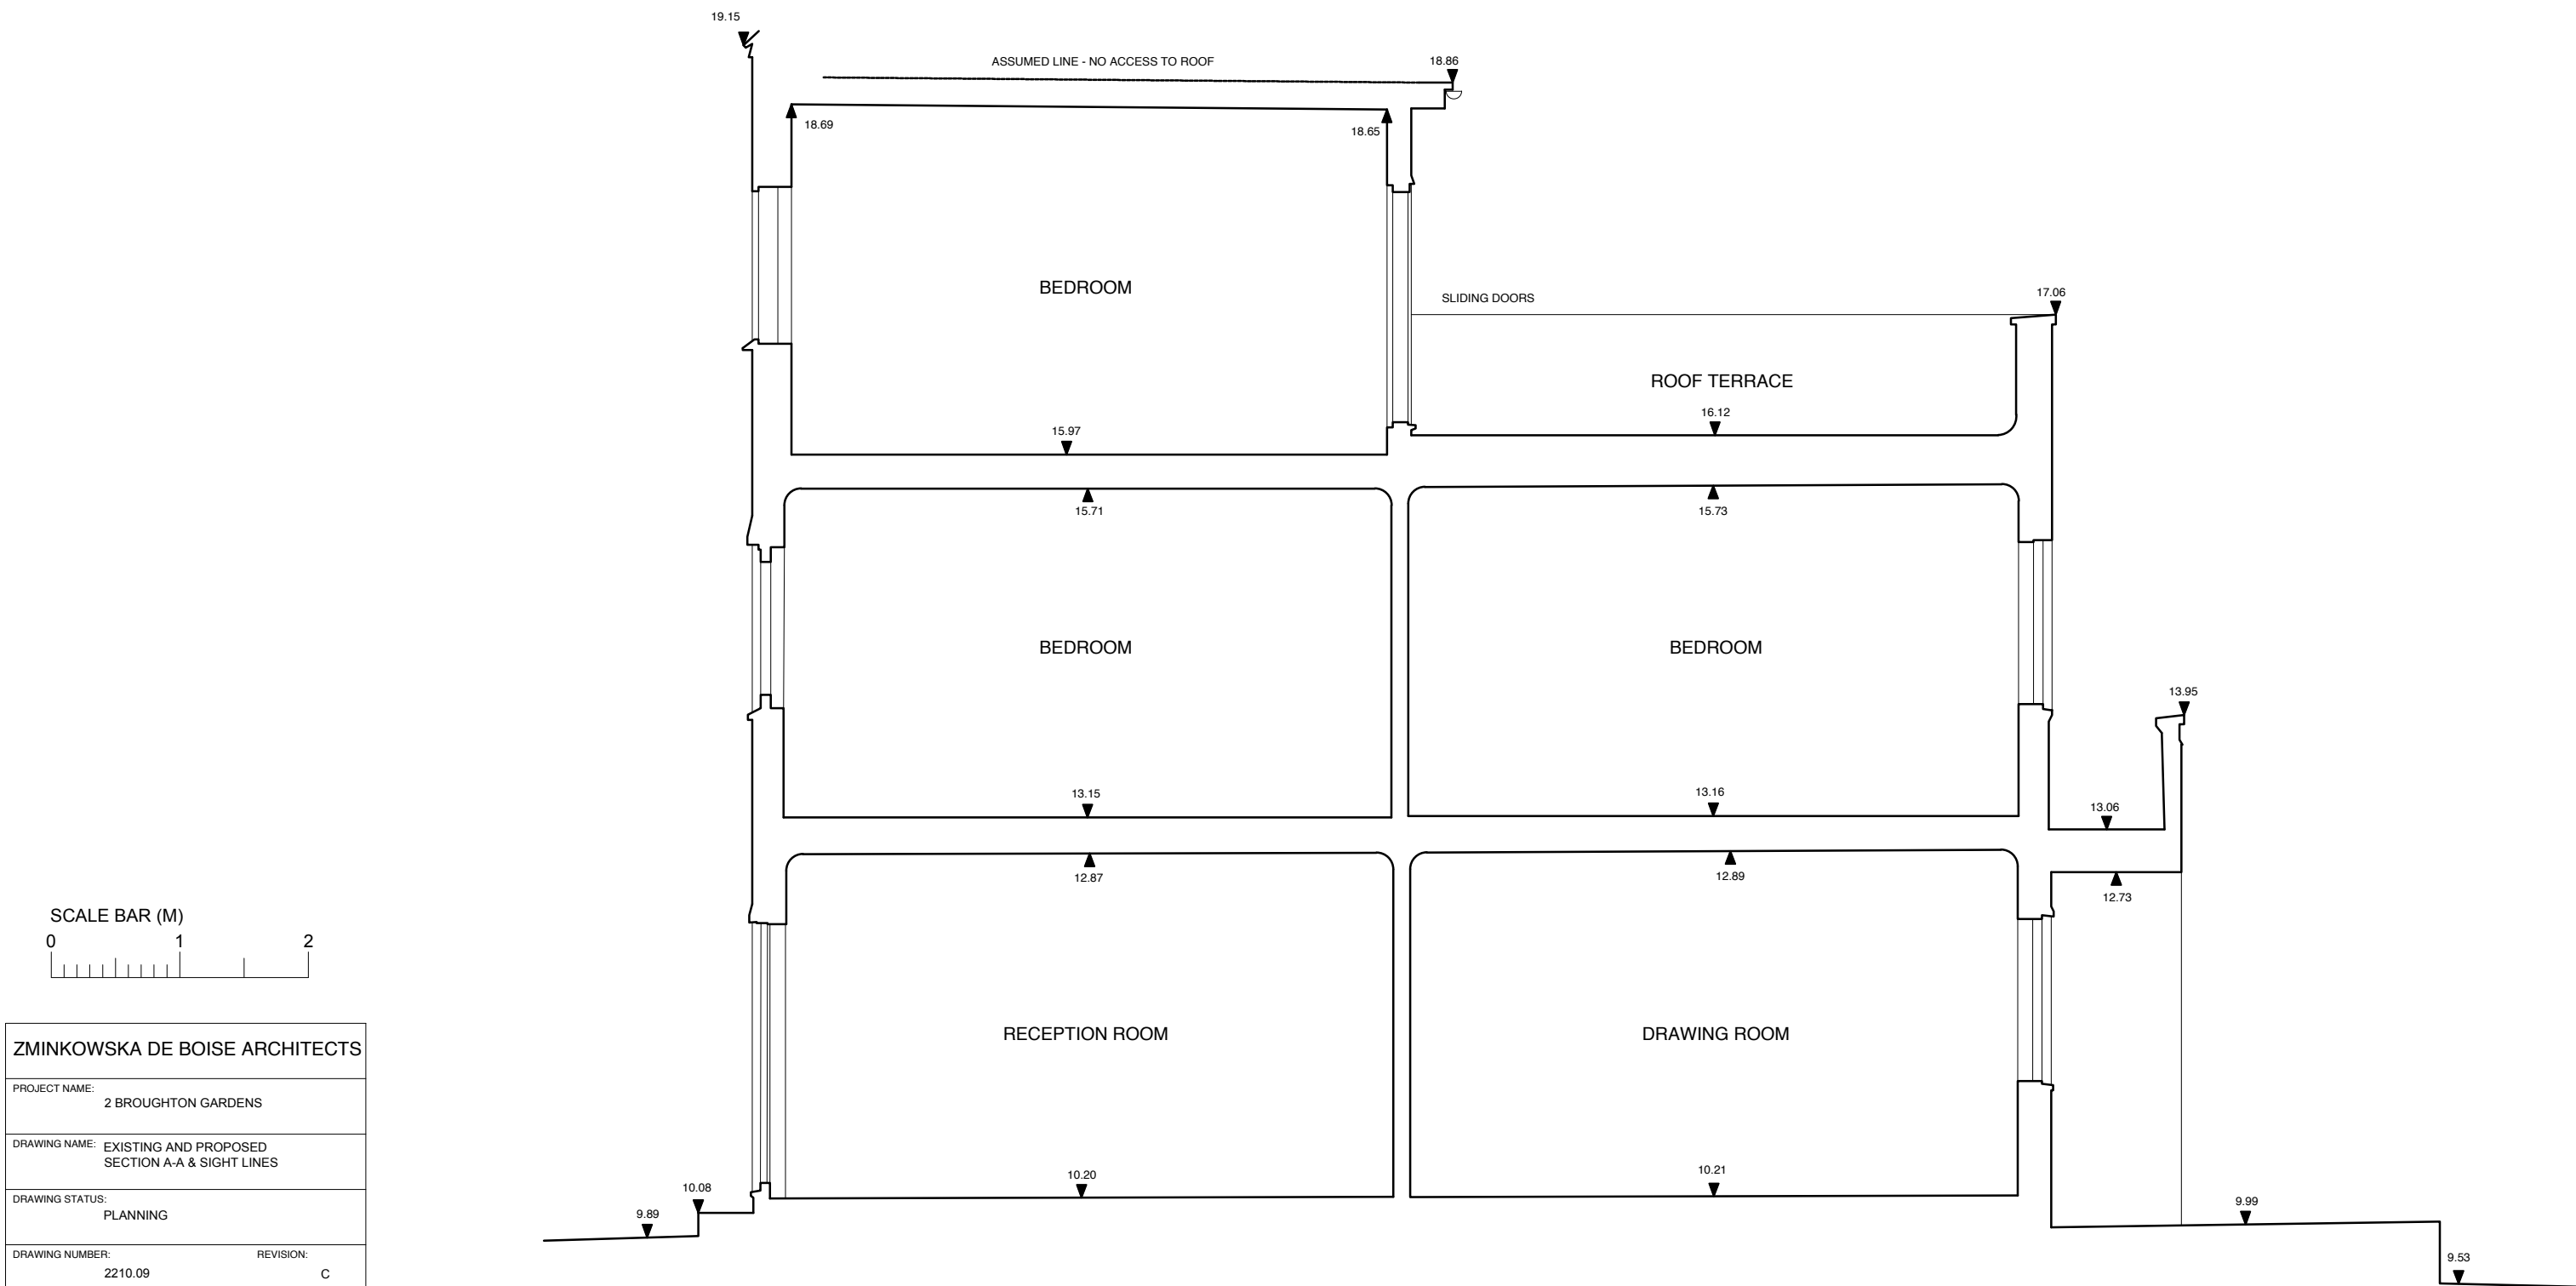
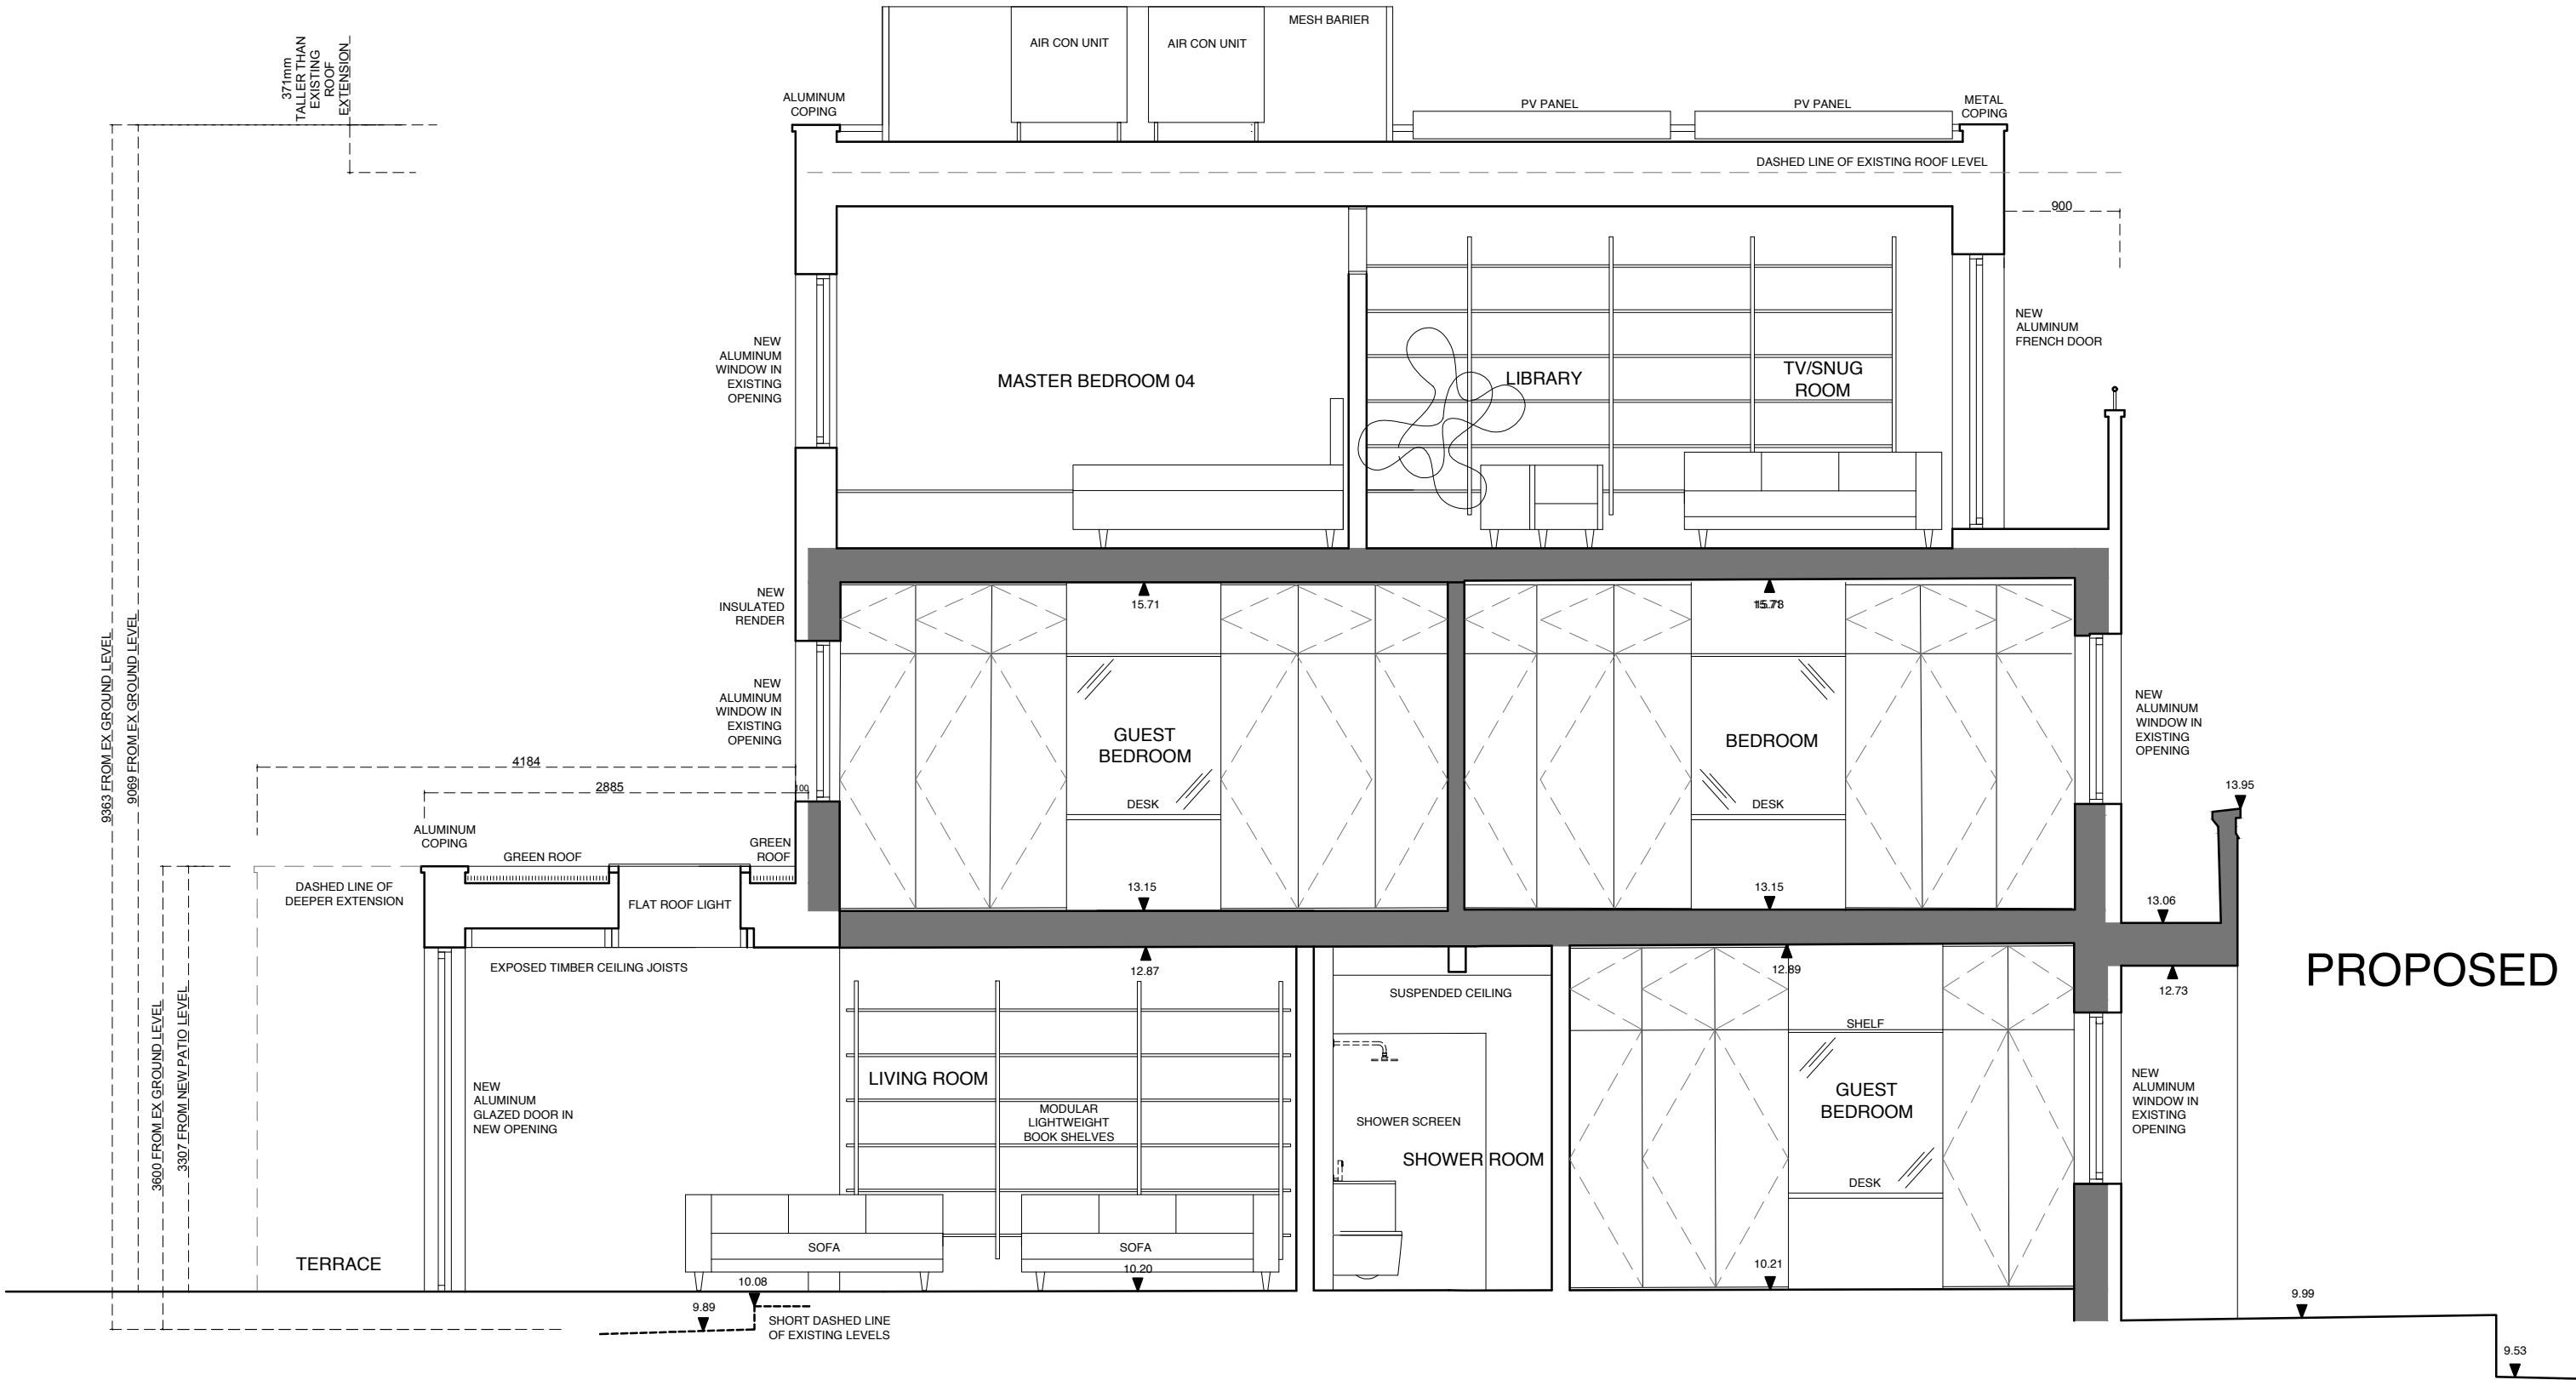


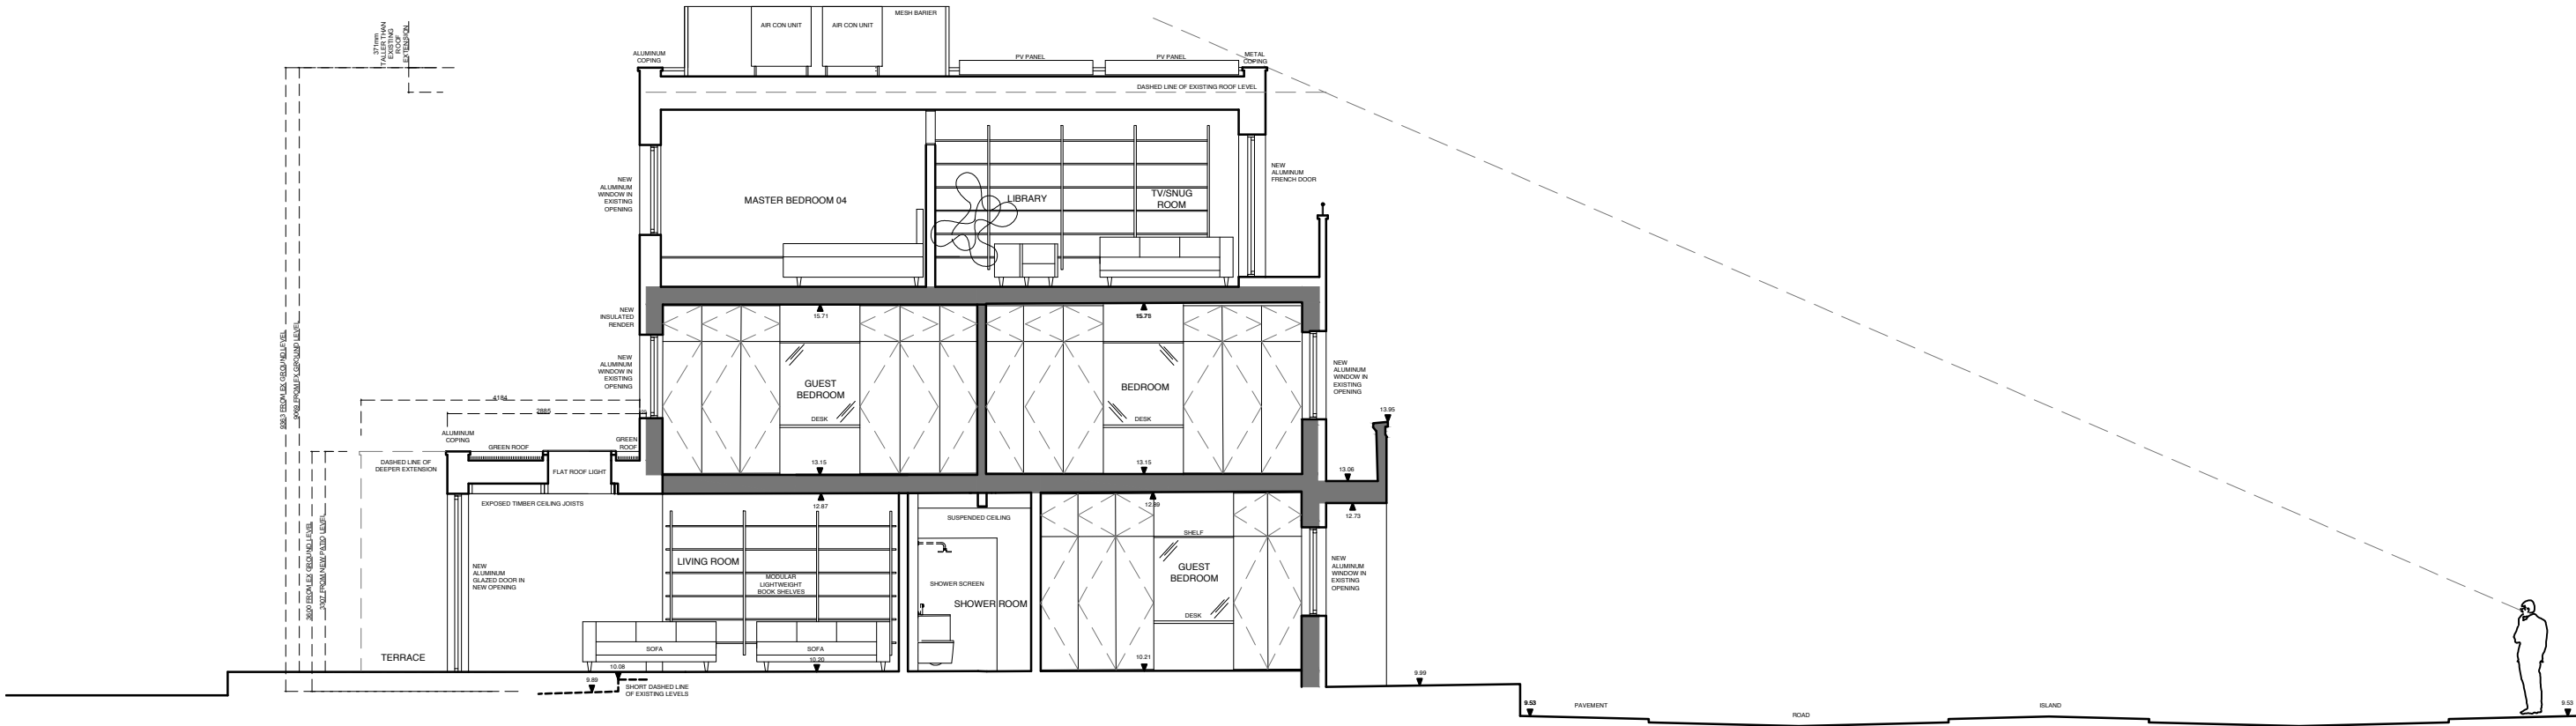

SCALE BAR (M)	
0 1 2	
ZMINKOWSKA DE BOISE ARCHITECTS	
PROJECT NAME:	
2 BROUGHTON GARDENS	
DRAWING NAME: EXISTING AND PROPOSED SECTION A-A & SIGHT LINES	
DRAWING STATUS:	
PLANNING	
DRAWING NUMBER:	
2210.09	
REVISION:	
C	
DATE:	
APRIL 2024	
SCALE:	
1:50 @ A2	
1:100 @ A2	

EXISTING