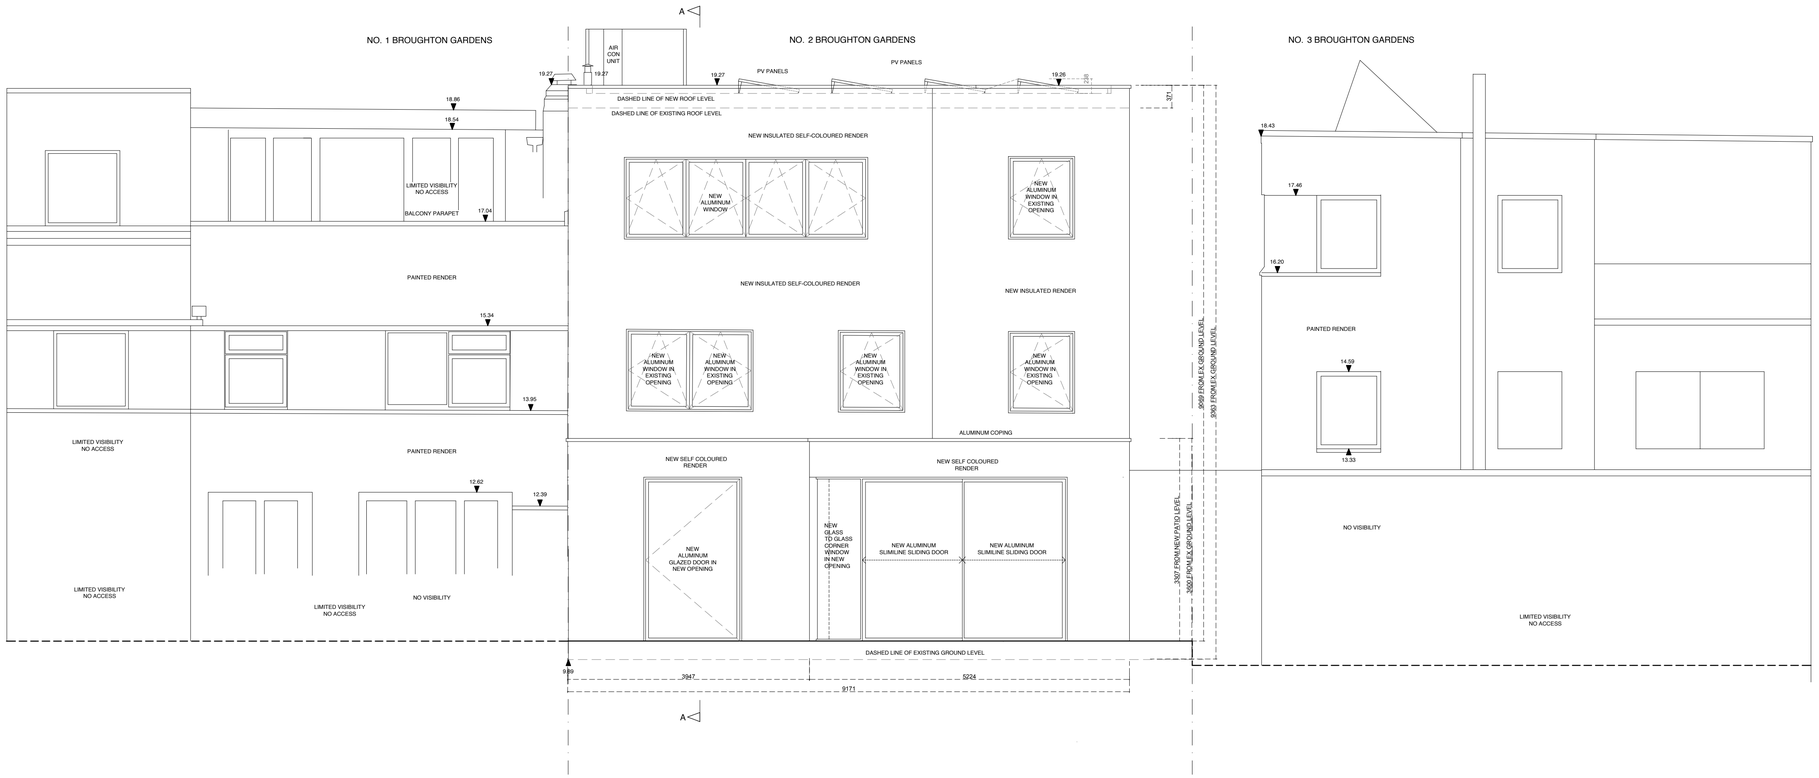

PROPOSED

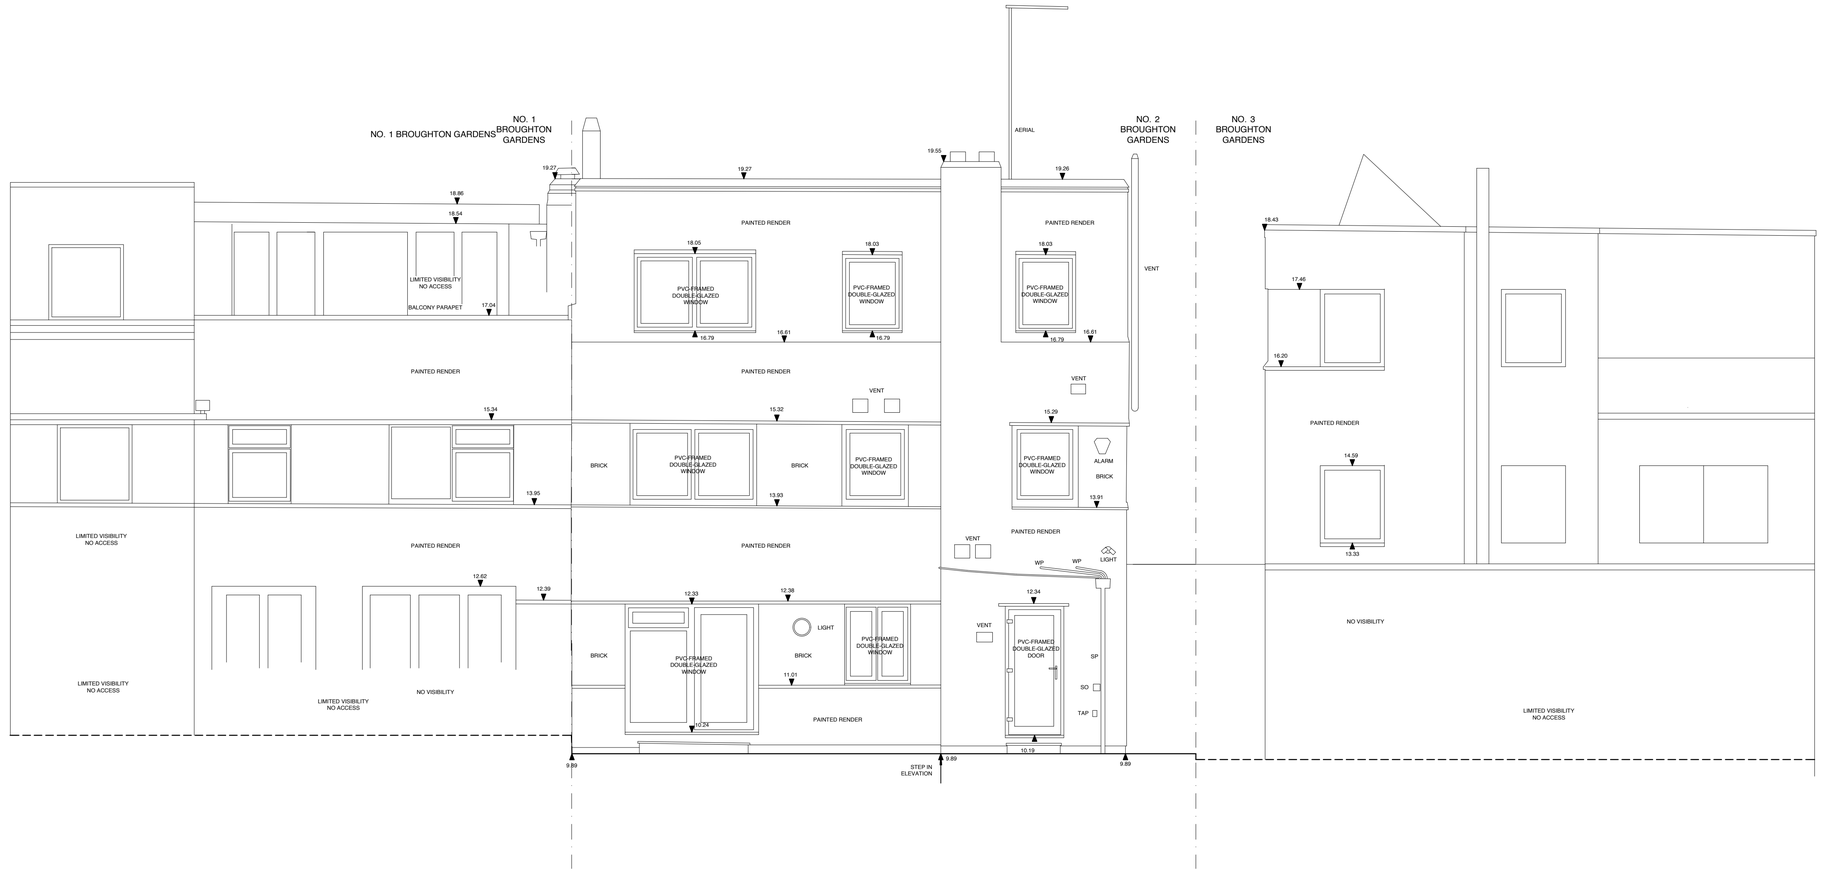

SCALE BAR (M)

0 1 2 3

ZMINKOWSKA DE BOISE ARCHITECTS	
PROJECT NAME: 2 BROUGHTON GARDENS	
DRAWING NAME: EXISTING AND PROPOSED REAR ELEVATION	
DRAWING STATUS: PLANNING	
DRAWING NUMBER: 2210.07	REVISION: D
DATE: APRIL 2024	SCALE: 1:50 @ A1

EXISTING