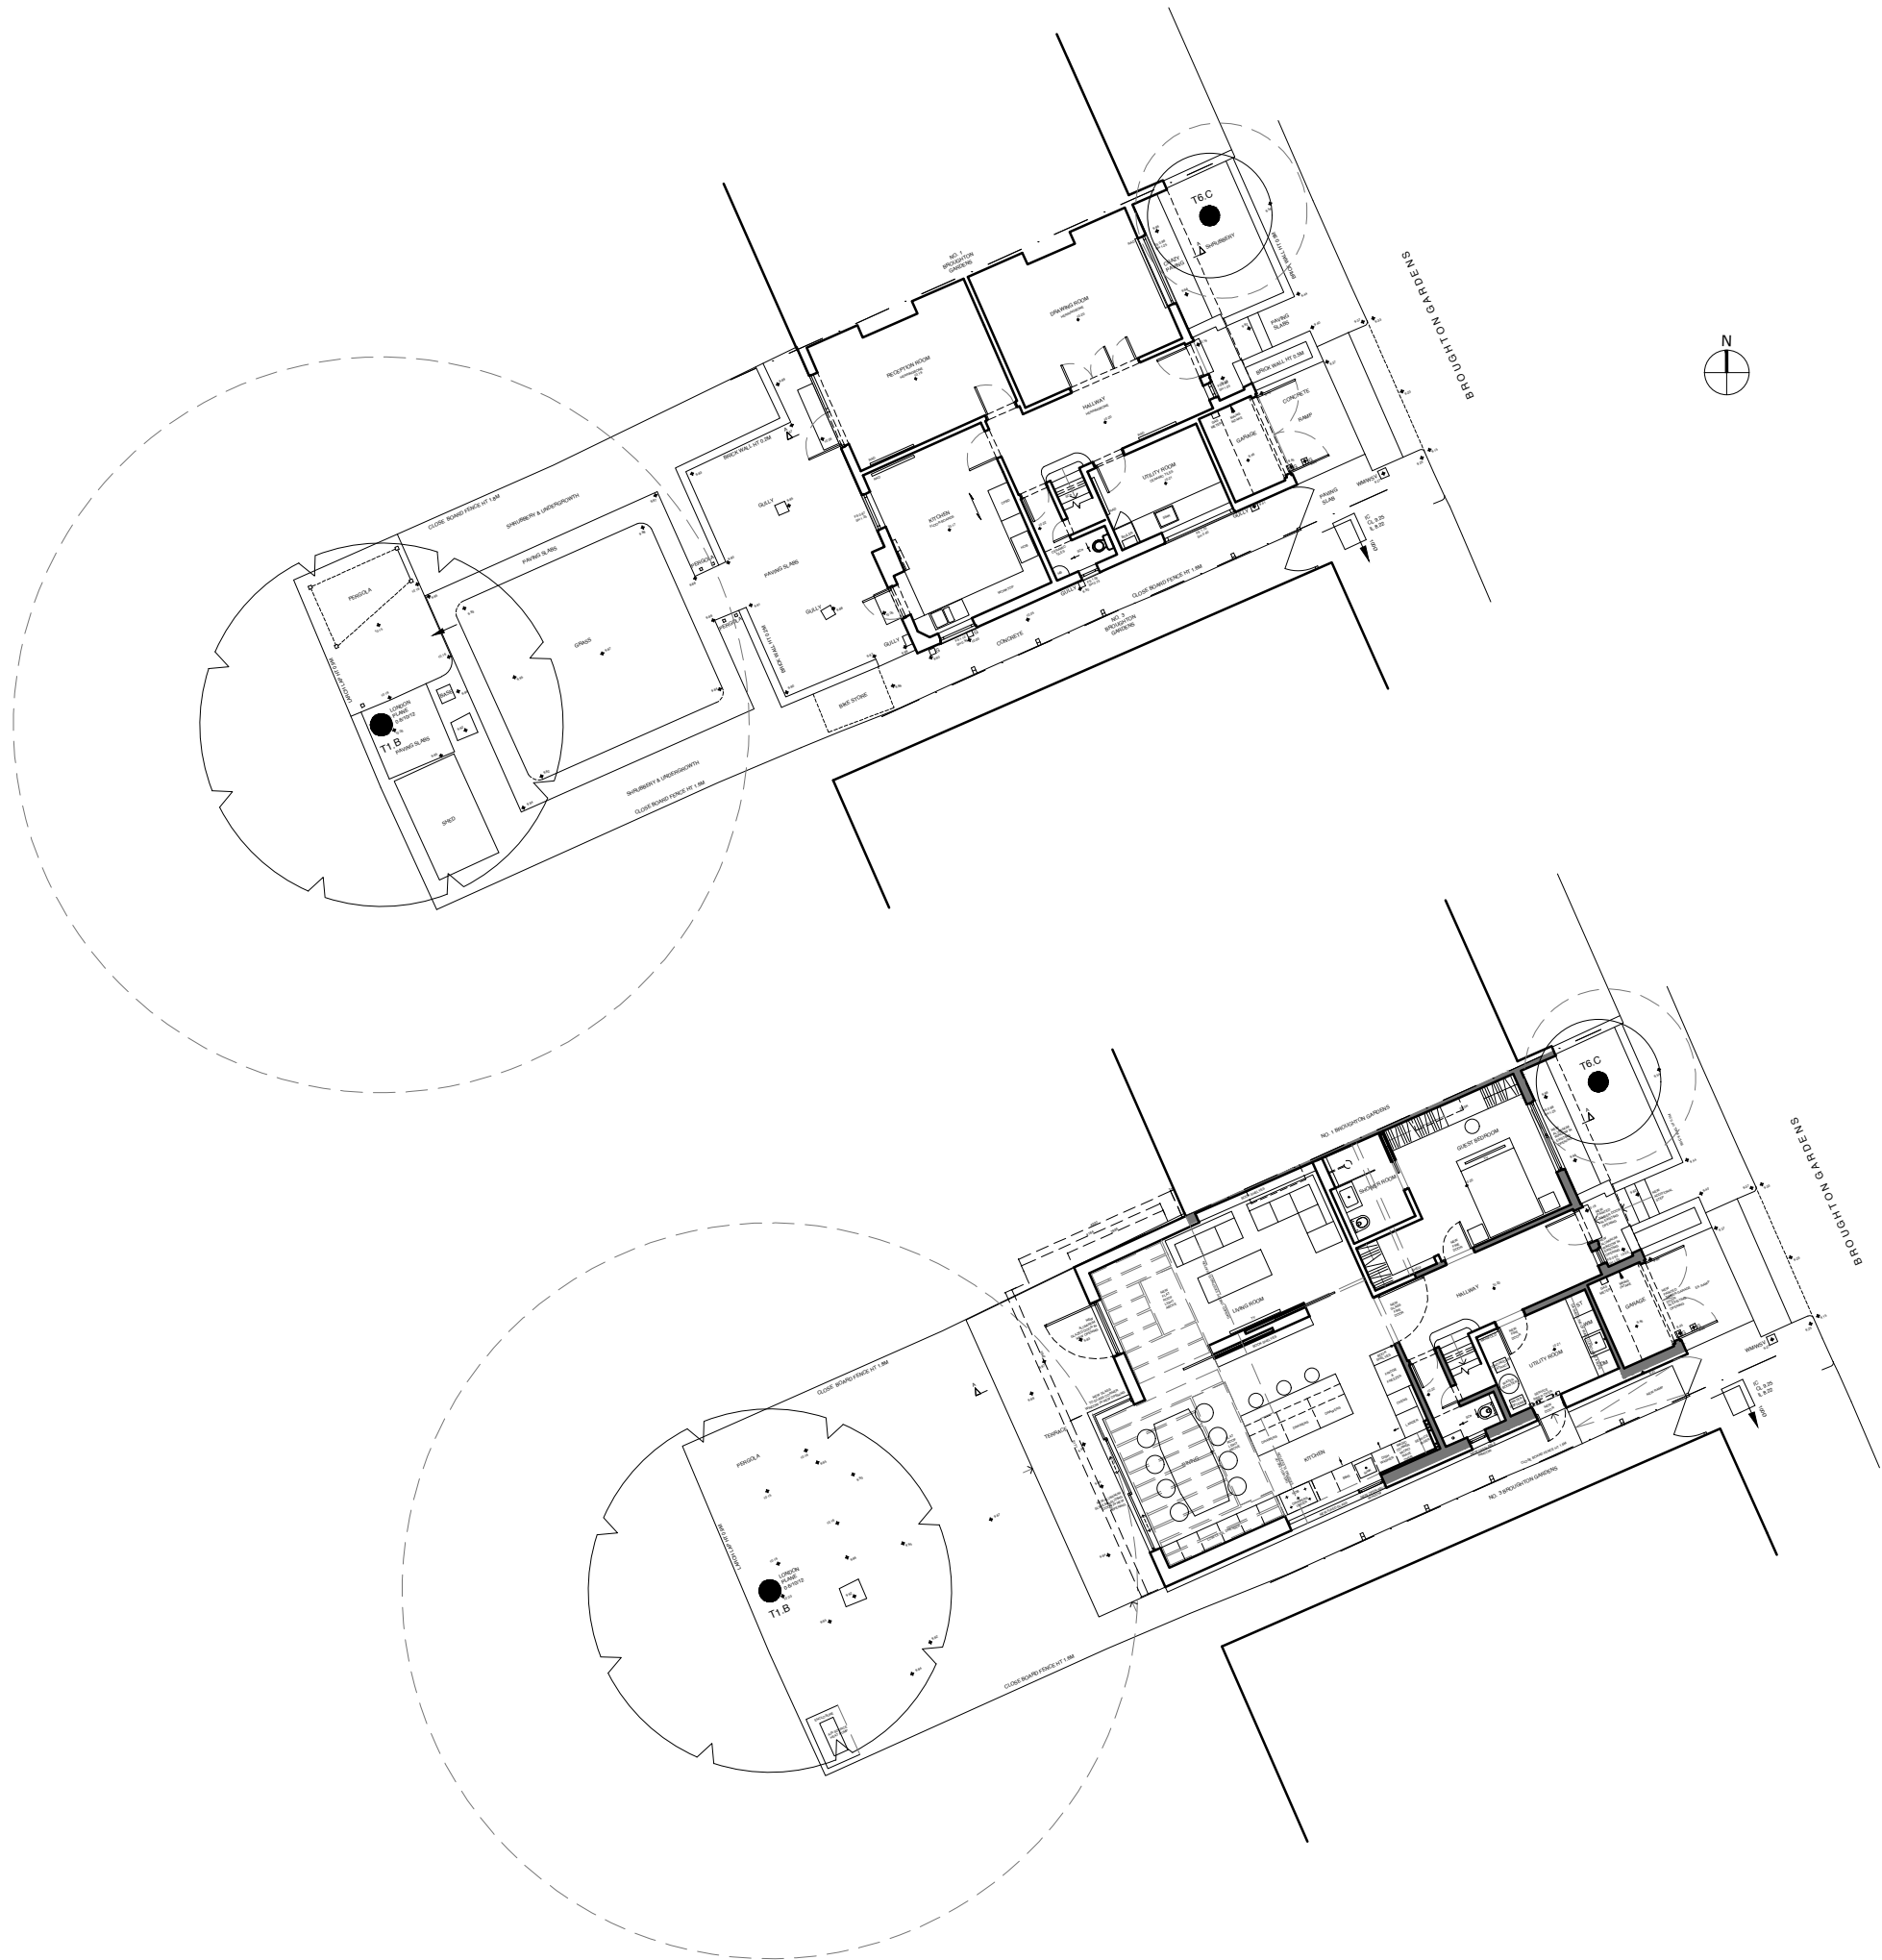


ZMINKOWSKA DE BOISE ARCHITECTS	
PROJECT NAME:	2 BROUGHTON GARDENS
DRAWING NAME:	EXISTING AND PROPOSED BLOCK PLANS
DRAWING STATUS:	PLANNING
DRAWING NUMBER:	REVISION:
2210.01	A
DATE:	SCALE:
OCTOBER 2023	1:200 @ A3