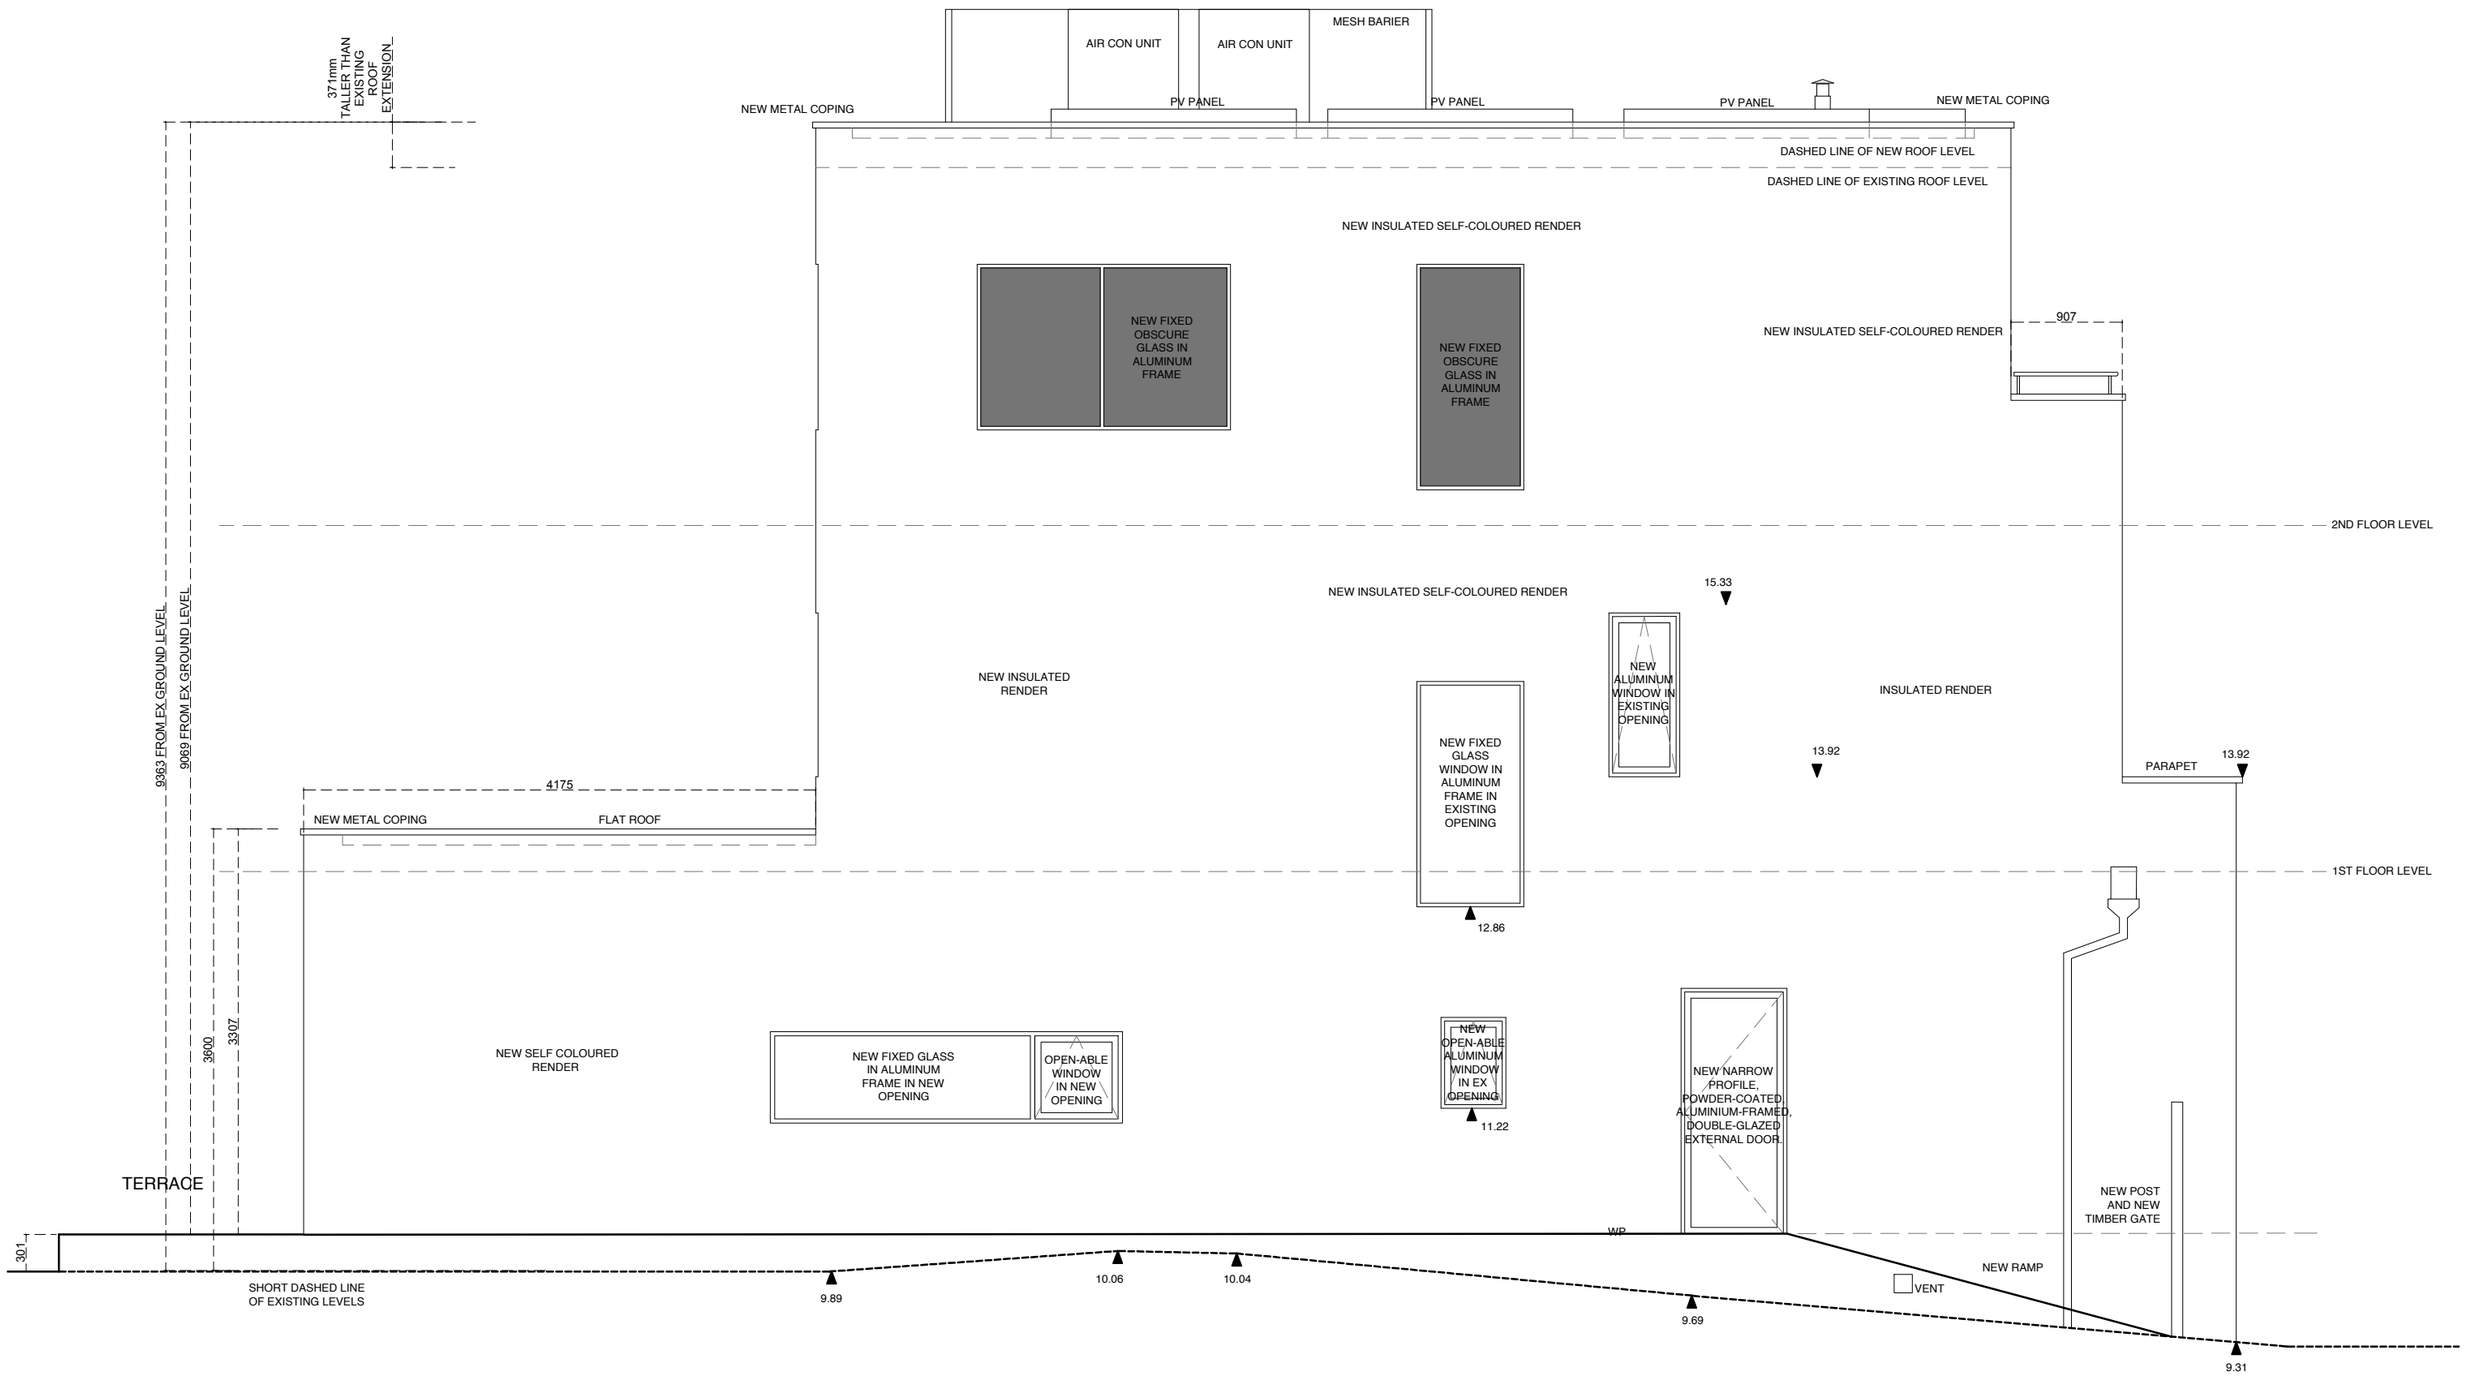

PROPOSED

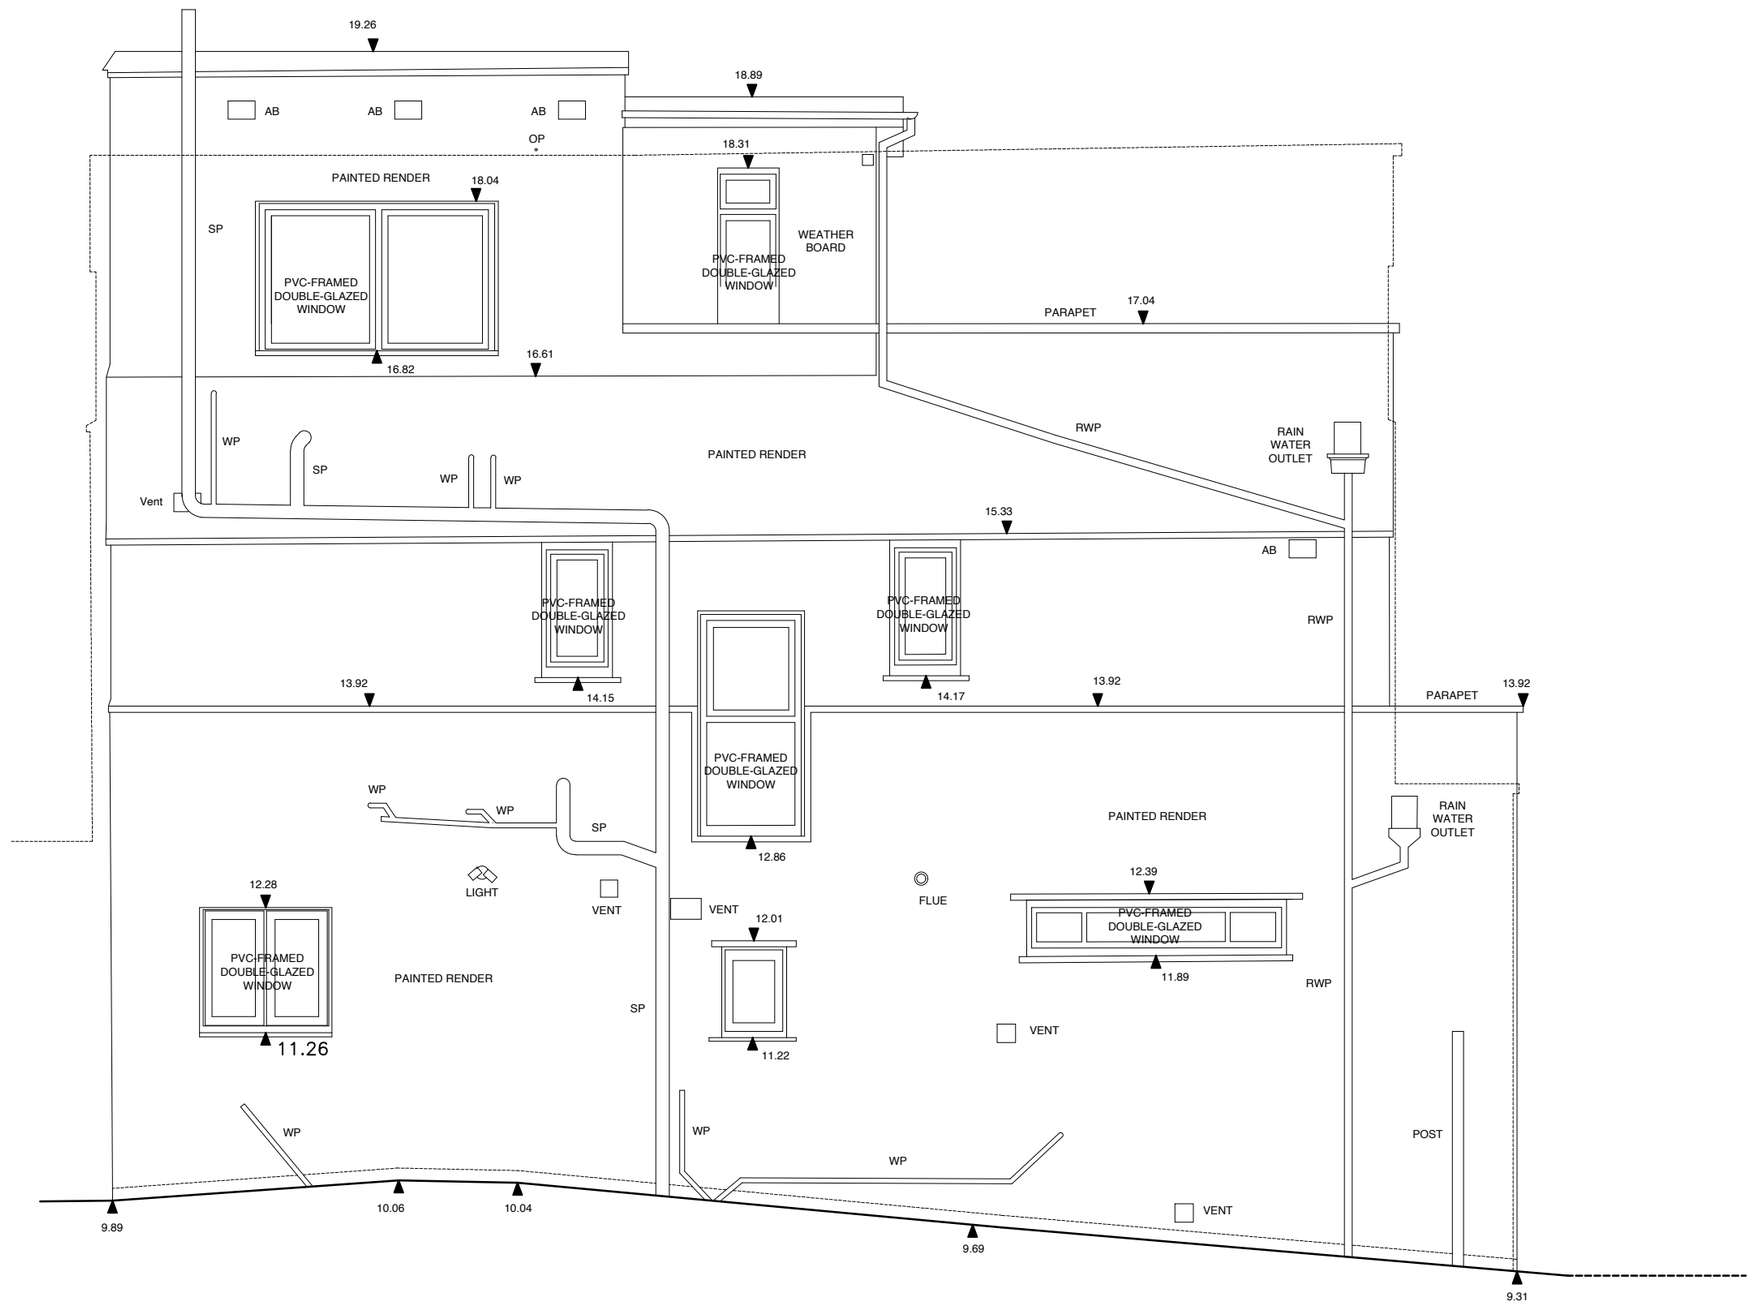

EXISTING

SCALE BAR (M)

0 1 2

ZMINKOWSKA DE BOISE ARCHITECTS	
PROJECT NAME: 2 BROUGHTON GARDENS	
DRAWING NAME: EXISTING AND PROPOSED SIDE ELEVATION	
DRAWING STATUS: PLANNING	
DRAWING NUMBER: 2210.08	REVISION: C
DATE: APRIL 2024	SCALE: 1:50 @ A2