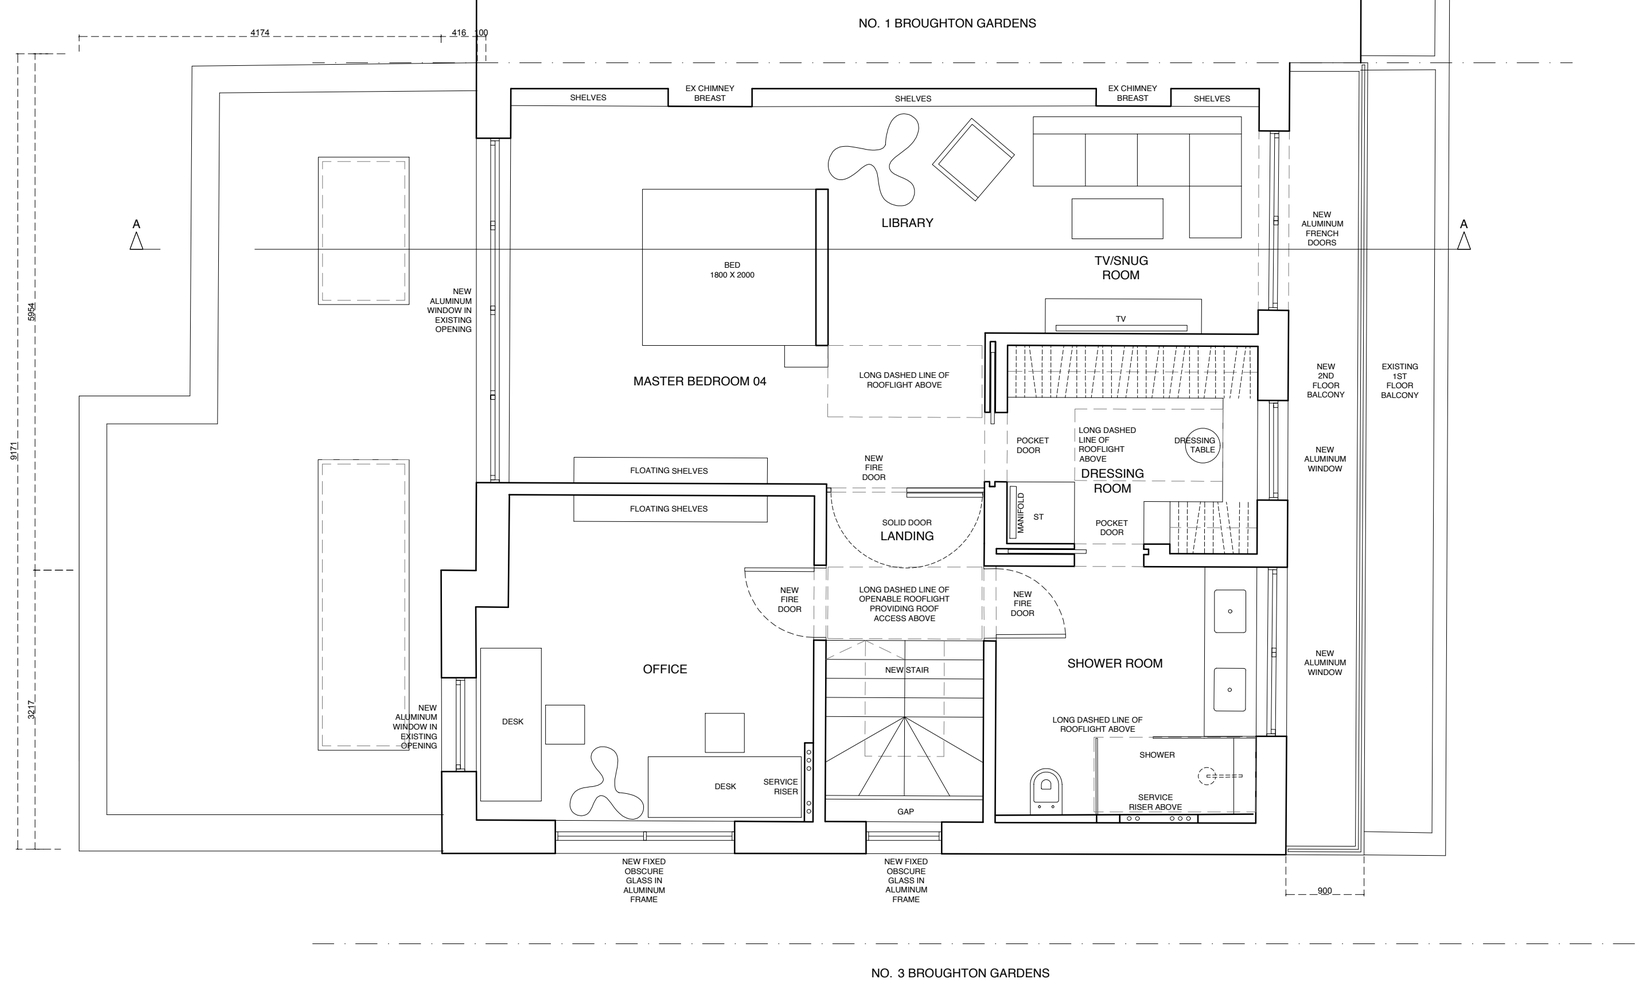

PROPOSED

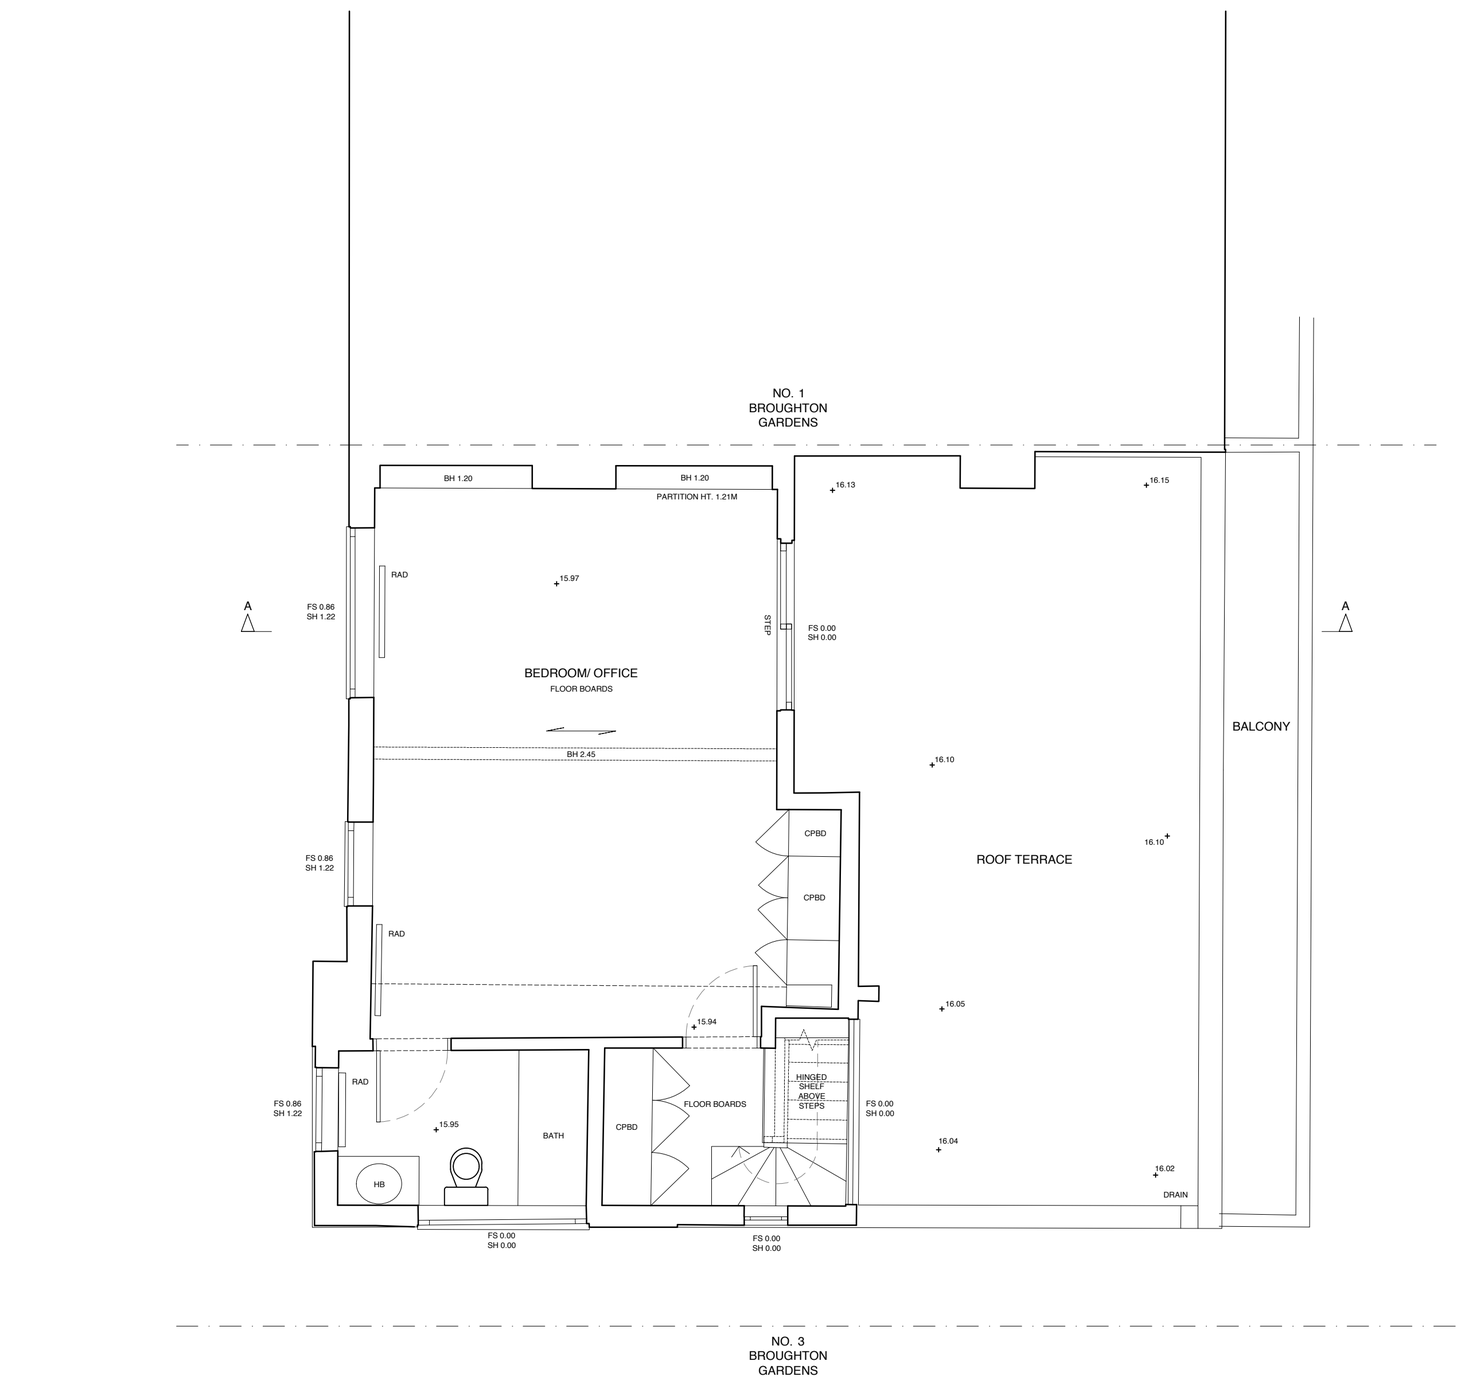

EXISTING

N

SCALE BAR (M)
0 1 2

ZMINKOWSKA DE BOISE ARCHITECTS	
PROJECT NAME: 2 BROUGHTON GARDENS	
DRAWING NAME: EXISTING AND PROPOSED SECOND FLOOR PLAN	
DRAWING STATUS: PLANNING	
DRAWING NUMBER: 2210.04	REVISION: B
DATE: APRIL 2024	SCALE: 1:50 @ A1